


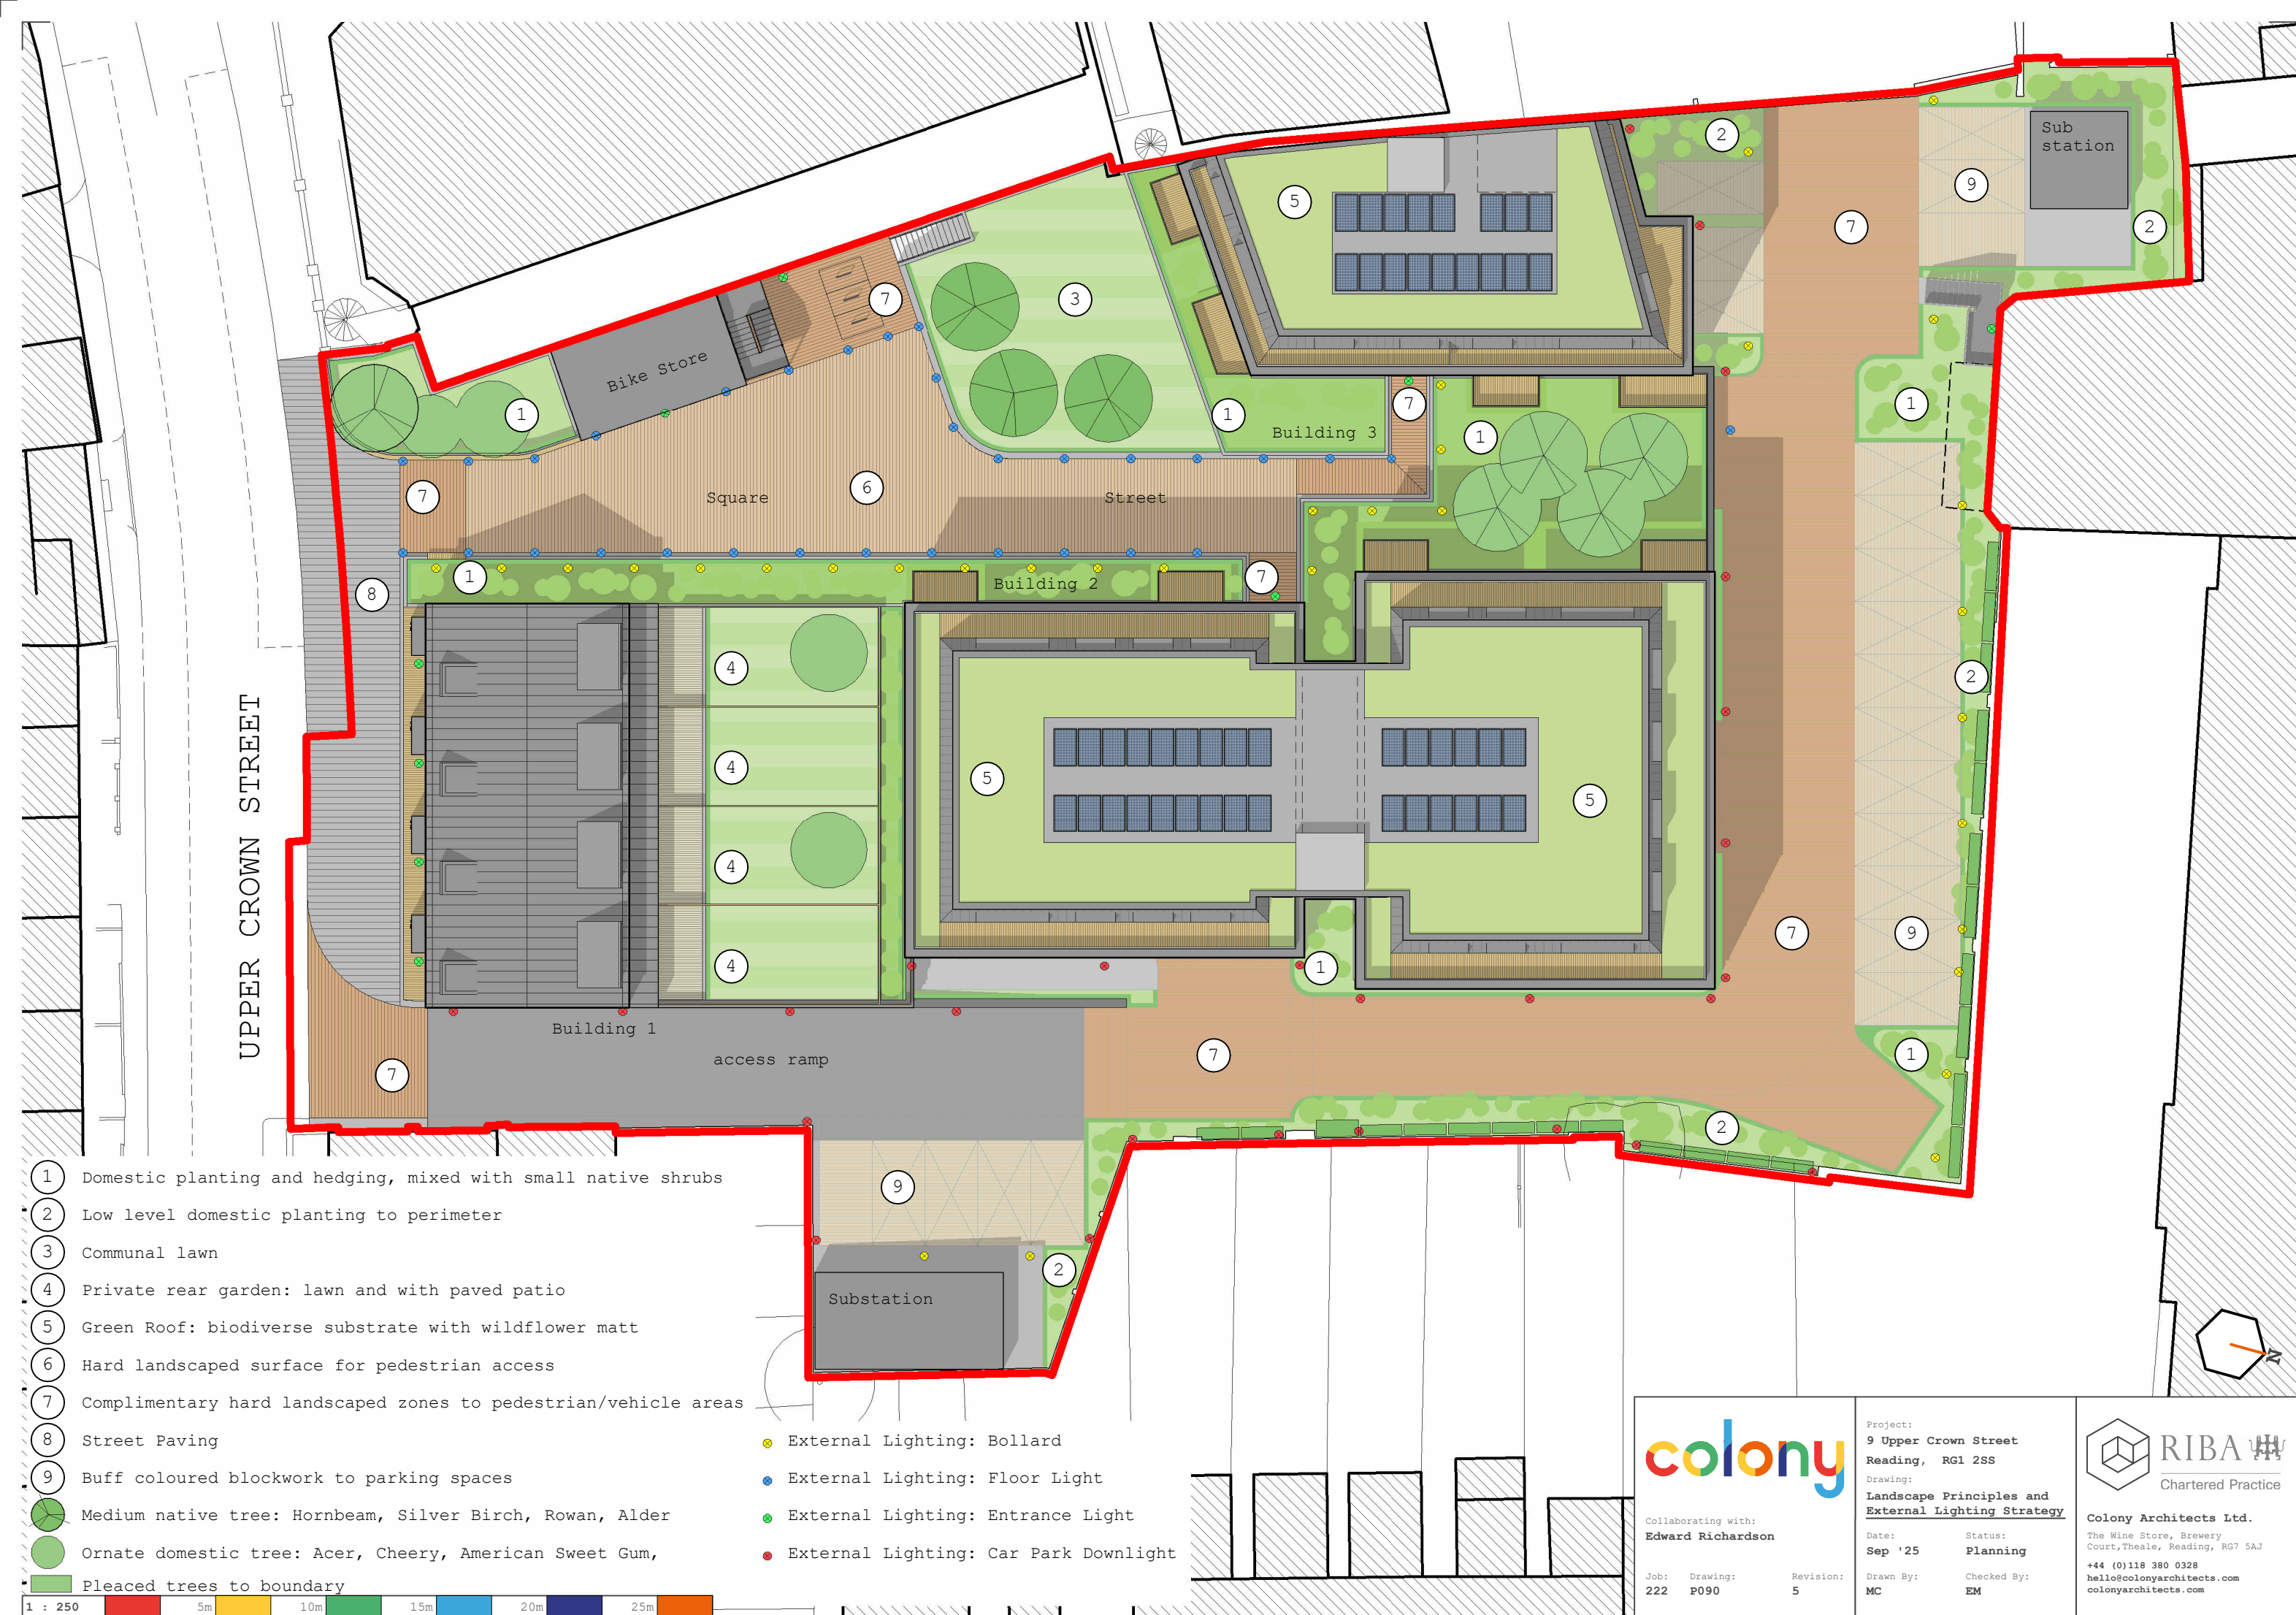

- 1 Domestic planting and hedging, mixed with small native shrubs
- 2 Low level domestic planting to perimeter
- 3 Communal lawn
- 4 Private rear garden: lawn and with paved patio
- 5 Green Roof: biodiverse substrate with wildflower matt
- 6 Hard landscaped surface for pedestrian access
- 7 Complimentary hard landscaped zones to pedestrian/vehicle areas
- 8 Street Paving
- 9 Buff coloured blockwork to parking spaces
- Medium native tree: Hornbeam, Silver Birch, Rowan, Alder
- Ornate domestic tree: Acer, Cheery, American Sweet Gum,
- Pleaced trees to boundary

- External Lighting: Bollard
- External Lighting: Floor Light
- External Lighting: Entrance Light
- External Lighting: Car Park Downlight



Collaborating with:
Edward Richardson

Job: 222 Drawing: P090 Revision: 5

Project:
9 Upper Crown Street
Reading, RG1 2SS

Drawing:
Landscape Principles and External Lighting Strategy

Date:
Sep '25

Status:
Planning

Drawn By:
MC

Checked By:
EM

Chartered Practice

Colony Architects Ltd.
The Wine Store, Brewery Court, Theale, Reading, RG7 5AJ
+44 (0)118 380 0328
hello@colonyarchitects.com
colonyarchitects.com