


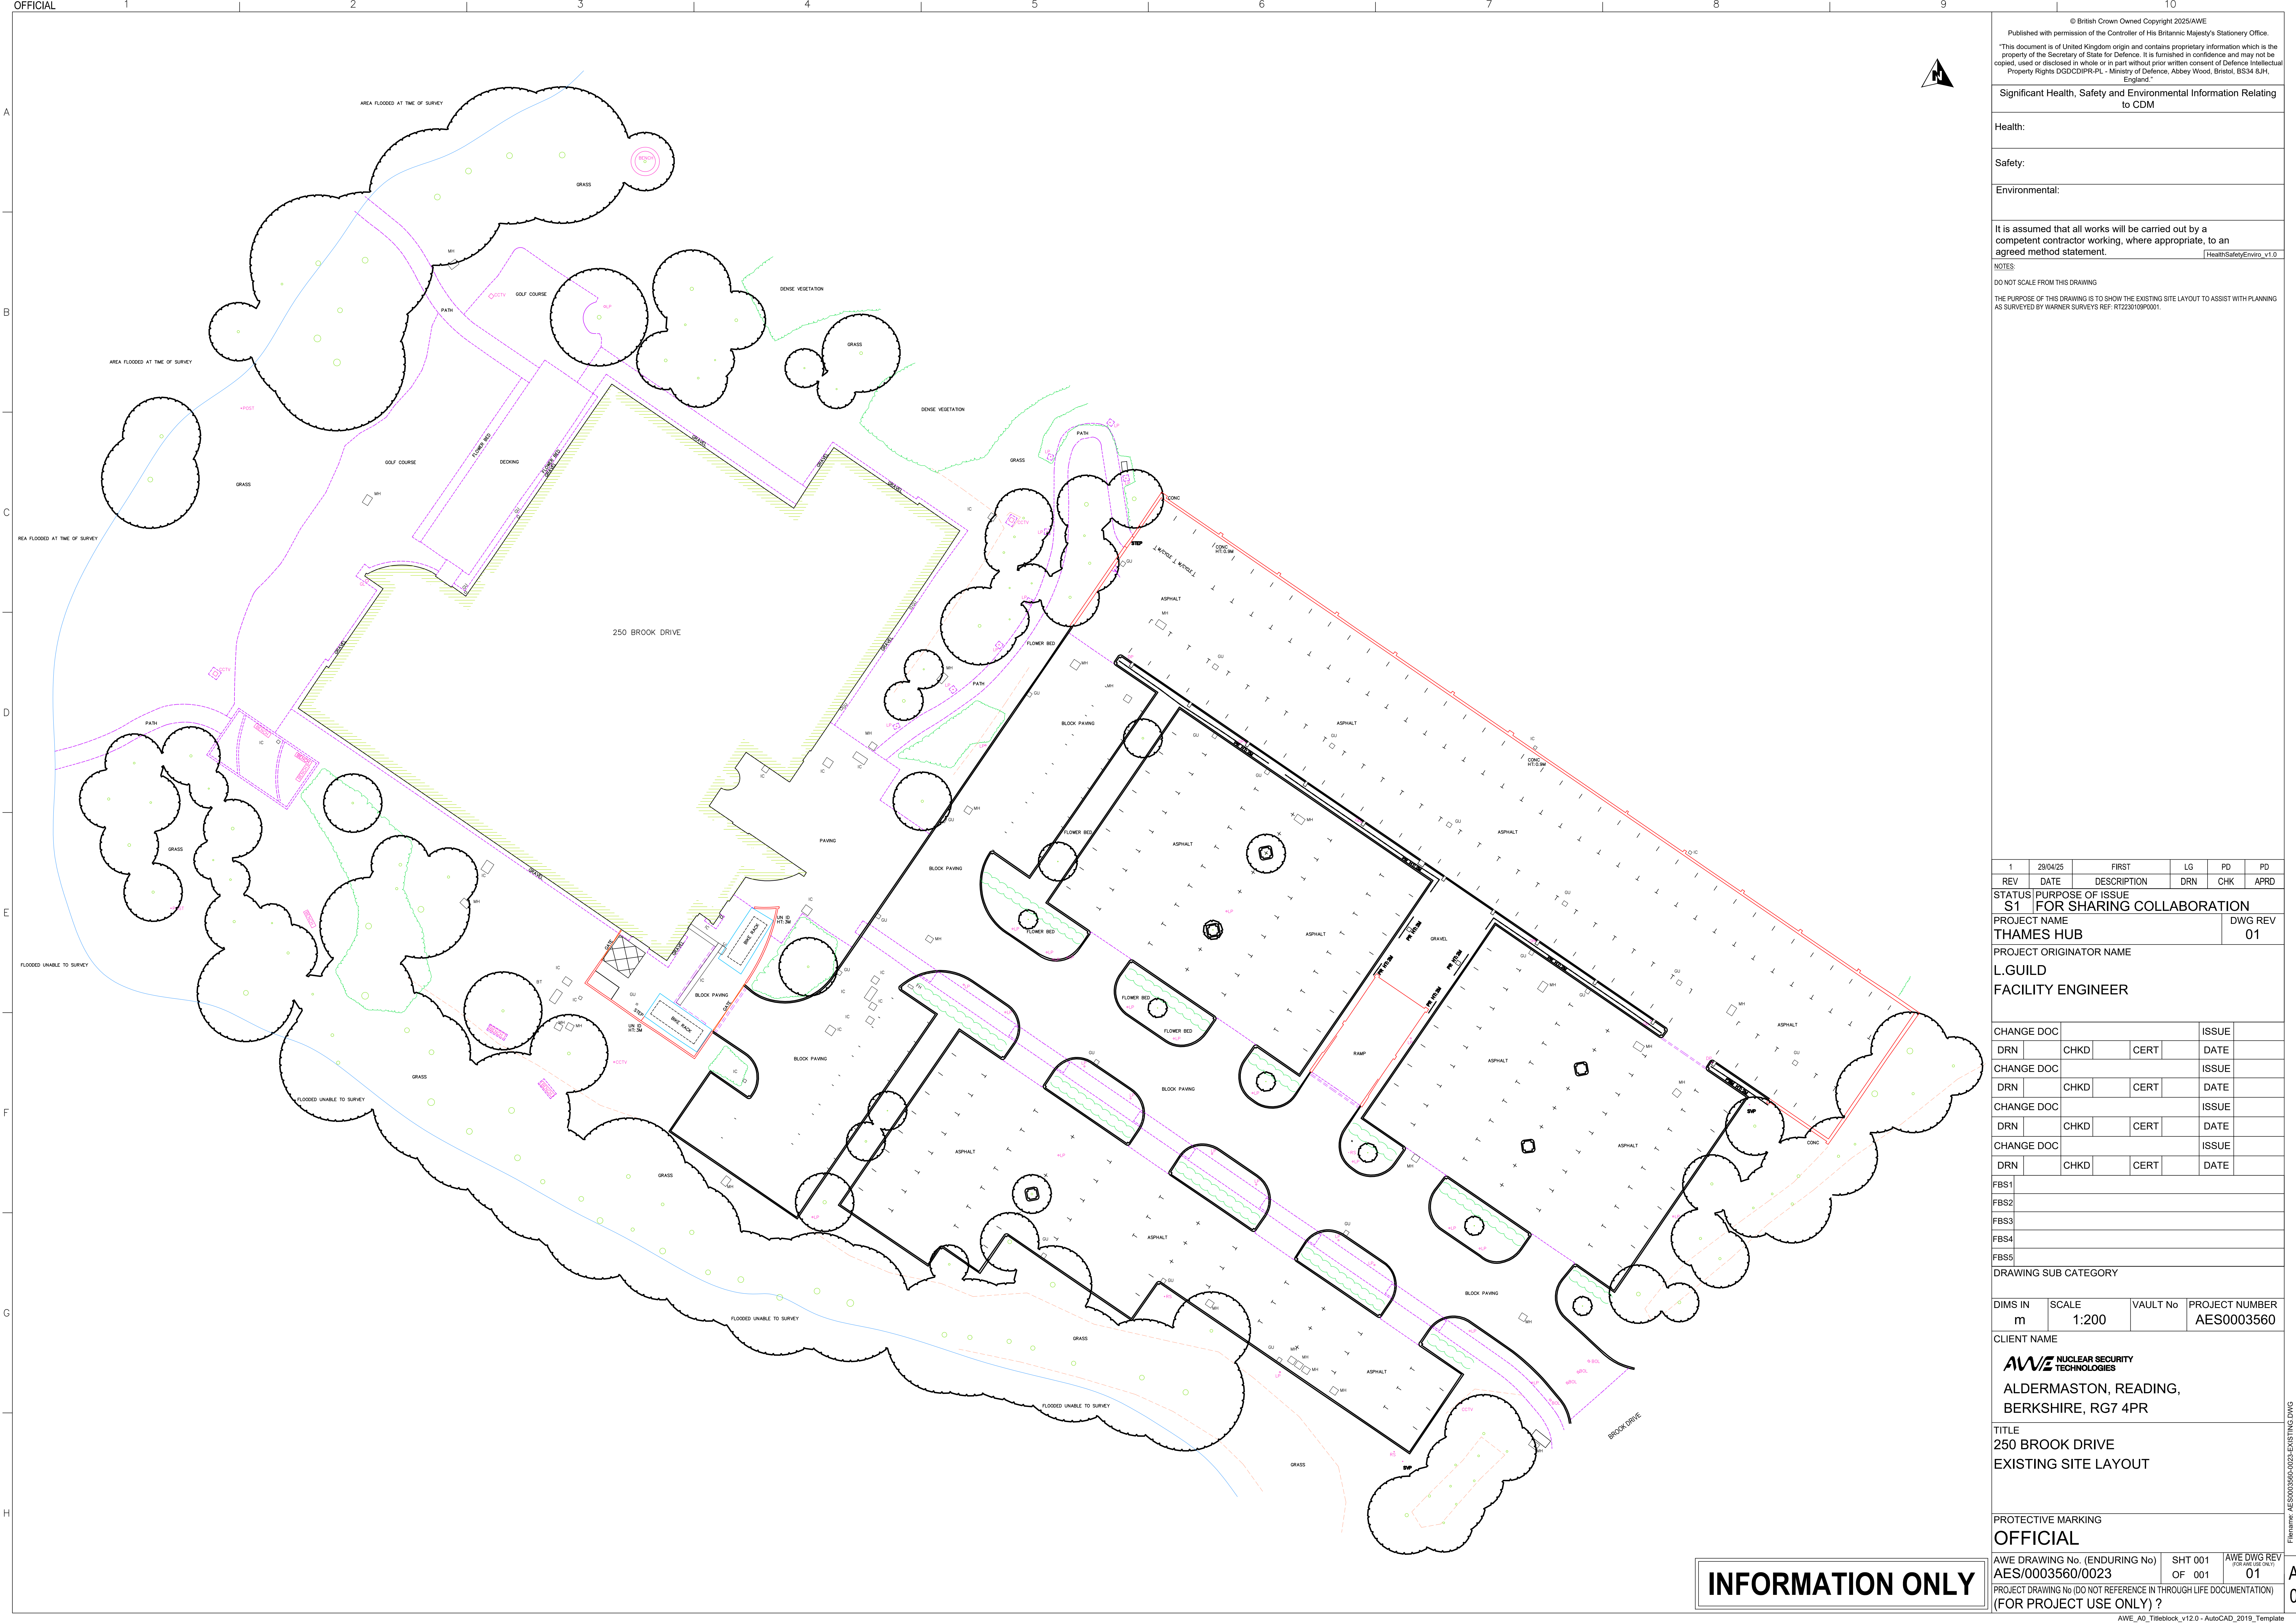

© British Crown Owned Copyright 2025/AWE
Published with permission of the Controller of His Britannic Majesty's Stationary Office.
"This document is of United Kingdom origin and contains proprietary information which is the property of the Secretary of State for Defence. It is furnished in confidence and may not be copied, used or disclosed in whole or in part without prior written consent of Defence Intellectual Property Rights DGD/CDIPR-PL - Ministry of Defence, Abbey Wood, Bristol, BS34 8JH, England."

Significant Health, Safety and Environmental Information Relating to CDM

Health:

Safety:

Environmental:

It is assumed that all works will be carried out by a competent contractor working, where appropriate, to an agreed method statement.

NOTES:
DO NOT SCALE FROM THIS DRAWING
THE PURPOSE OF THIS DRAWING IS TO SHOW THE EXISTING SITE LAYOUT TO ASSIST WITH PLANNING AS SURVEYED BY WARNER SURVEYS REF: RT2230109P0001.

1	29/04/25	FIRST	LG	PD	PD
REV	DATE	DESCRIPTION	DRN	CHK	APRD
STATUS/PURPOSE OF ISSUE					
S1 FOR SHARING COLLABORATION					
PROJECT NAME					DWG REV
THAMES HUB					01
PROJECT ORIGINATOR NAME					
L.GUILD					
FACILITY ENGINEER					

CHANGE DOC			ISSUE	
DRN	CHKD	CERT	DATE	
CHANGE DOC			ISSUE	
DRN	CHKD	CERT	DATE	
CHANGE DOC			ISSUE	
DRN	CHKD	CERT	DATE	
CHANGE DOC			ISSUE	
DRN	CHKD	CERT	DATE	

FBS1	
FBS2	
FBS3	
FBS4	
FBS5	

DRAWING SUB CATEGORY			
DIMS IN	SCALE	VAULT No	PROJECT NUMBER
m	1:200		AES0003560

CLIENT NAME

AWE NUCLEAR SECURITY TECHNOLOGIES

ALDERMASTON, READING,
BERKSHIRE, RG7 4PR

TITLE

250 BROOK DRIVE
EXISTING SITE LAYOUT

PROTECTIVE MARKING			
OFFICIAL			
AWE DRAWING No (ENDURING No)	SHT 001	AWE DWG REV	
AES/0003560/0023	OF 001	(FOR AWE USE ONLY)	
01			
PROJECT DRAWING No (DO NOT REFERENCE IN THROUGH LIFE DOCUMENTATION)			
(FOR PROJECT USE ONLY) ?			

INFORMATION ONLY