


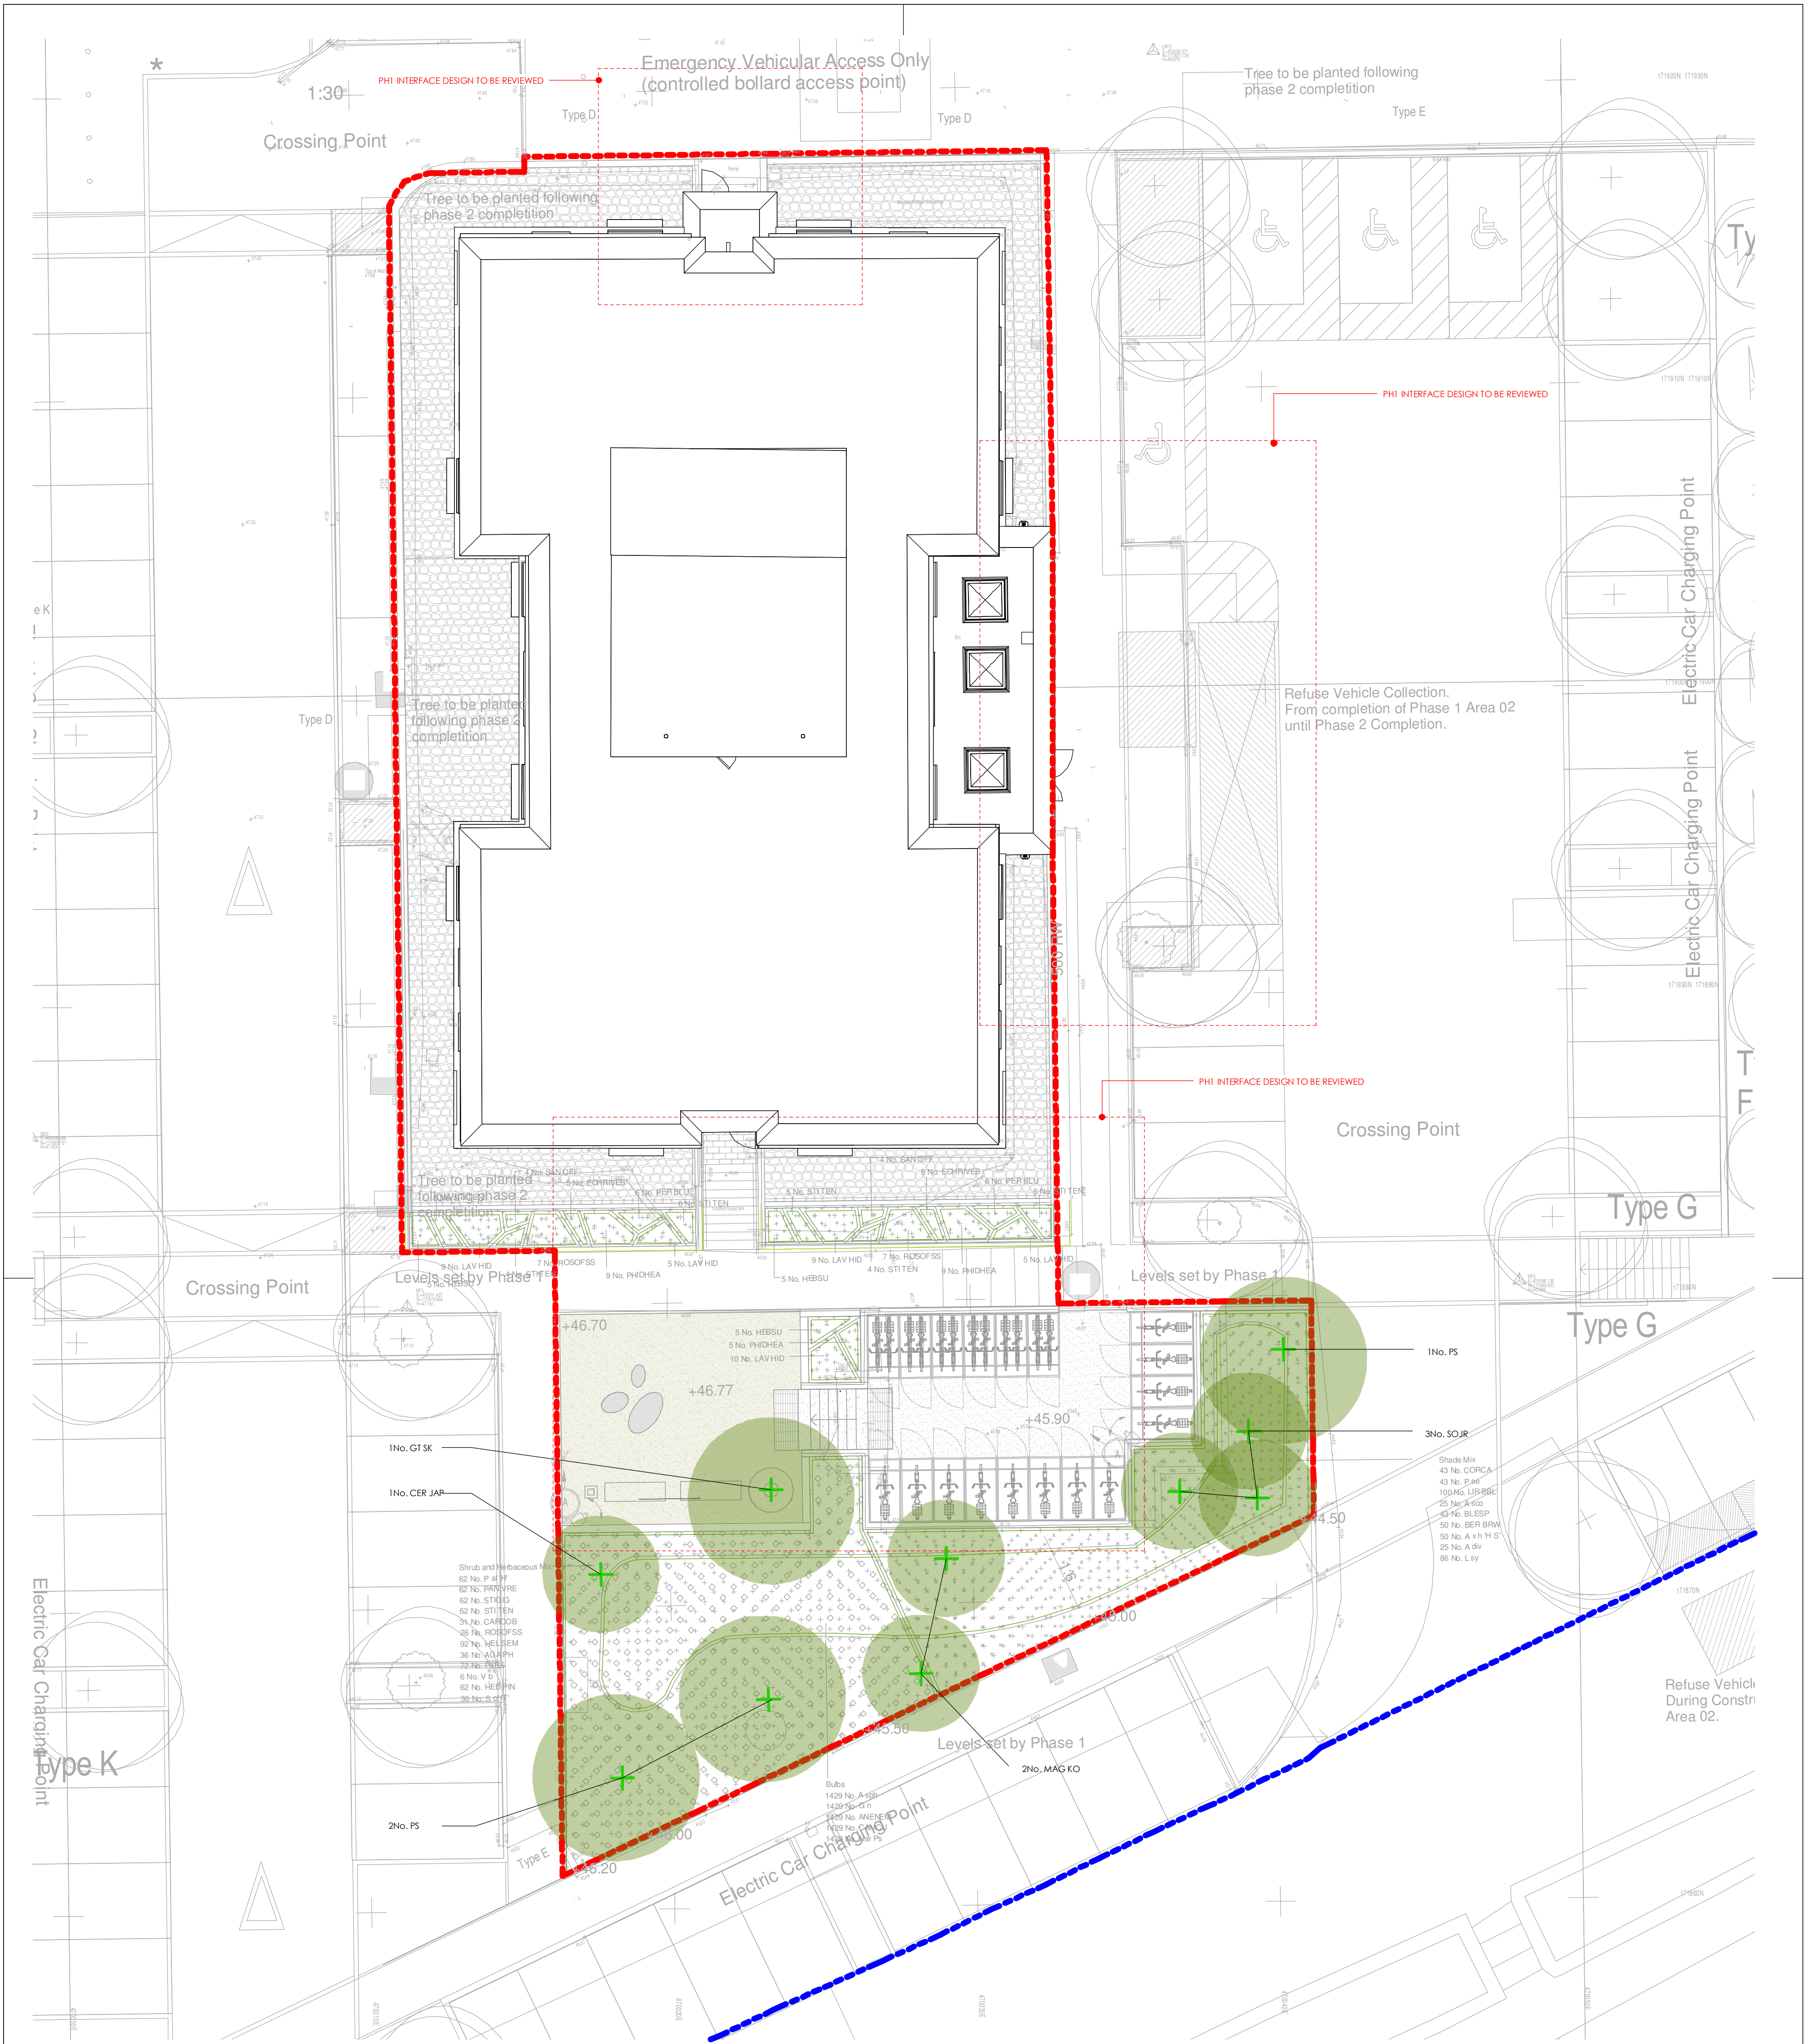

203 Irving Court - Planting
1:100

PROPOSED LEVELS IN ABEYANCE PROPOSED PH1 INTERFACE IN ABEYANCE

Planting Schedule			
Number	Abbreviation	Species	Height
6	ALA	Amelanchier lamarckii	3.0-3.5m
8	ARSJUN	Arbutus unedo	3.0-3.5m
6	CERJAP	Cercidiphyllum japonicum	4.5-5.5m
6	FAGSYL	Fagus sylvatica	4.5-5.5m
6	QSK	Quercus ilex 'Sutton's	4.5-5.5m
6	MAGKO	Magnolia kobus	3.0-3.5m
6	MAGST	Magnolia stellata	3.0-3.5m
6	PS	Prunus sylvatica	3.0-3.5m
6	SQJR	Sorbus Joseph Rock	4.5-5.5m

Planting Schedule.
1:150

Specimen Shrubs			
Number	Abbreviation	Species	Pot Size
2	CORAVCC	Cornus avellana 'Cordoba'	10L
4	CORFUS	Cornus avellana 'Fusca'	10L
Shrub and Herbaceous Mix			
Number	Abbreviation	Species	Pot Size
168	AGA PH	Agastache 'Purple Haze'	3L
127	CARCOB	Carex comans 'Brevifolia'	3L
251	HEB PIN	Hebe pinnatifida 'Sutherlandii'	3L
374	HEL SEM	Helictotrichon sempervirens	3L
251	PAN VIRE	Panicum virgatum 'Reithra'	3L
251	P al H	Pennisetum alopecuroides 'Hameln'	3L
251	PER BLU	Perovskia Blue Spire	3L
127	ROSCFSS	Rosmarinus officinalis 'Severn Sea'	3L
168	S of T	Sanguisorba officinalis 'Tanna'	3L
251	STIGIG	Stipa gigantea	3L
251	STI TEN	Stipa tenuissima	3L
168	V b	Verbena bonariensis	3L

Shade Mix			
Number	Abbreviation	Species	Pot Size
467	A x h H S	Anemone x hybrida 'Honoring Jobert'	3L
177	A soc	Aspidistra scolopendrium	3L
256	A div	Aster divaricatus	3L
467	BER BRW	Begonia 'Bressingham White'	3L
251	BL ESP	Blechnum spicant	3L
930	UR BBL	Urtica muscari 'Big Blue'	3L
700	LBY	Luzula sylvatica	3L
251	PER BLU	Perovskia Blue Spire	3L
251	P se	Polystichum setiferum	3L
Bulbs			
Number	Abbreviation	Species	Pot Size
6855	A sph	Allium sphaerocephalum	Topsize
6855	ANEMEM	Anemone nemorosa	Topsize
6855	CAMCU	Camassia cusickii	Topsize
6855	Ner P	Narcissus pseudonarcissus	Topsize
6855	G n	Galanthus nivalis	Topsize

Shrub Border			
Number	Abbreviation	Species	Pot Size
92	A re	Alcea rosea	3L
58	A div	Aster divaricatus	3L
49	BER BRW	Begonia 'Bressingham White'	3L
75	BRADUG	Brachyglottis Dunedin Group	3L
40	QOR FIR	Quercus ilex 'Farnham'	3L
115	ECHRVIB	Echinops ritro 'Veitch's Blue'	3L
119	HEB SUT	Hebe 'Sutherlandii'	3L
250	LAV HED	Lavandula angustifolia 'Hidcote'	3L
71	PER BLU	Perovskia Blue Spire	3L
145	PHIDHEA	Philadelphus 'Mantel d'Hermine'	3L
25	PRIVI	Primula valli	3L
78	ROSCFSS	Rosmarinus officinalis 'Severn Sea'	3L
92	S of T	Sanguisorba officinalis 'Tanna'	3L
60	SOCOFSS	Sarcococca confusa	3L
102	SKG	Skimmia confusa 'Kew Green'	3L
180	STI TEN	Stipa tenuissima	3L
63	V b	Verbena bonariensis	3L
28	VIN MIN A	Vinca minor 'Alba'	3L

Notes
© Arcus Consulting

THIS DRAWING IS THE SUBJECT OF COPYRIGHT WHICH VESTS IN ARCUS CONSULTING. IT IS AN INFRINGEMENT OF COPYRIGHT TO REPRODUCE THIS DRAWING BY WHATEVER MEANS, INCLUDING ELECTRONIC, WITHOUT THE EXPRESS WRITTEN CONSENT OF ARCUS CONSULTING WHICH RESERVES ALL ITS RIGHTS.

ARCUS CONSULTING ASSUMES NO LIABILITY FOR THE IDENTIFICATION OF THE AUTHOR OF THIS DESIGN. ALL DRAWINGS, IMAGES AND MODELS ARE SUBJECT TO THE COPYRIGHT, DESIGNS & PATENTS ACT 1988.

DRAWING NOT TO BE SCALED.
CHECK ALL DIMENSIONS ON SITE.
DRAWINGS TO BE READ IN CONJUNCTION WITH HEALTH AND SAFETY PLAN AND ALL RELEVANT RISK ASSESSMENTS.

Safety Health and Environmental Information Box
In addition to the hazard/risk normally associated with the type of work described on this drawing take note of below. It is assumed that all works on this drawing will be carried out by a competent contractor working, where appropriate, to the appropriate method statement.

Residual

Rev	Revision Notes	Date
P1	Project Migrated	07.10.25
P2	Species mix revised	07.10.25

Drawing Status:	PSCA	Suitability:	S1
Job Title:	COLEY RISE	Job No:	8270
Drawing Title:	External Works - 203 Irving Court - Proposed Planting	Drawn By:	GL
Date:	10.07.25	Checked By:	SB

Drawing No:	8270-ARC-203-XX-DR-A-900500	Rev:	P2
© Drawing & Design Copyright of:			
Arcus Consulting LLP			
www.arcus.uk.com info@arcus.uk.com			
Newcastle 0191 272 5781 Manchester 0161 900 3222 Liverpool 0151 708 1080 Cambridge 01223 501 7766 Warrington 01924 466 9000			