


This drawing is copyright.
It is sent to you in confidence and must not be reproduced or disclosed to third parties without our prior permission.
This drawing is to be read in conjunction with all relevant consultants, specialist manufacturers drawings and specifications.
Any discrepancies in dimensions or details on or between these drawings should be drawn to our attention.
All dimensions are in millimetres unless noted otherwise.
Any surveyed information incorporated within this drawing cannot be guaranteed as accurate unless confirmed by fixed dimension.
This drawing may be reproduced or copied by the relevant Planning Authority for the purpose of uploading to the Internet on that Planning Authorities website only.

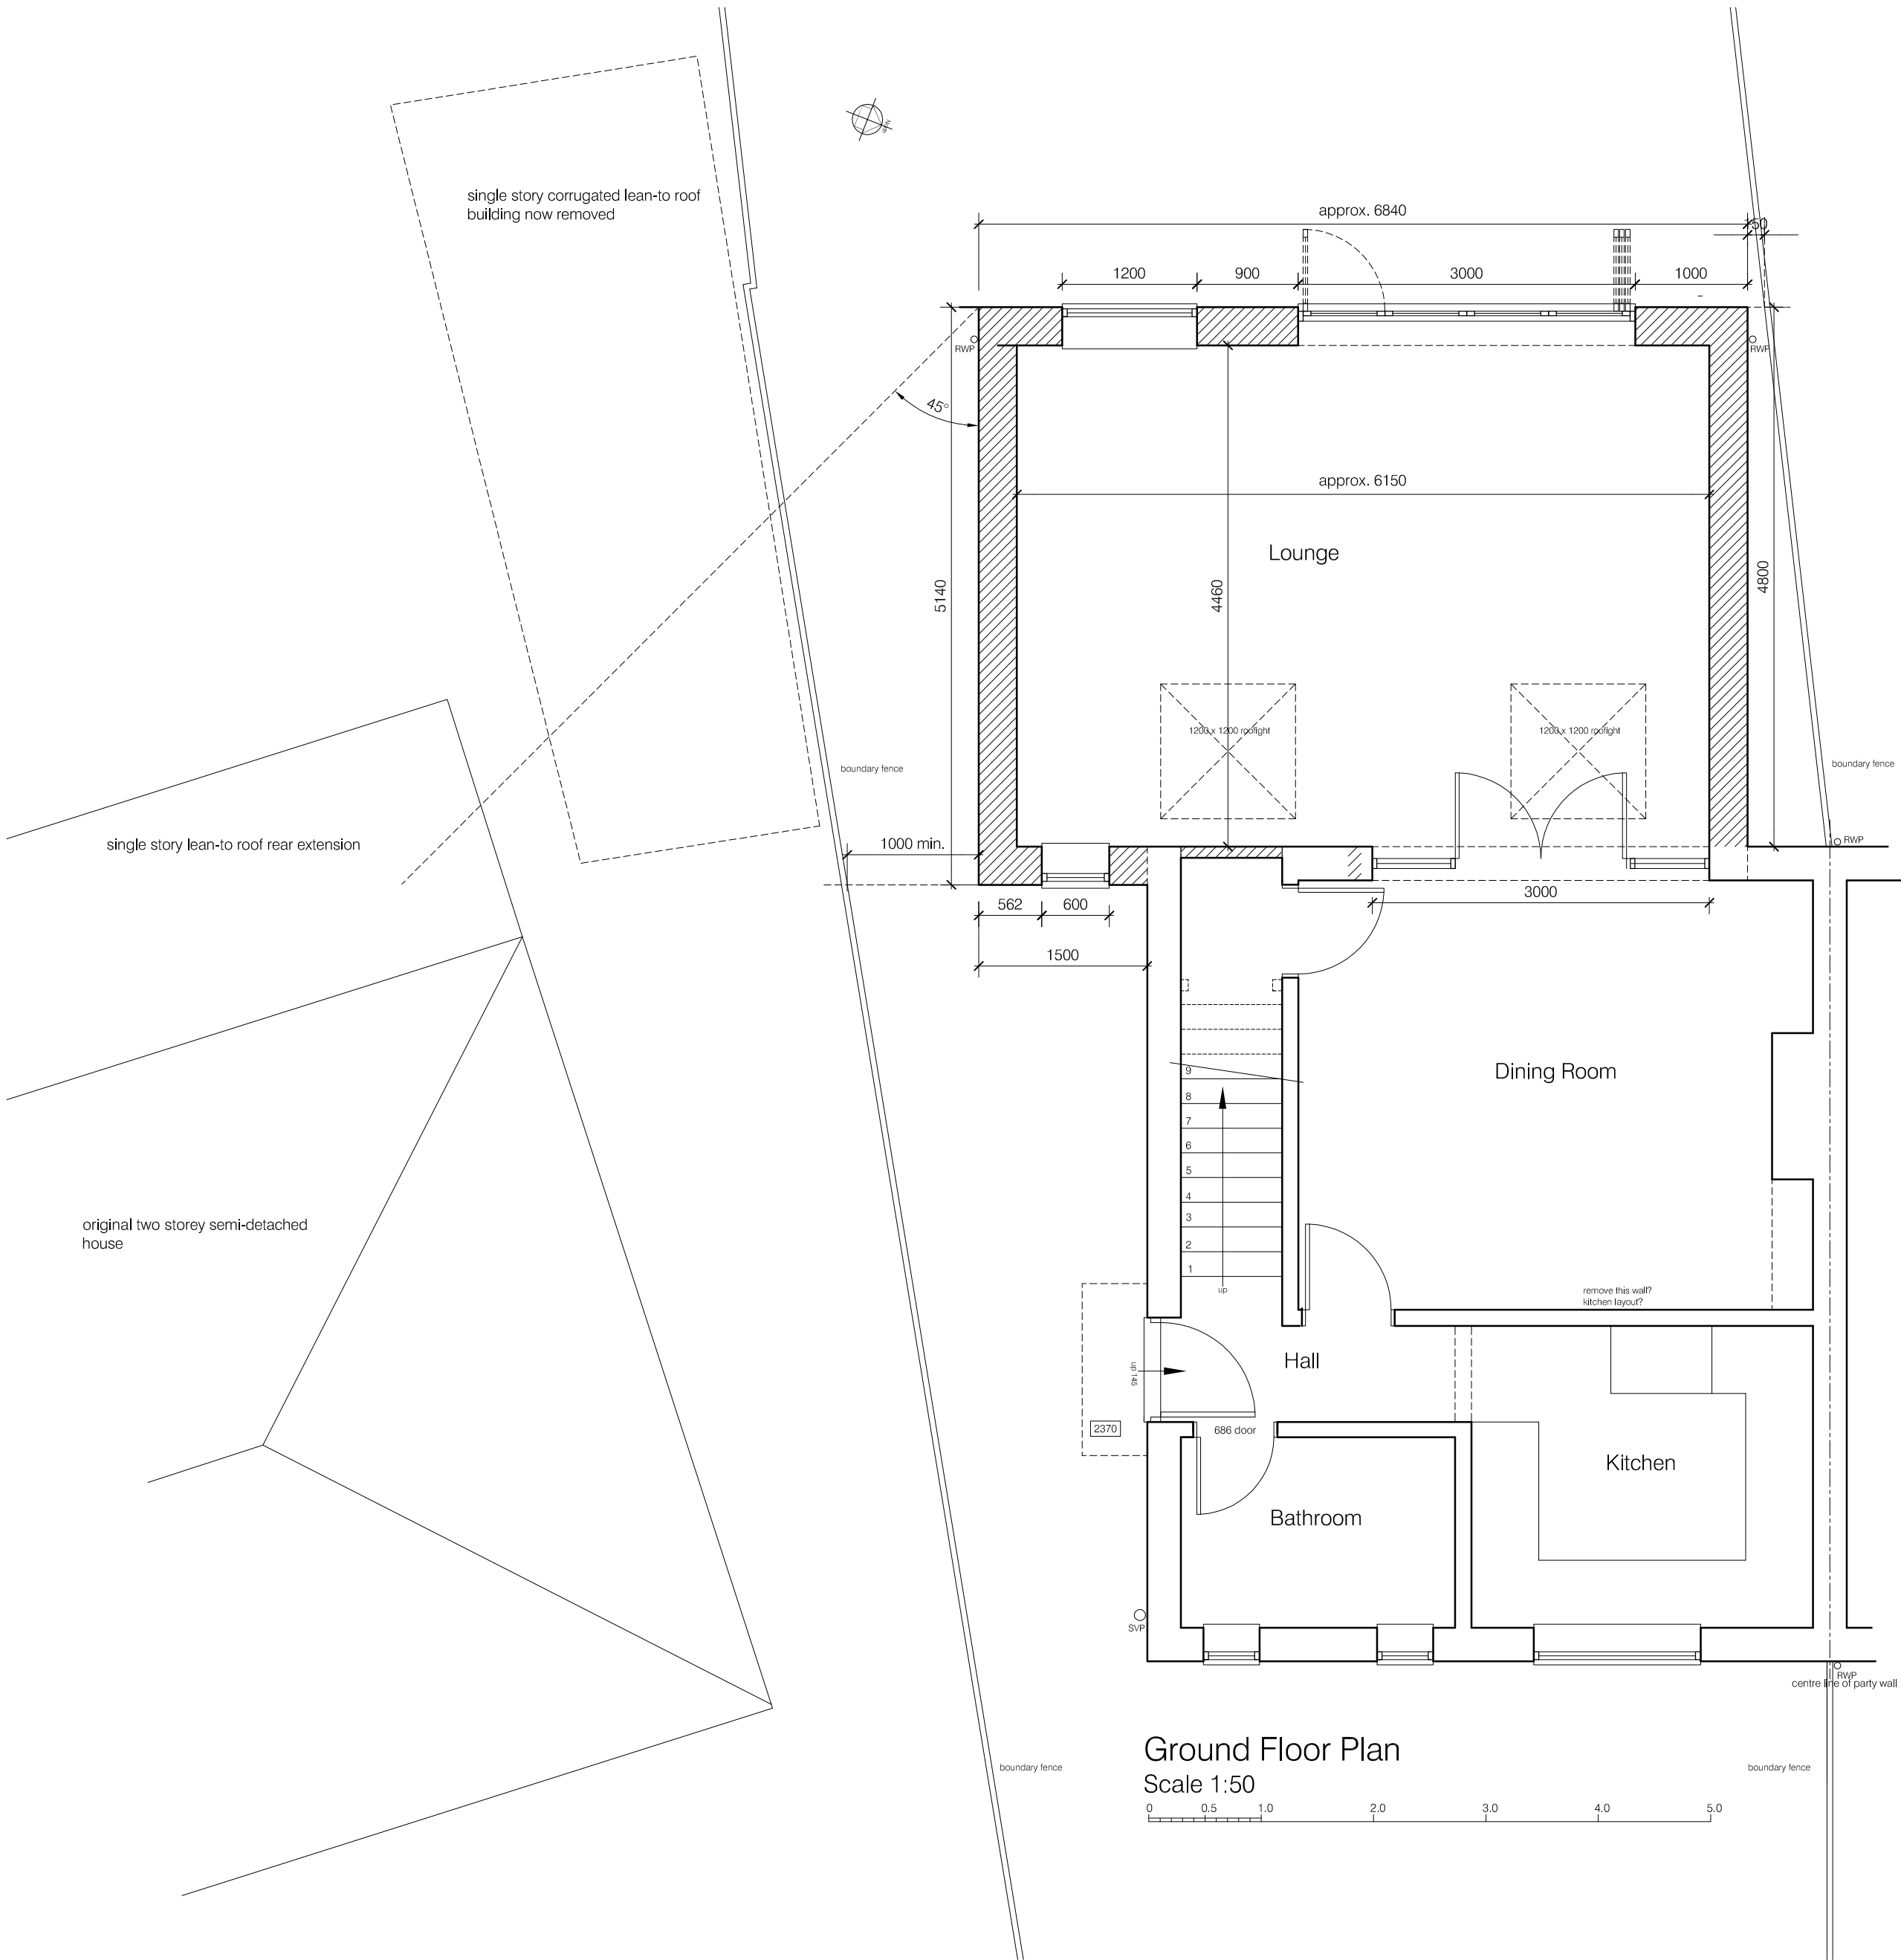

for scales shown print at A2

PLANNING

-					
REV	DATE	DESCRIPTION	INITIAL	CHECKED	
Plan and Design Company					
architectural designers and consultants					
1 Lime Kiln Cottages			CLIENT		
Old Burghclere			Ms. C. Bloomfield		
Newbury			PROJECT		
Berkshire RG20 9NU			95 Linden Road Reading RG2 7EJ		
			TITLE		
			Proposed rear extension and conversion		
			Proposed Ground floor plan		
			SCALE		DATE
			1:50		06.10.2025
			DRAWN		PROJECT NO.
			sbr		PL01.08 -
telephone 07788493121			CHECKED		
e-mail - architectdesign@hotmail.co.uk			sbr		