



- Dimensions are in millimeters, unless stated otherwise.
- Scaling of this drawing is not recommended.
- It is the recipient's responsibility to print this document to the correct scale.
- All relevant drawings and specifications should be read in conjunction with this drawing.



- Layout to be confirmed

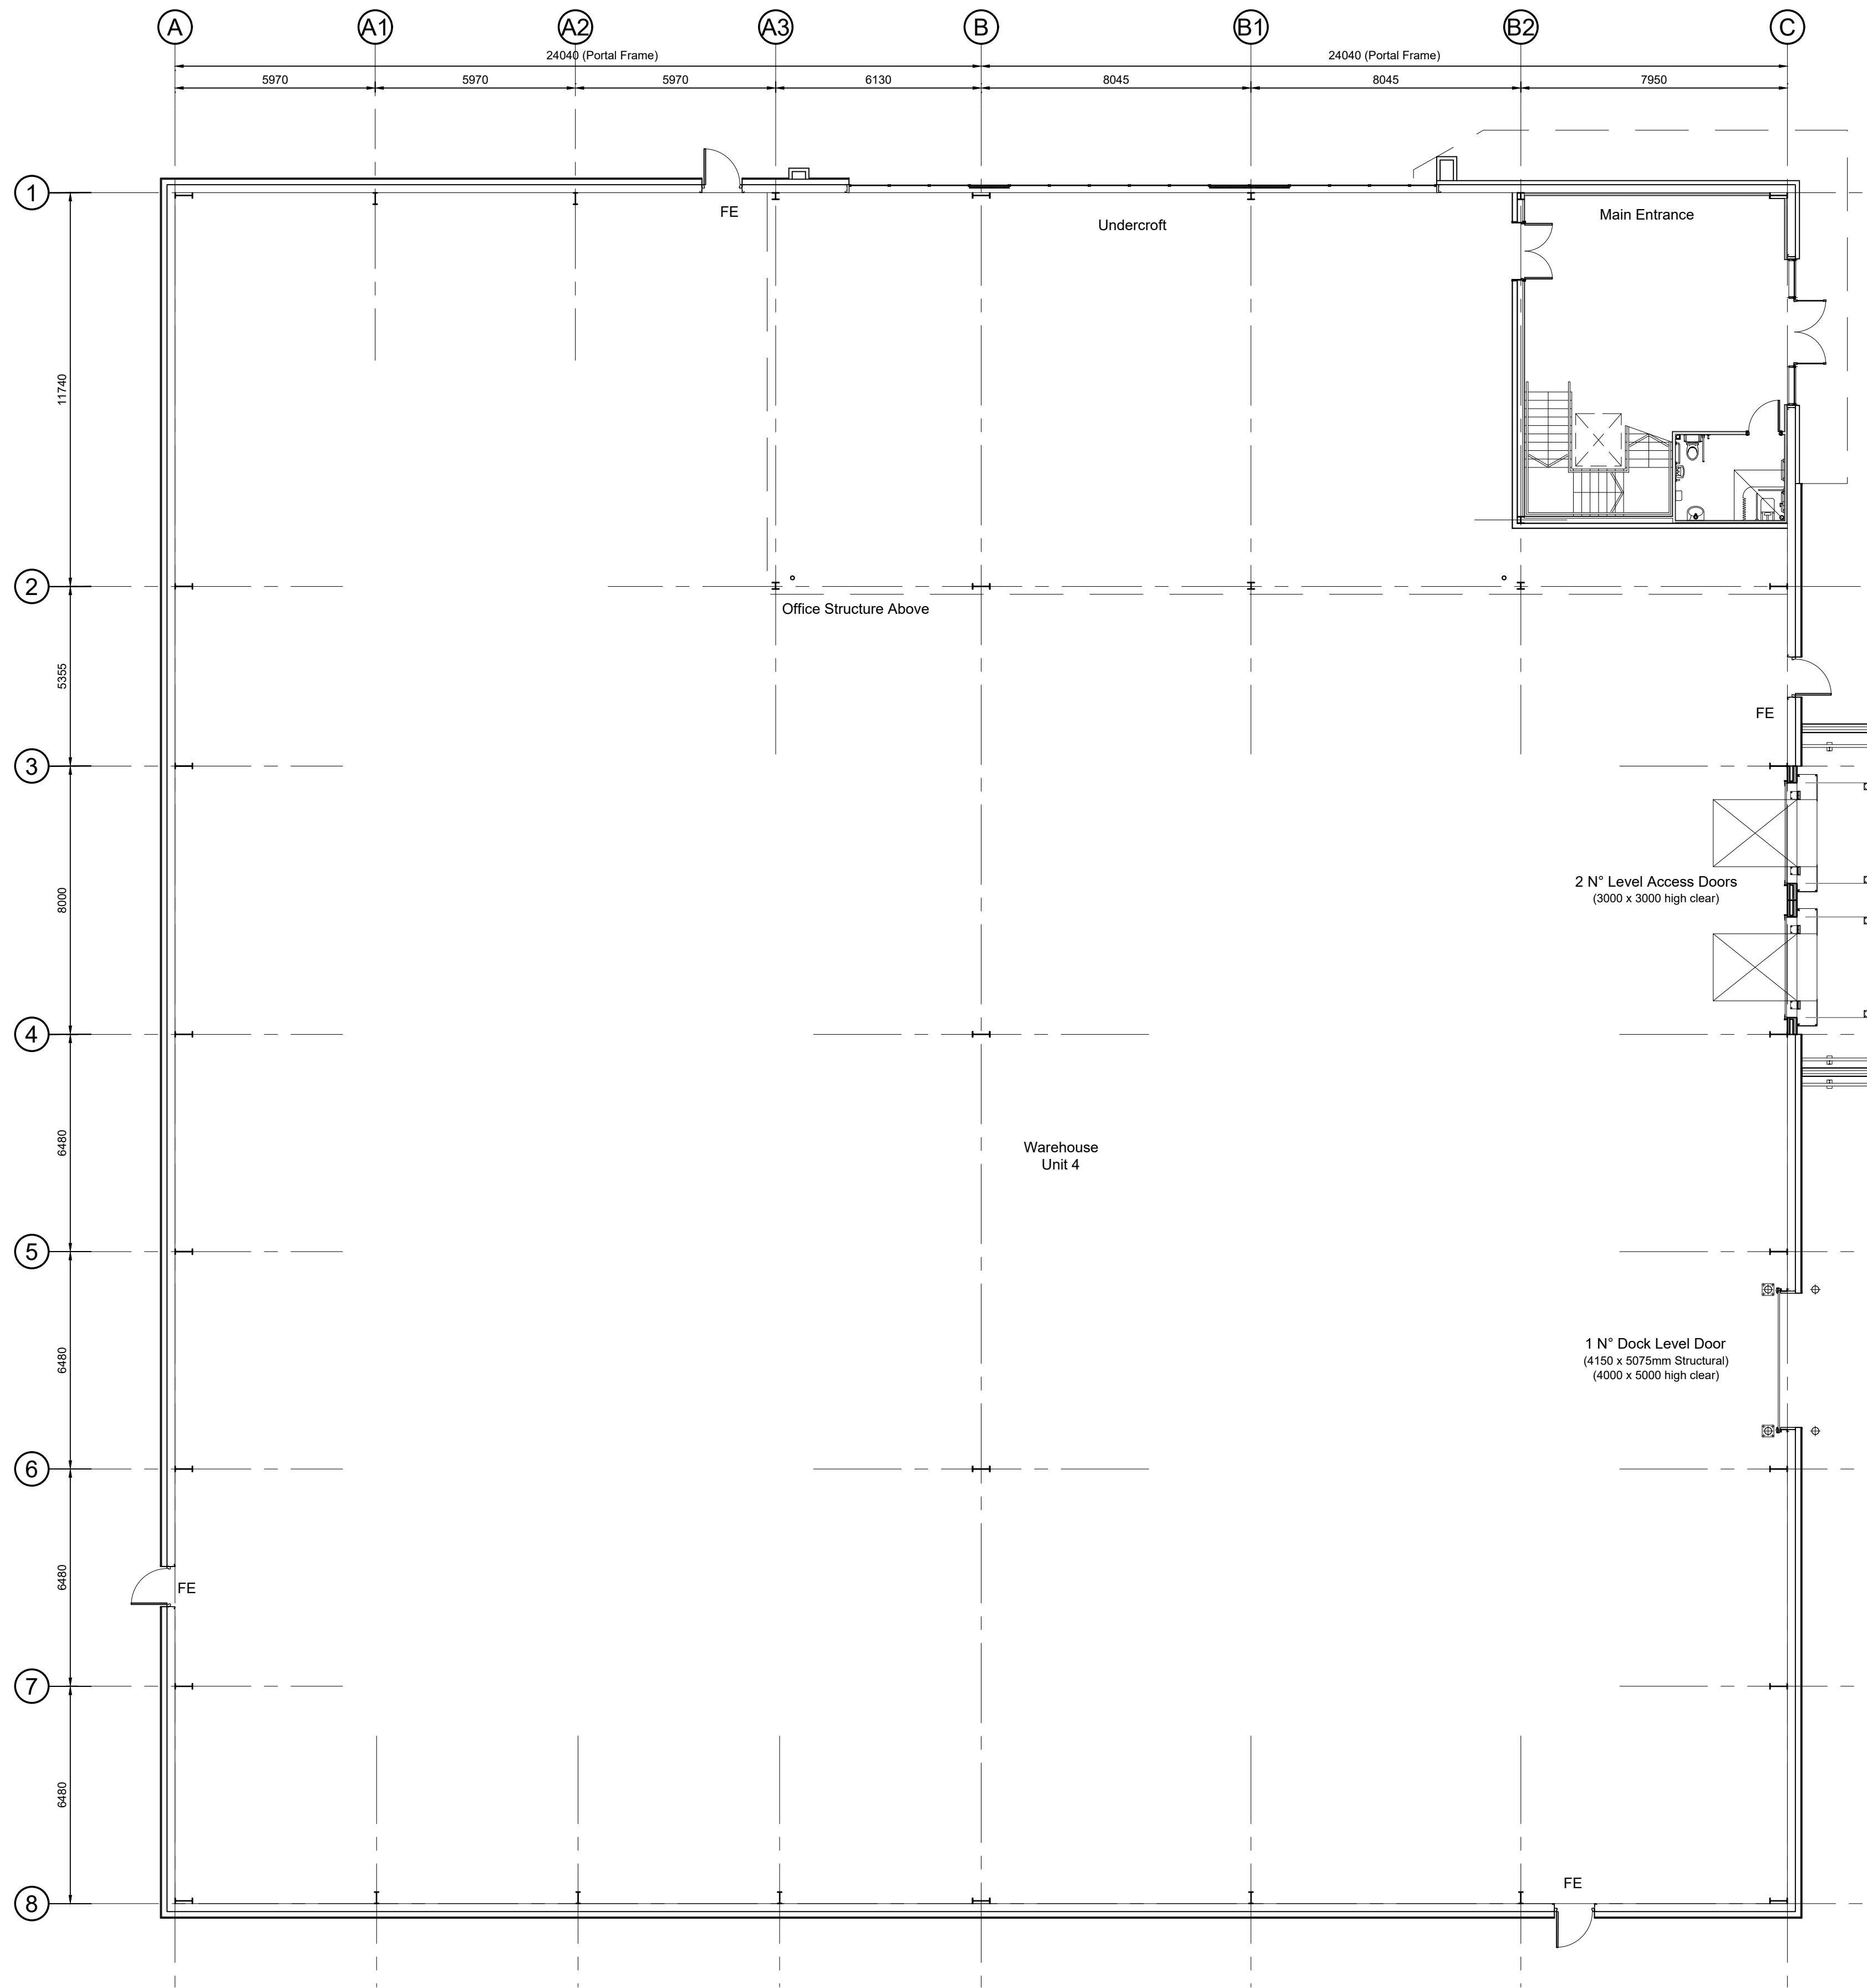

Ground Floor Warehouse Plan (0m FFL) - Scale 1:125

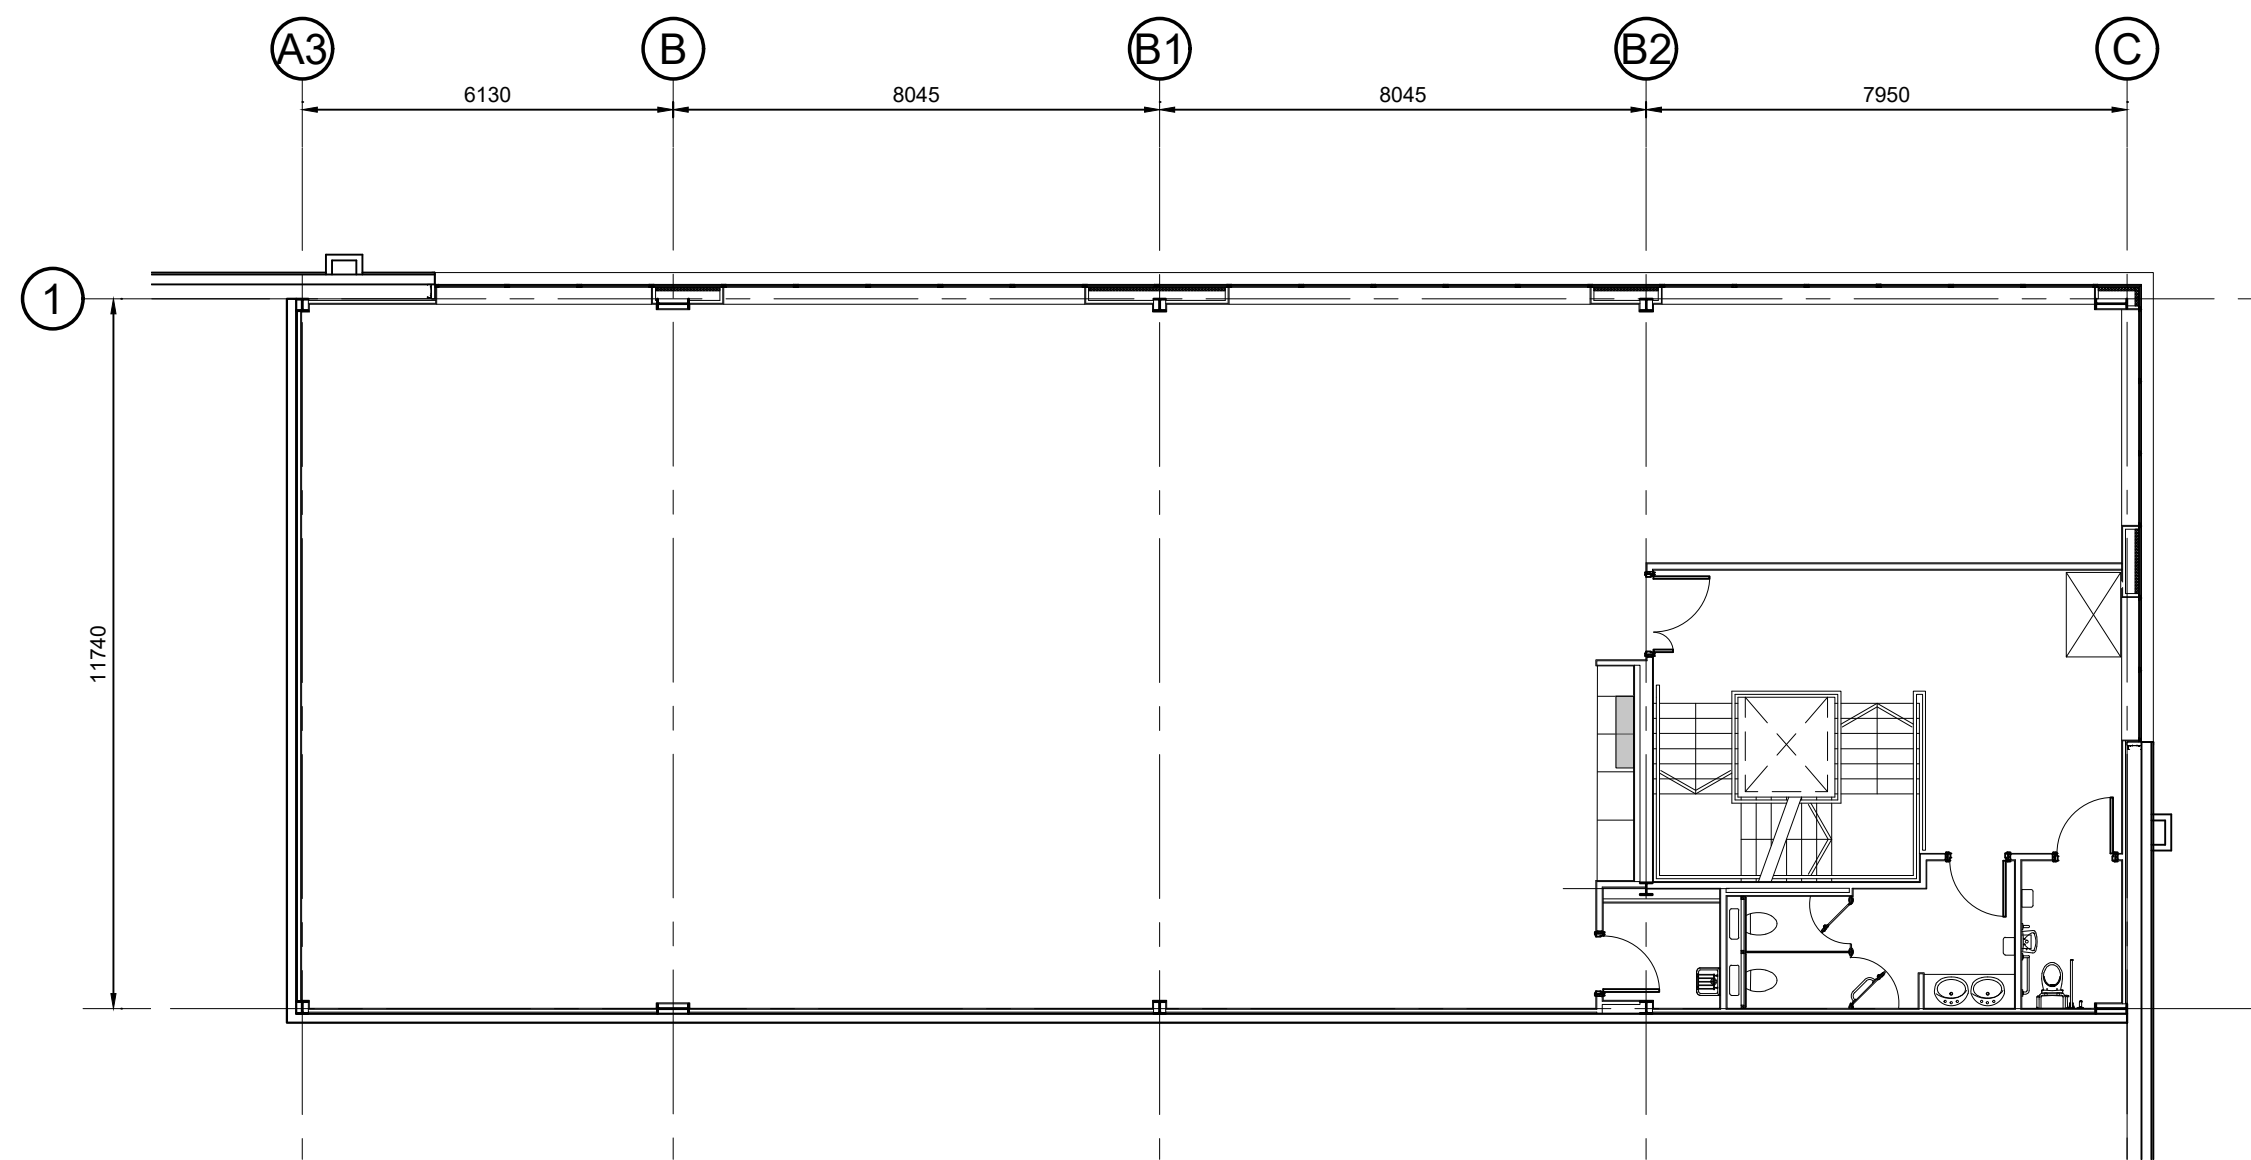

First Floor Office Plan (+4m FFL) - Scale 1:125



PLANNING

THIS DRAWING IS TO BE USED FOR THE STATED PURPOSE ONLY AND SHOULD NOT BE USED FOR ANY OTHER

rev	amendments	by	ckd	date
Reading International Logistics Park				
Unit 4 - Building Plan				
LOD 3		LOI 3		
GRAFTONGATE  Magrock				
UMC ARCHITECTS. 				
RIBA PoW Stage:		4 - Technical Design		
Document Suitability:		S2		
Drawn / Checked:		DN / LF		
Date:		07.04.2025		
Scale:		1:125 A1		
UMC Project Number:		23545		
Document Reference:		Drawing no: Revision:		
23545 - UMC - 0400 - ZZ - DR - A		0240 P02		