


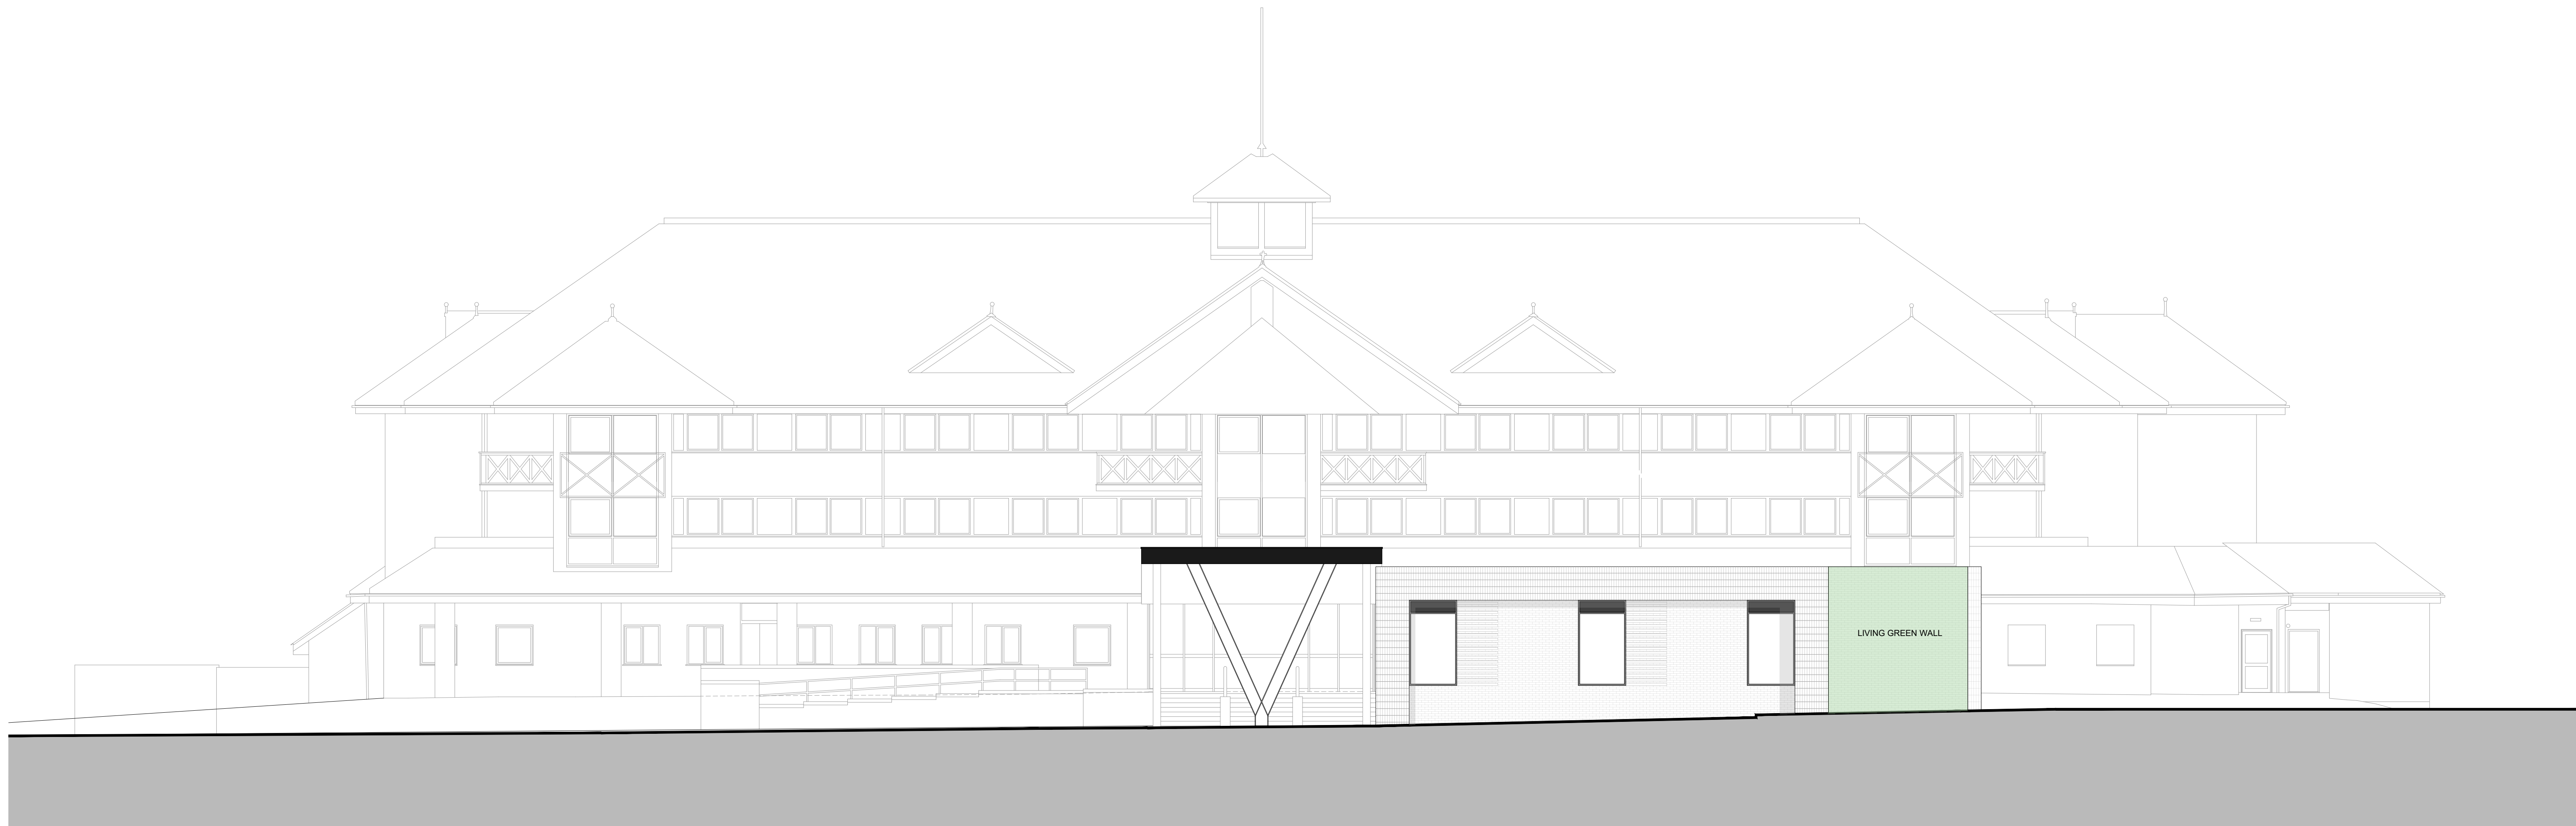

EXISTING SOUTH ELEVATION
WITH APPROVED STUDIO
EXTENSION (APPLICATION REF:
PL/25/0759)



PROPOSED SOUTH ELEVATION

- 1No. New internally LED illuminated aluminium flex face box powder coated black compete with digitally printed and blocked out skin. Complete with built up opal acrylic 'V' logo. (Logo to illuminate only)
- 1No. New internally LED illuminated aluminium flex face box powder coated black compete with digitally printed and blocked out skin. (Logo to illuminate only)
- 1No. New internally LED illuminated aluminium flex face box powder coated black compete with digitally printed and blocked out skin. (Logo to illuminate only)
- 1No. New internally LED illuminated aluminium flex face box powder coated black compete with digitally printed and blocked out skin. (Logo to illuminate only)
- 1No. Sets of built up LED acrylic letters.
- 1No. Folded aluminum tray over all 3900mm x 900mm with 80mm folded trays, fret cut with 10mm pushed through opal LED acrylic. Panel powder coated black.
- 1No. Set of built up internally LED illuminated acrylic letters. Block out white 100mm returns with digitally printed and applied translucent vinyl logo.

PROPOSED ELEVATION NOTE AMENDED	SLW	10.09.25	10.09.25
RD/PLANNING ISSUE	KAW	JM	11.09.25
Rev	Author	Draw	Date
1	Author		

DO NOT SCALE OFF THIS DRAWING

LeachRhodesWalker
Architects

info@lrw.co.uk | www.lrw.co.uk
H.Q. 50 Deans Place Manchester M3 5LH
Manchester +44 (0)161 633 0211 London +44 (0)207 865 1363

CLIENT	VILLAGE HOTELS
PROJECT	VILLAGE HOTEL - READING ALTERATIONS AND EXTENSIONS
DIS/3RD PARTY REF	8425-LRW-ZZ-ZZ-DR-A-00-219
DESCRIPTION	EXISTING & PROPOSED SOUTH ELEVATION (SIGNAGE APPLICATION)
REVISION	P02
SCALE	1:100 @ A0
FILE PROJECT No.	8425
DATE CREATED	10.09.25
CREATED BY	KAW
AUTHORISED BY	JM

