
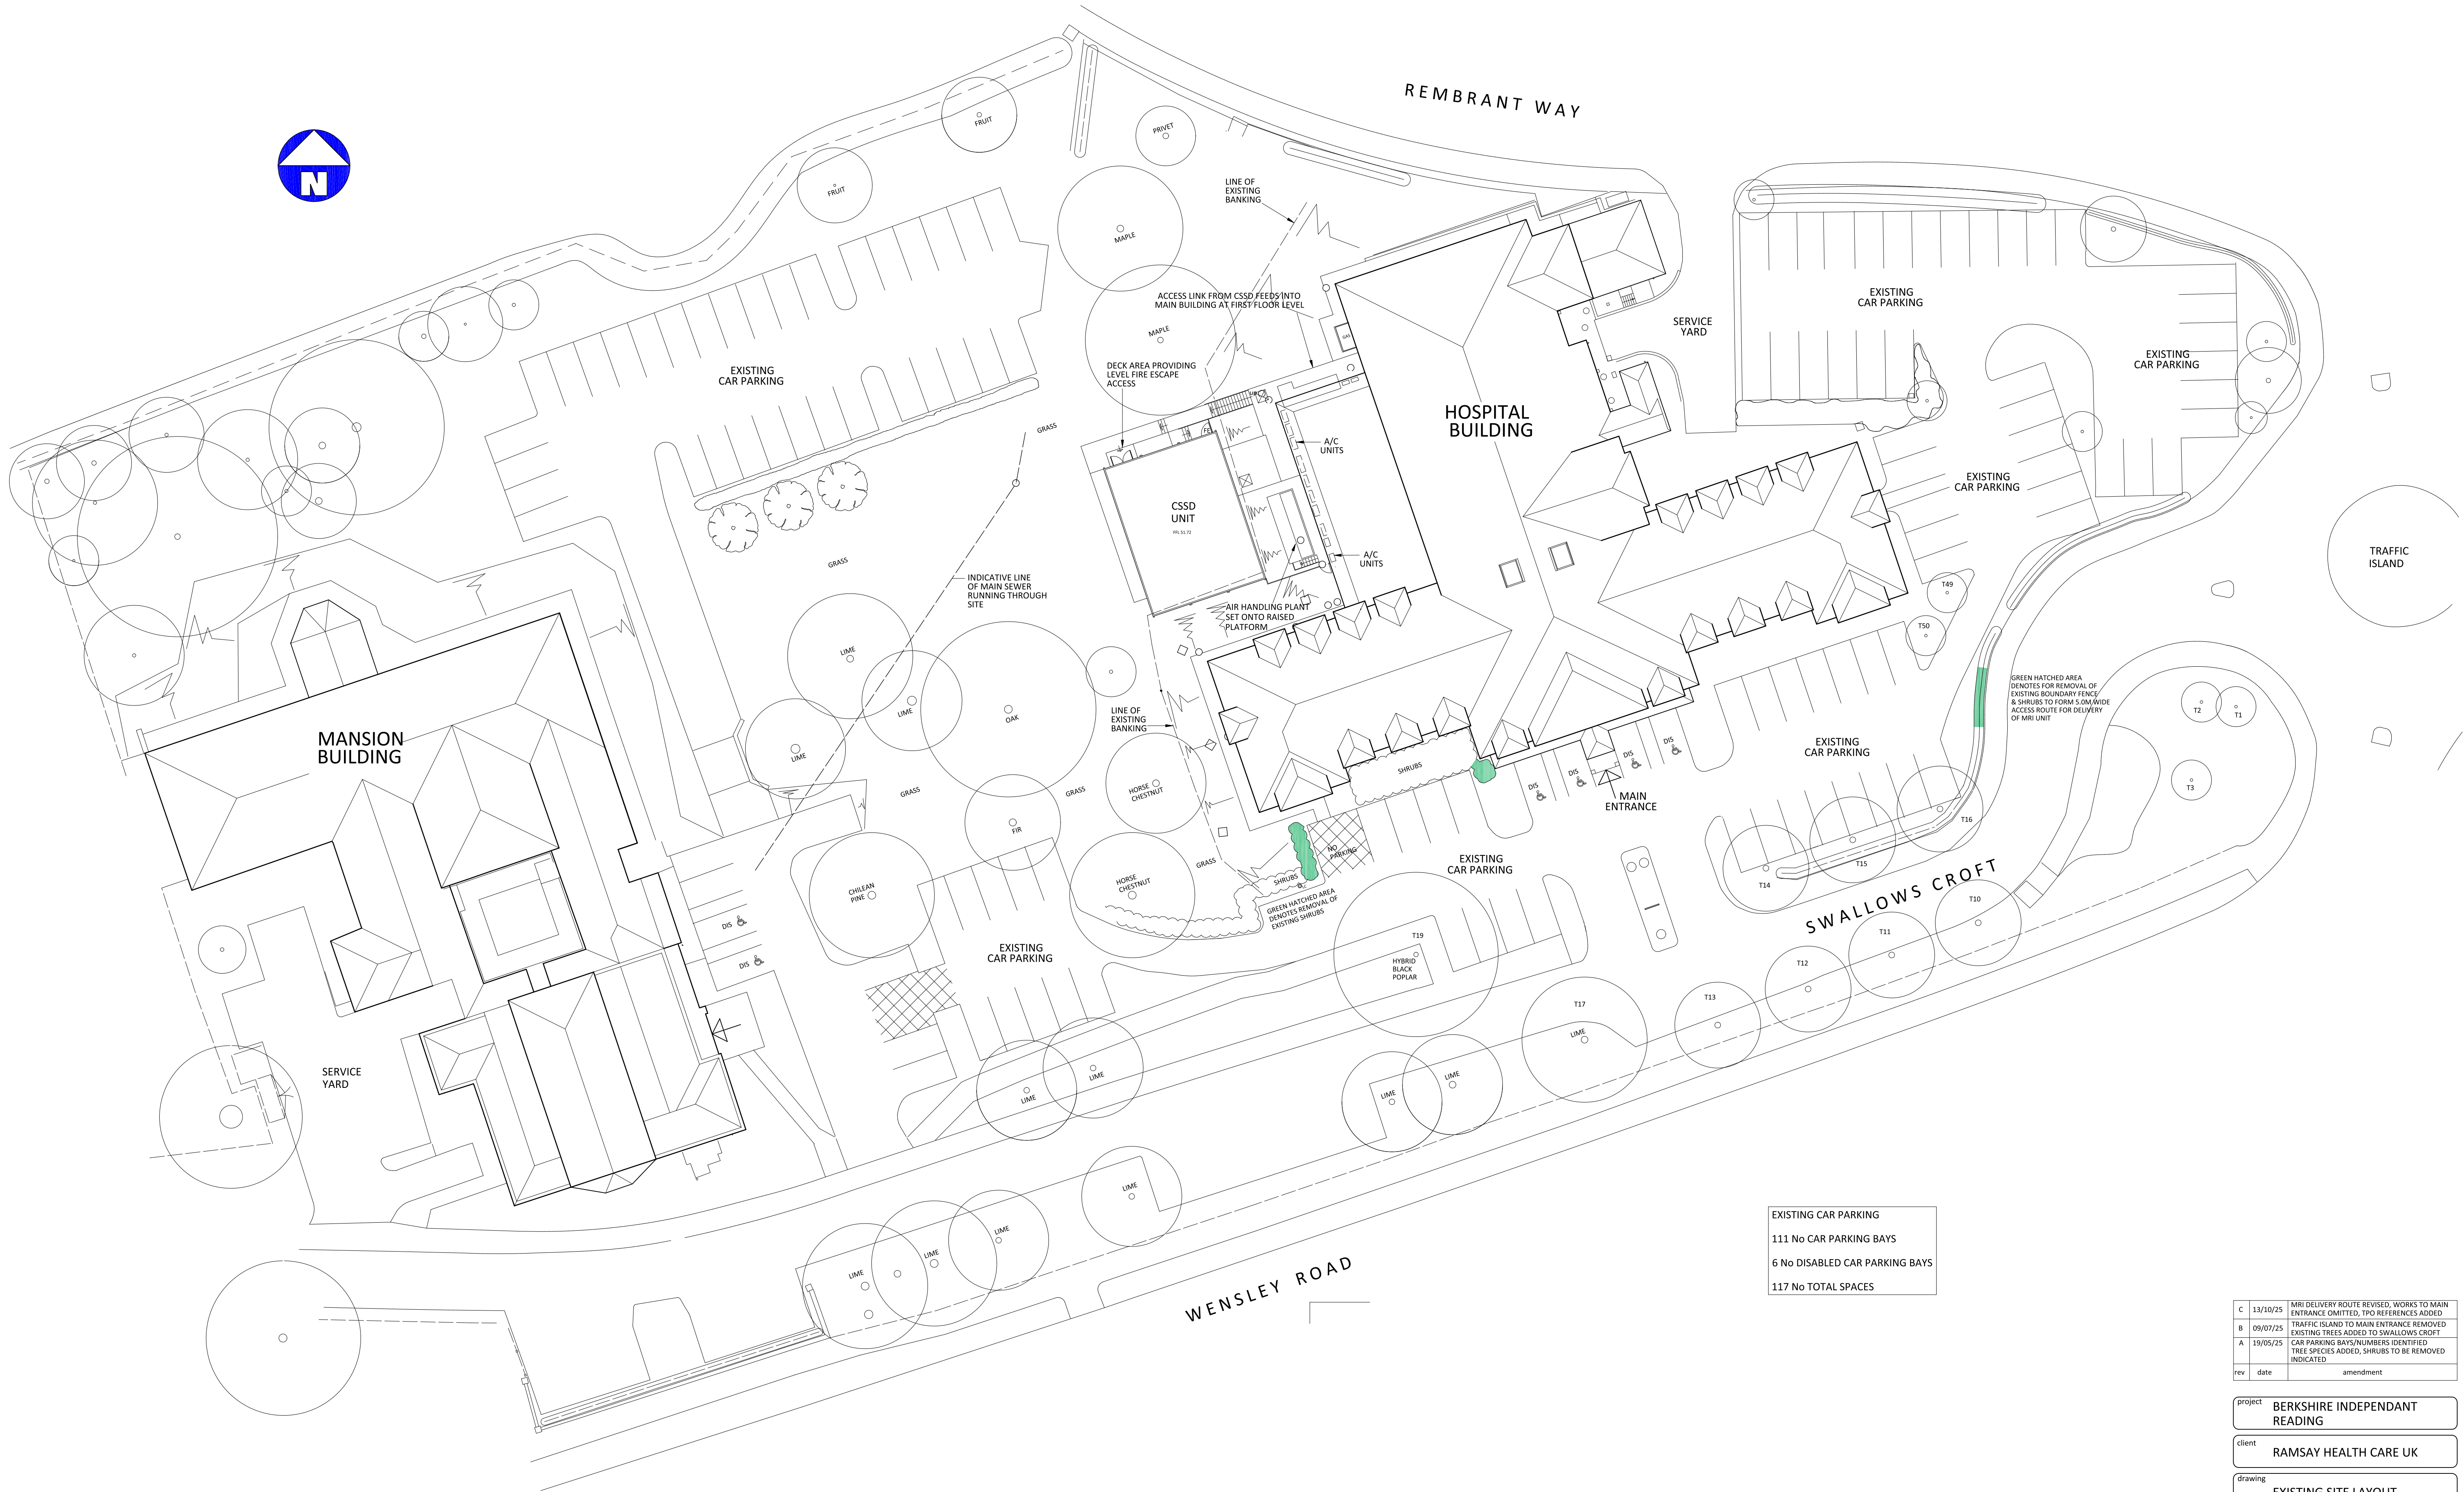


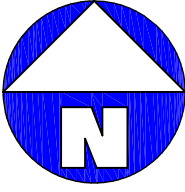

EXISTING CAR PARKING
111 No CAR PARKING BAYS
6 No DISABLED CAR PARKING BAYS
117 No TOTAL SPACES

PLANNING
0 2 4 6 8 10
scale in metres

C	13/10/25	MRI DELIVERY ROUTE REVISED, WORKS TO MAIN ENTRANCE OMITTED, TPO REFERENCES ADDED
B	09/07/25	TRAFFIC ISLAND TO MAIN ENTRANCE REMOVED EXISTING TREES ADDED TO SWALLOWS CROFT
A	19/05/25	CAR PARKING BAYS/NUMBERS IDENTIFIED TREE SPECIES ADDED, SHRUBS TO BE REMOVED INDICATED
rev	date	amendment

project **BERKSHIRE INDEPENDANT READING**

client **RAMSAY HEALTH CARE UK**

drawing **EXISTING SITE LAYOUT**

hall
needham
limited

Chartered architectural technologists
WEST BUTTERWICK OFFICE:
Tel: 01724 488674
E-mail: sdammis@hneedhamfield.co.uk
Office also at Thame Tel 01844 216345
ALL INFORMATION IS TO BE USED ONLY FOR THE PROJECT AND NOT FOR ANY OTHER PURPOSES WITHOUT THE WRITTEN PERMISSION OF HALL NEEDHAM LIMITED

date **SEPT 24**

scale **1:250 at A1**
1:500 at A3

drwg.no. **C** rev. **C**

6738-01