
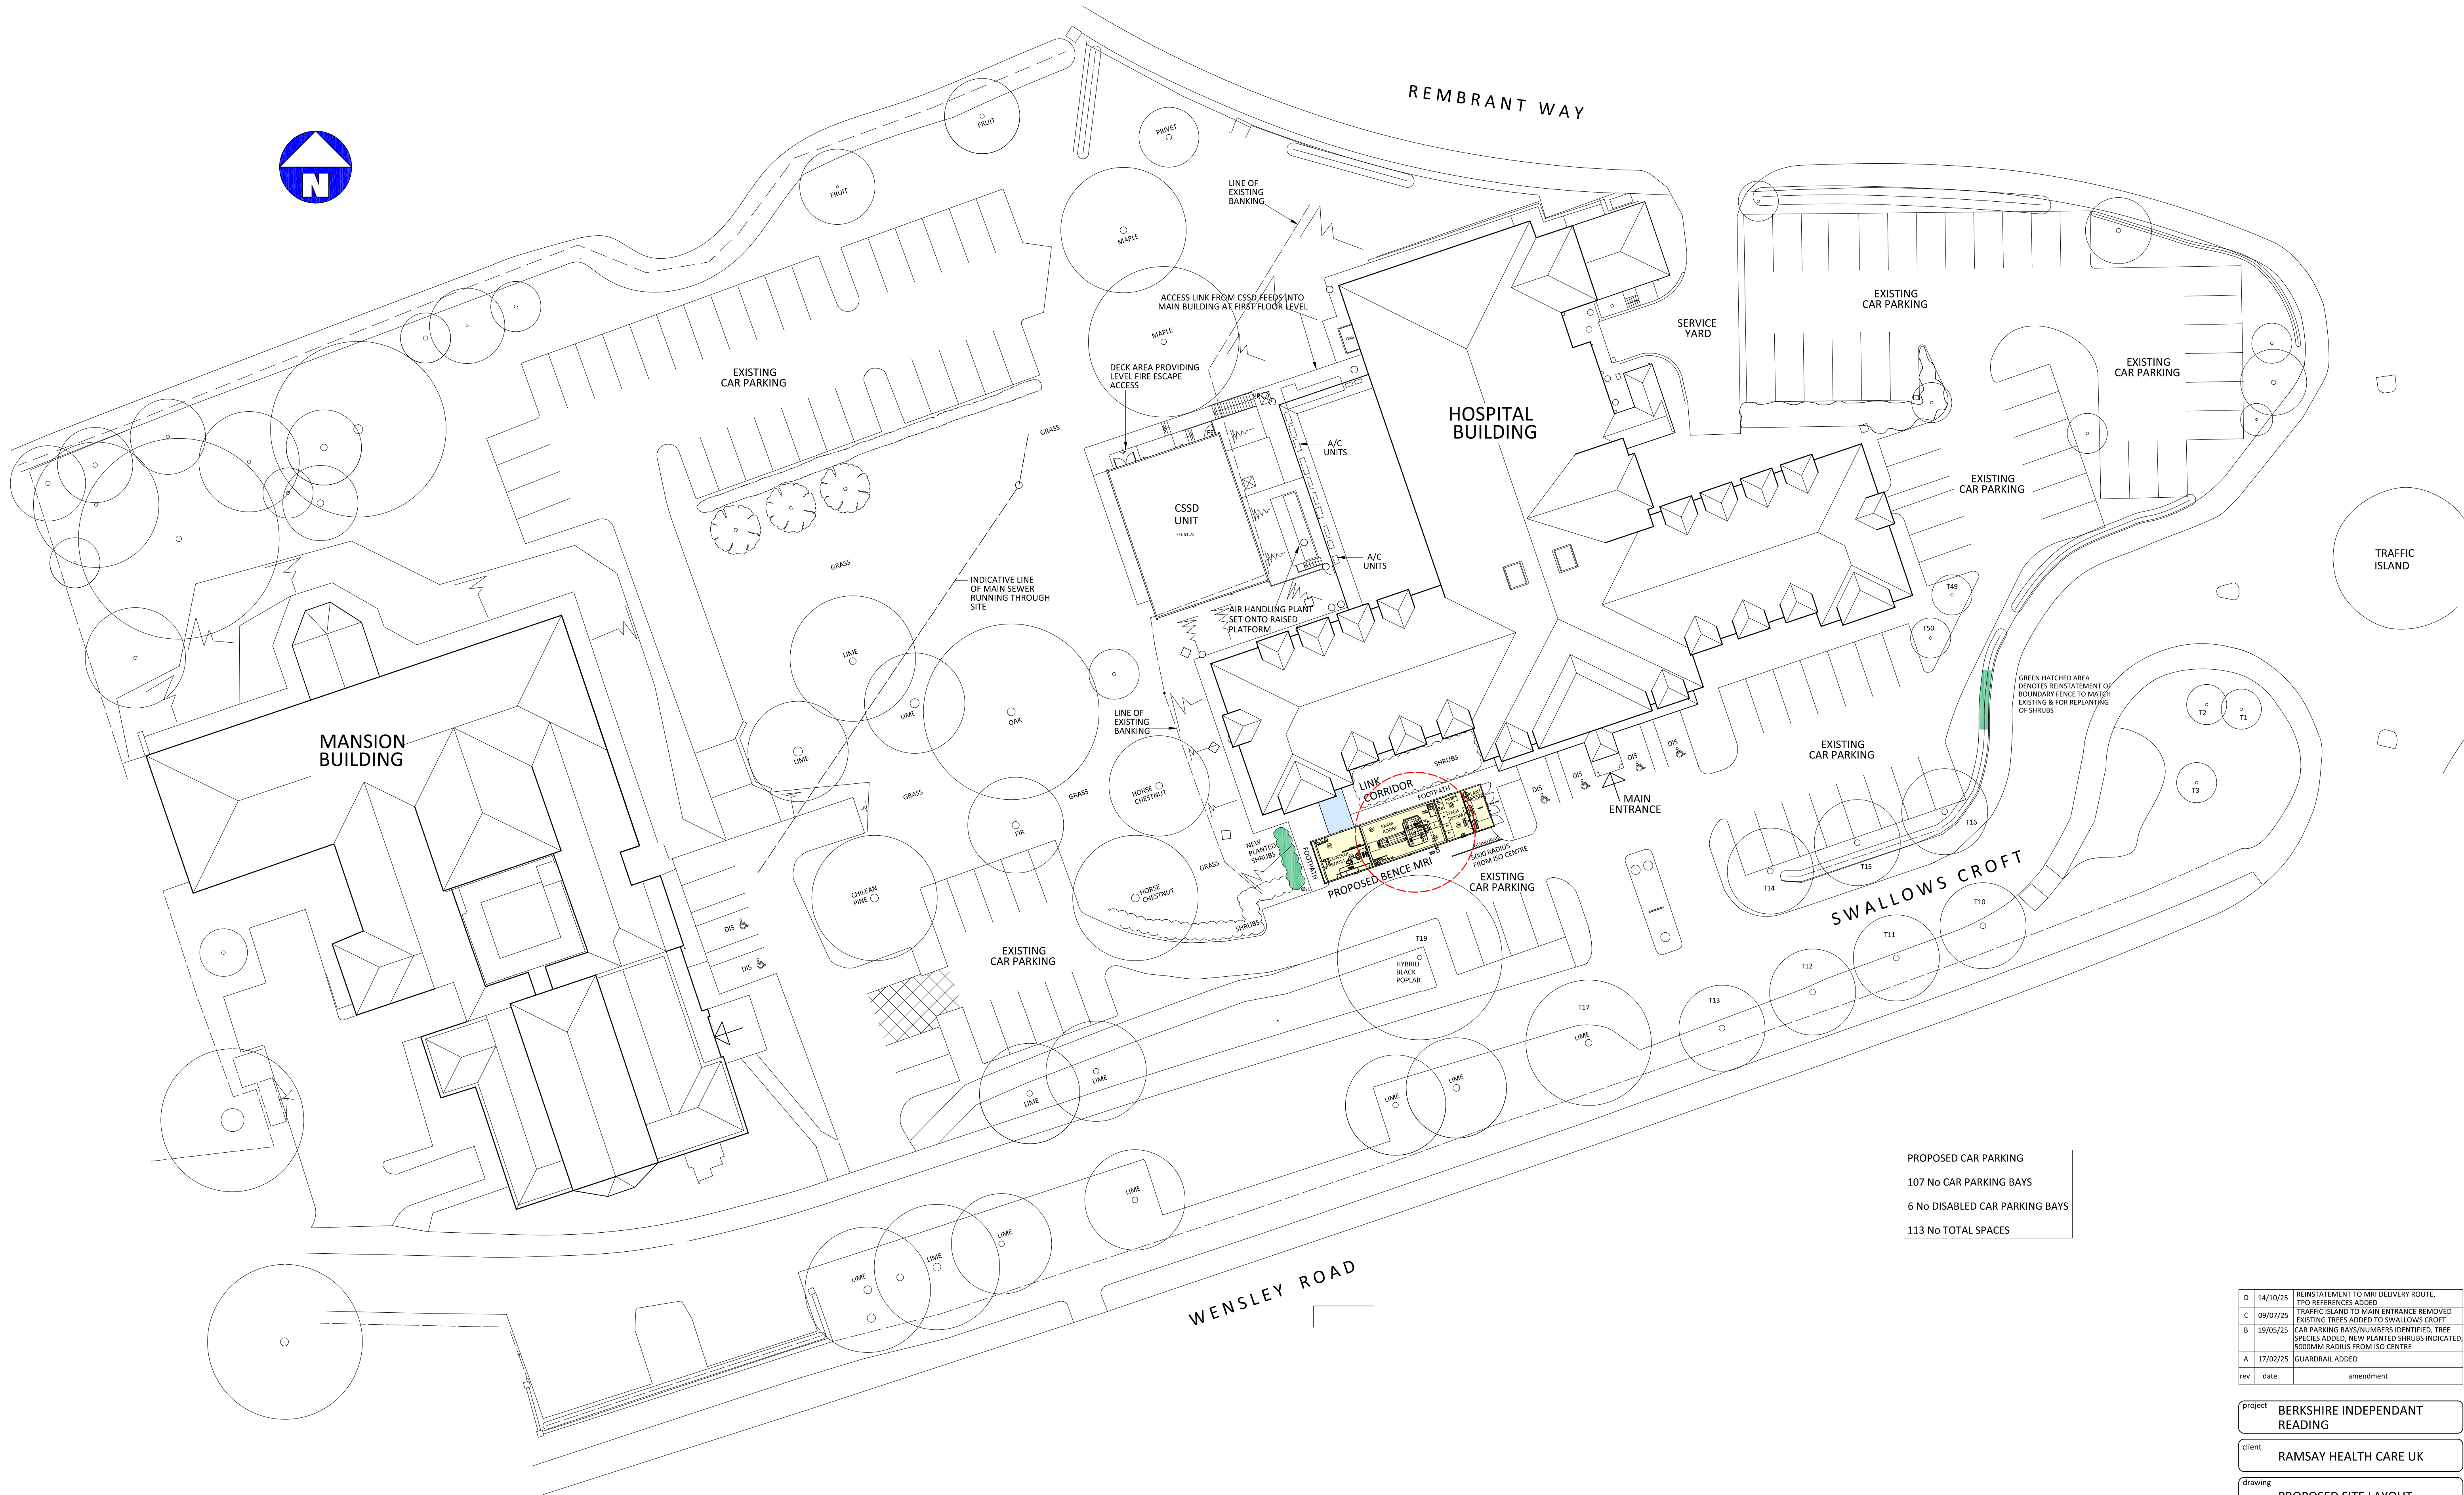


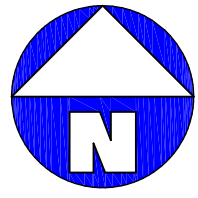

PROPOSED CAR PARKING
107 No CAR PARKING BAYS
6 No DISABLED CAR PARKING BAYS
113 No TOTAL SPACES

PLANNING


0 2 4 6 8 10
scale in metres

D	14/10/25	REINSTATEMENT TO MRI DELIVERY ROUTE, TPO REFERENCES ADDED
C	09/07/25	TRAFFIC ISLAND TO MAIN ENTRANCE REMOVED EXISTING TREES ADDED TO SWALLOW'S CROFT
B	19/05/25	CAR PARKING BAYS/NUMBERS IDENTIFIED, TREE SPECIES ADDED, NEW PLANTED SHRUBS INDICATED, 5000MM RADIUS FROM ISO CENTRE
A	17/02/25	GUARDRAIL ADDED
rev	date	amendment

project **BERKSHIRE INDEPENDANT READING**

client **RAMSAY HEALTH CARE UK**

drawing **PROPOSED SITE LAYOUT**

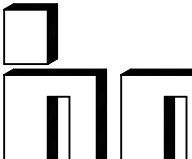

hall
needham
limited

chartered architectural technologists
WEST BUTTERWICK OFFICE:-
Tel: 01724 488574
E-mail: sdaniels@hnsasheffield.co.uk
(office also at Thame Tel 01844 216324)
ALL DIMENSIONS TO FACE UNLESS OTHERWISE SPECIFIED
COPYRIGHT RESERVED WITH ALL RIGHTS RESERVED

date **SEPT 24**

scale
1:250 at A1
1:500 at A3

drwg.no. **D**
rev. **6738-04**