

Rev.	Description	By	Ckd	Date

Client:
Renku Limited.


Project:
Existing side garage extend at front, conversion into Habitable use and alter existing flat roof to pitch tiles roof wraparound.

Location:
12 Elstow Avenue, Caversham,Reading,
RG4 6RX.

Status:
PLANNING

Title:
Proposed Parking lay out plan

Drawn by:	Sr. Fr.	Checked by:
L.p	---	R.k
Project no:	Sheet Size	Sheet no.
BAL-1862	A3	
Date:	Scale:	
18/10/2025	1:100	

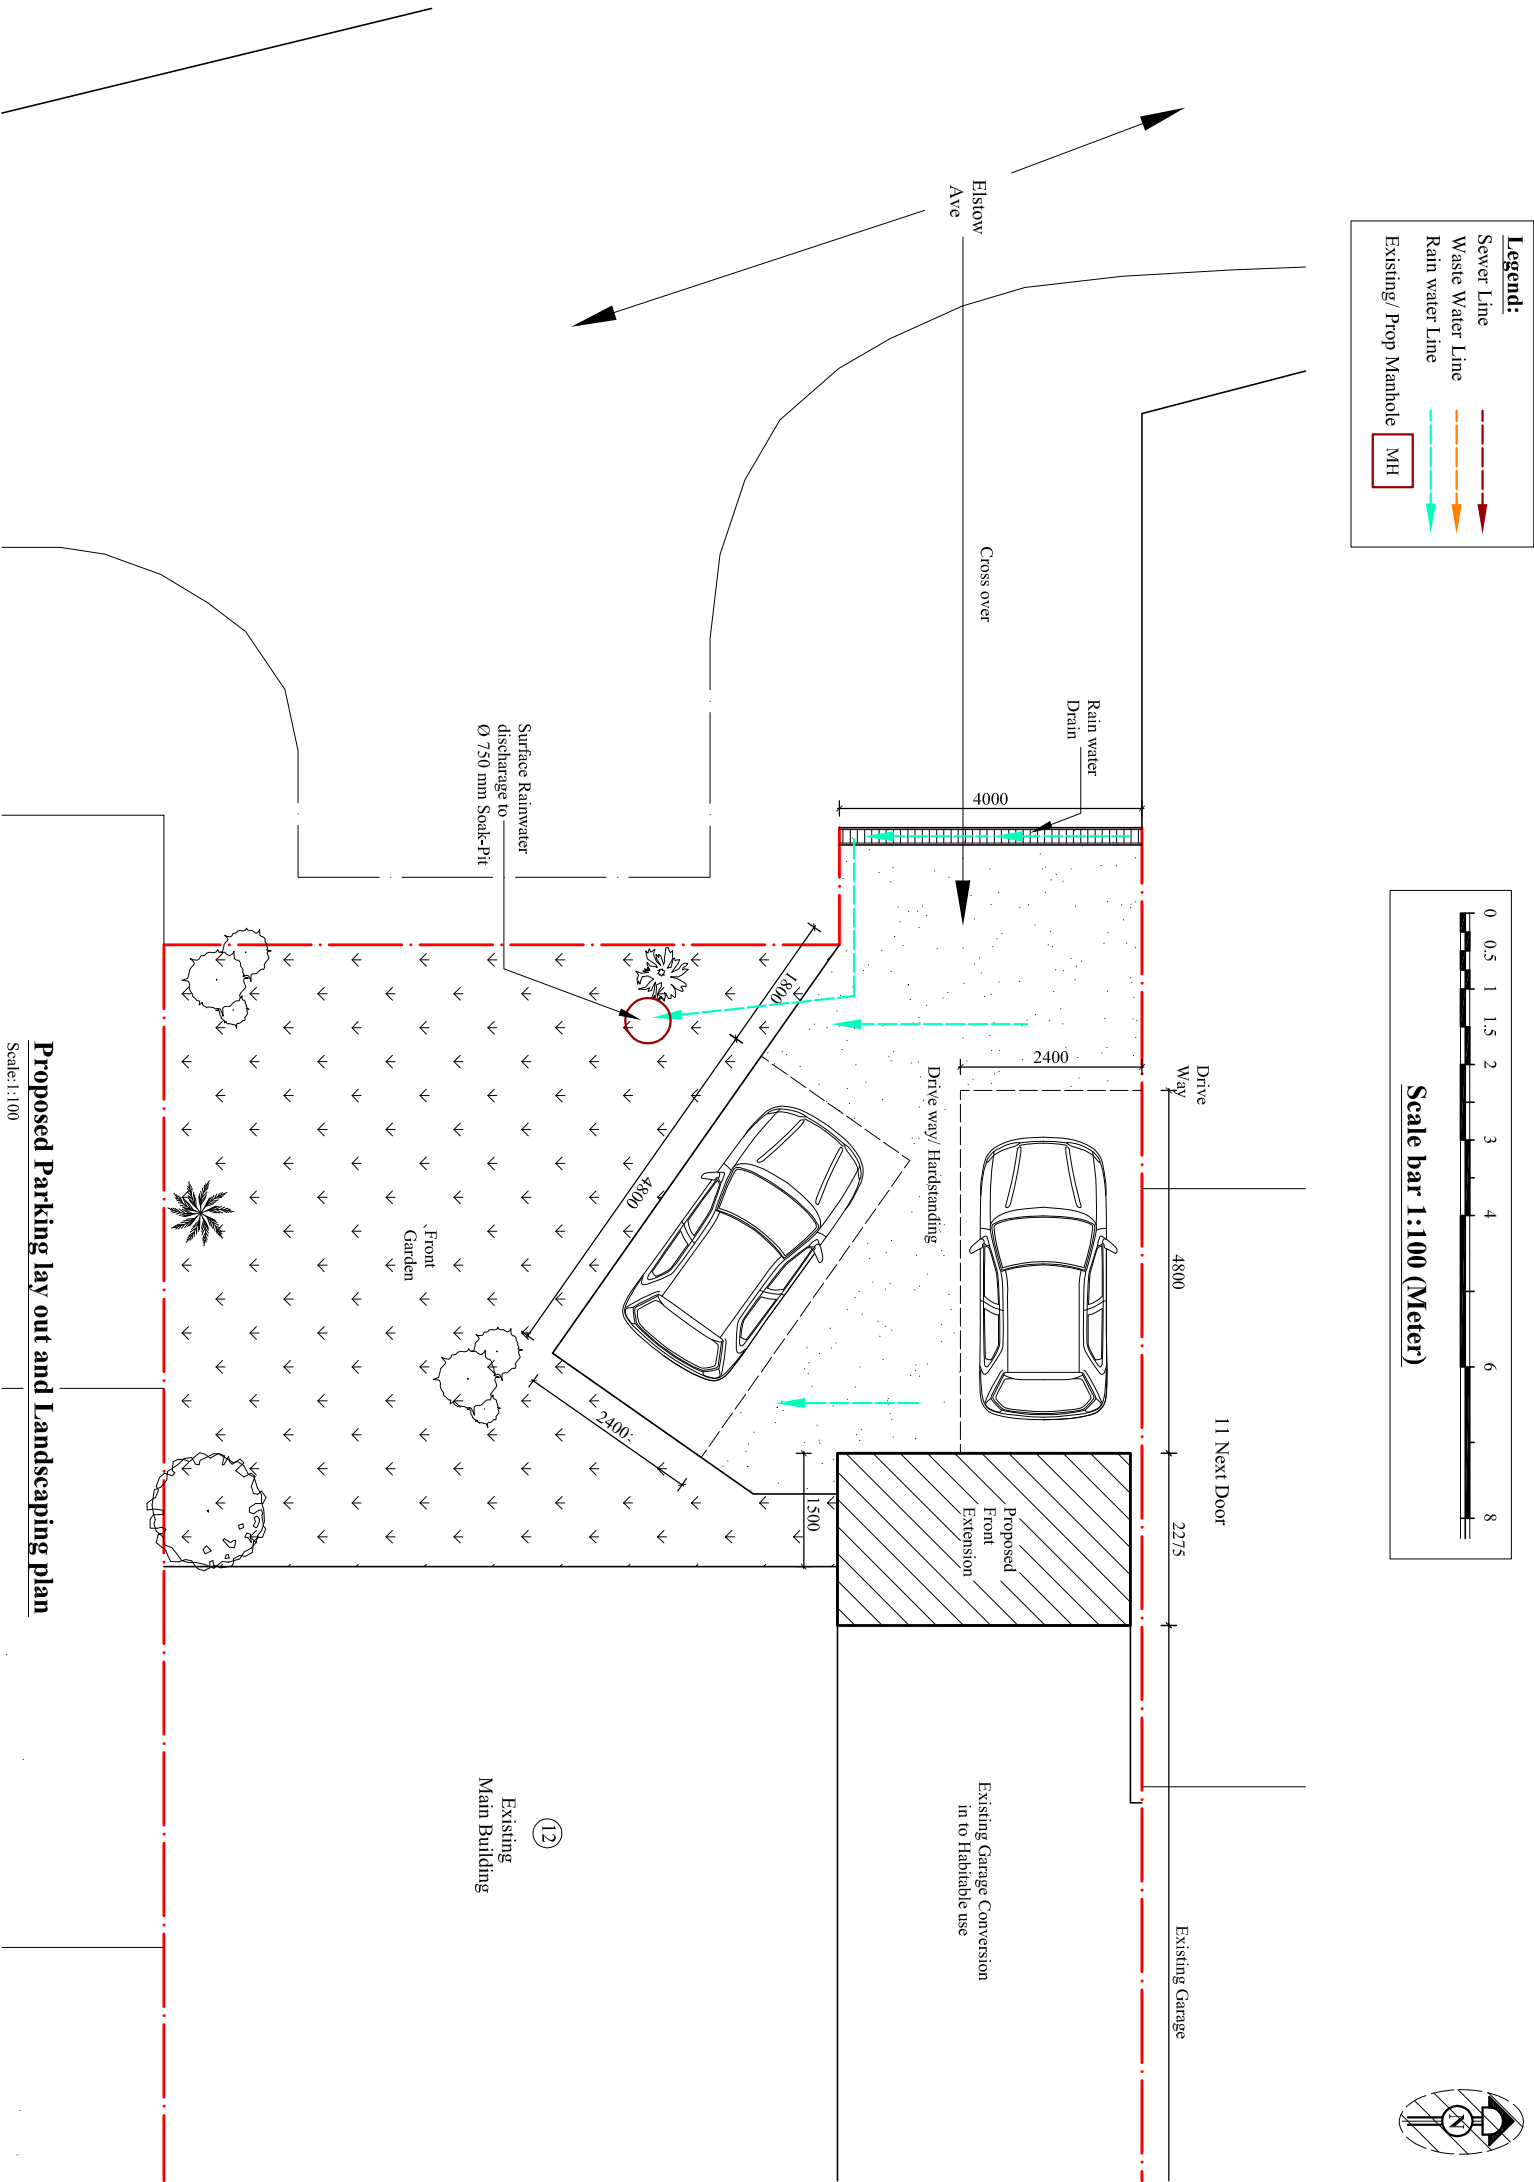

06

07

0

0.5

1

1.5

2

3

4

6

8

0

0.5

1

1.5

2

3

4

6

8

Scale bar 1:100 (Meter)











































































































































































































































