

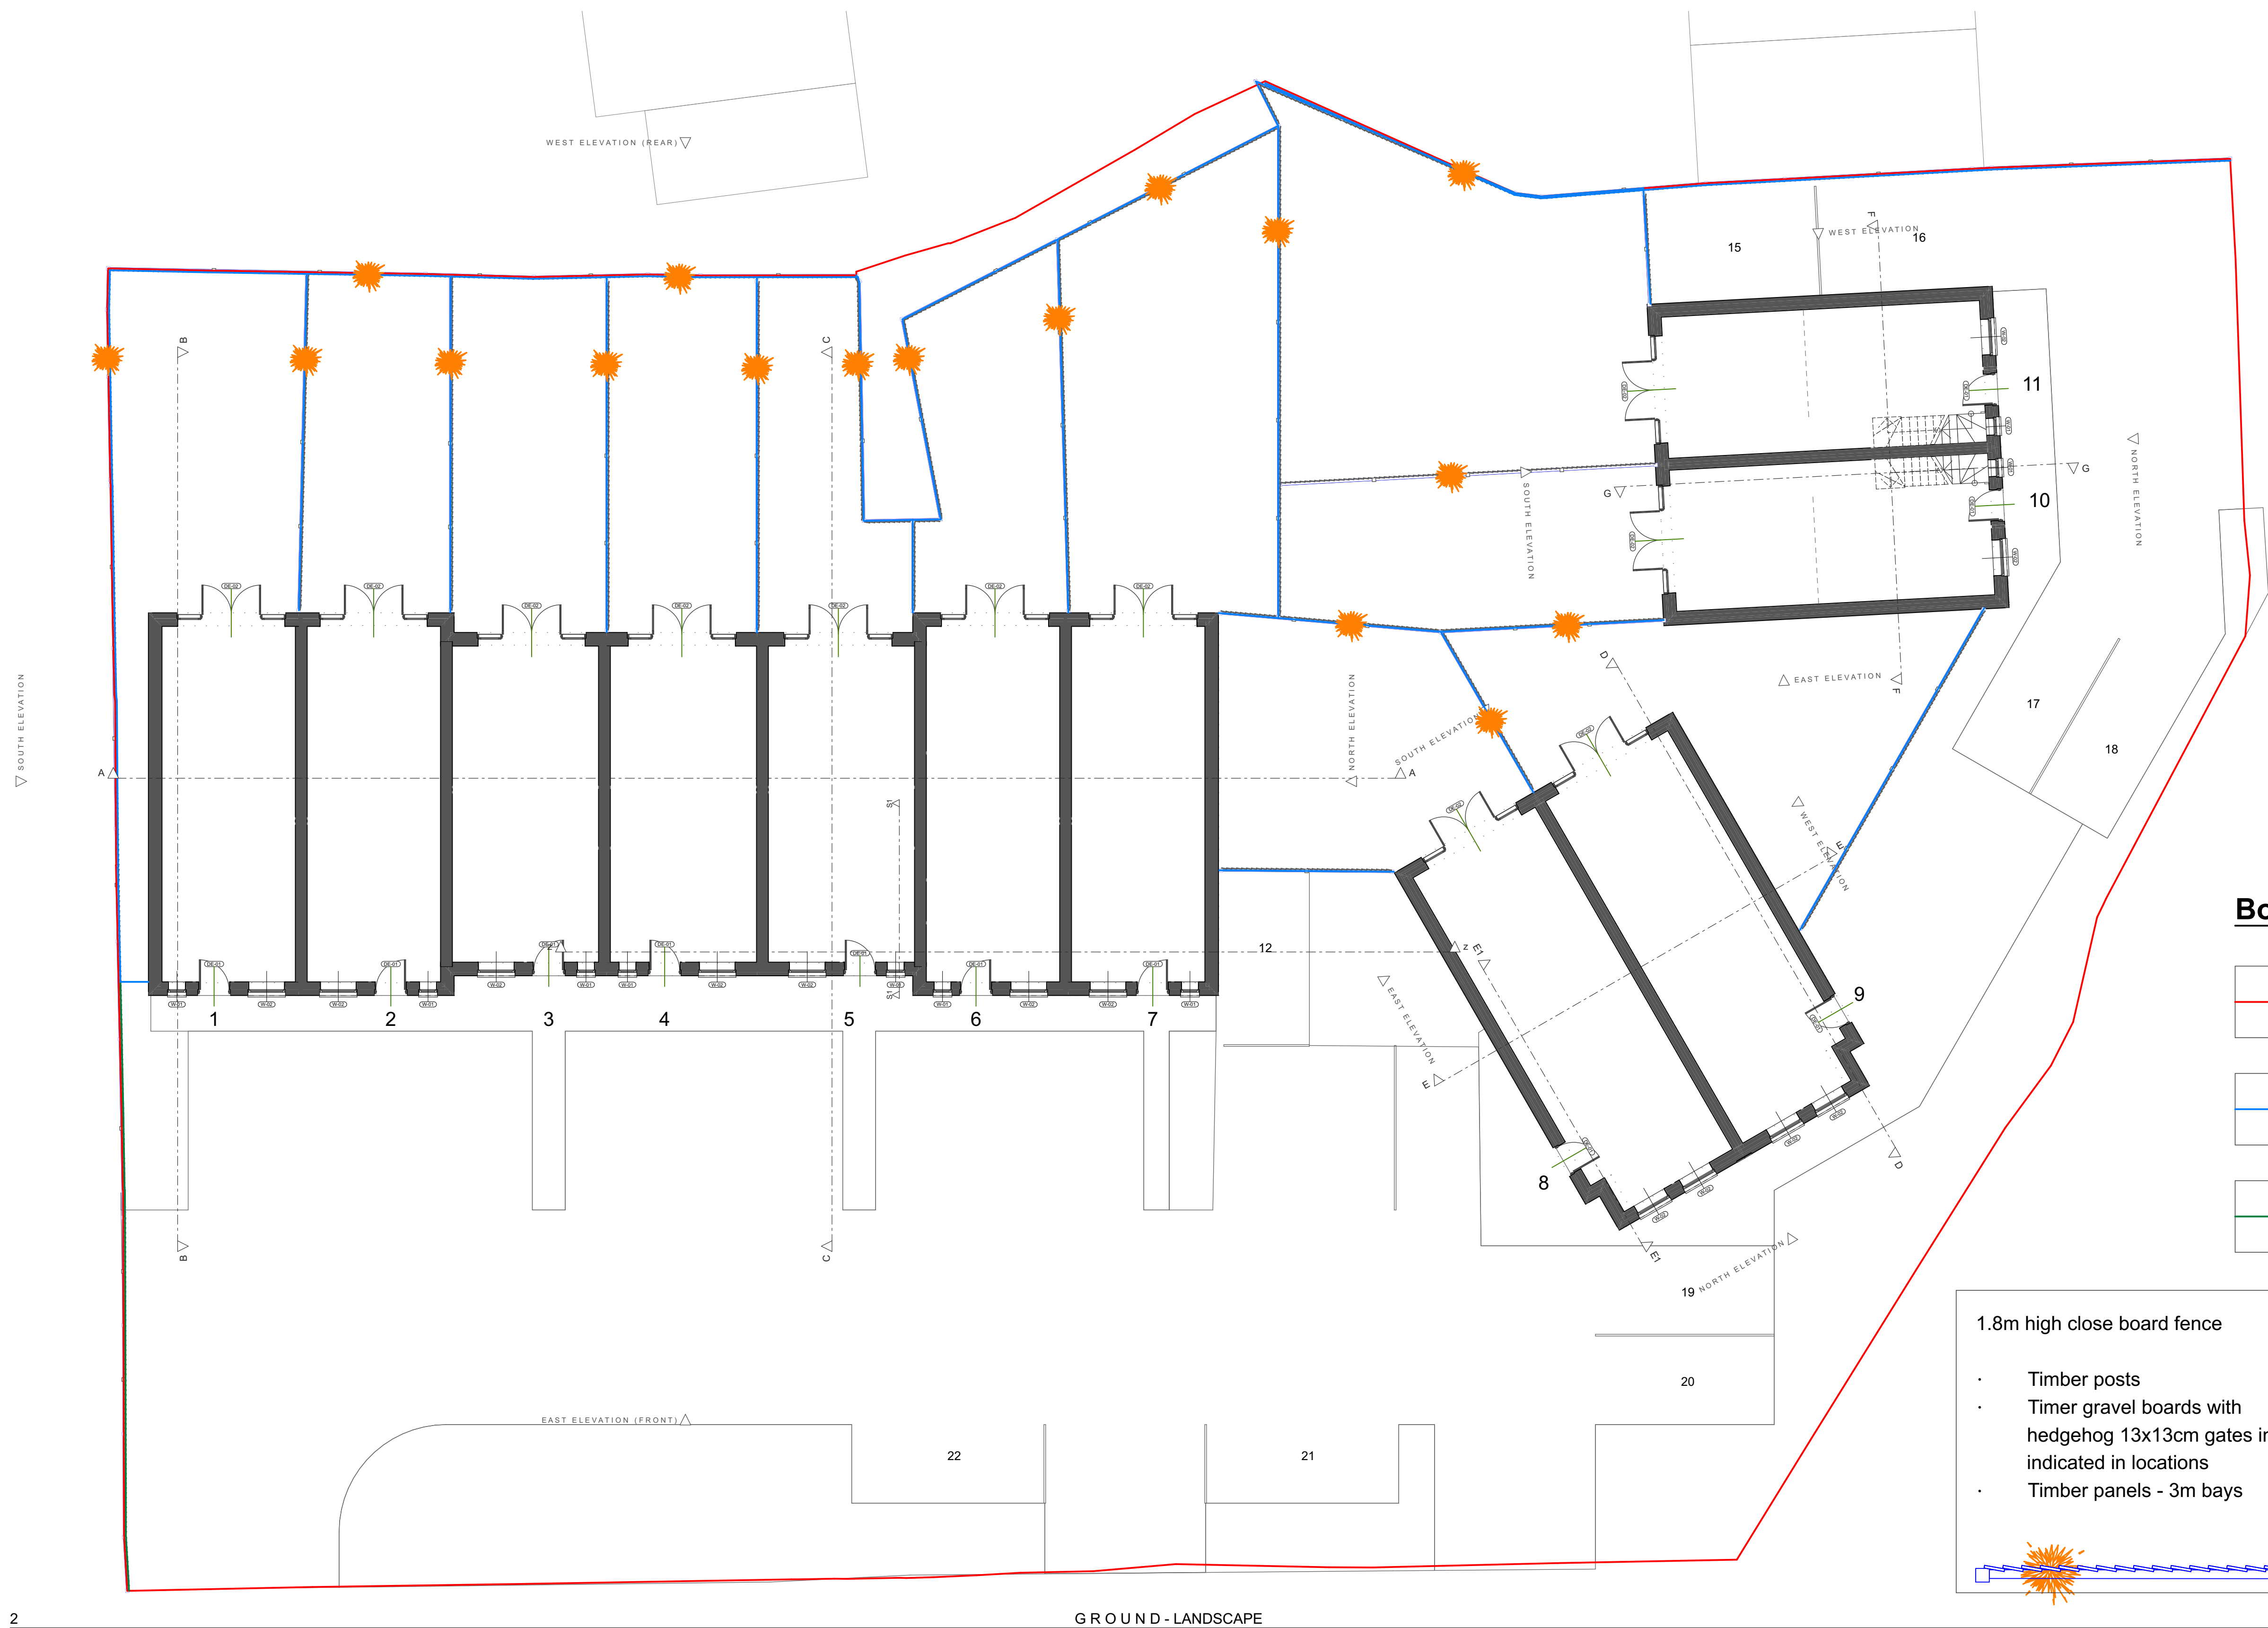
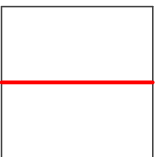


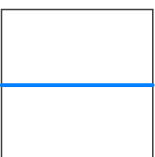

Boundary treatments and enclosures:

-  Application/Site Boundary
-  1.8m high close board fence
-  1.2m high close board fence

- 1.8m high close board fence
- Timber posts
 - Timer gravel boards with hedgehog 13x13cm gates in as indicated in locations
 - Timber panels - 3m bays

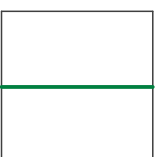