



Mapping contents © Crown copyright and database rights 2025 Ordnance Survey 100035207
LOCATION PLAN I-1250
Scale 1:1250




BLOCK PLAN I-500
Scale 1:500




PROPOSED BLOCK PLAN I-500
Scale 1:500




© KYLE SEELEY ASSOCIATES LTD
THIS DRAWING IS THE SCALE COPYRIGHT OF KYLE SEELEY ASSOCIATES AND NO PART
MAY BE REPRODUCED WITHOUT THEIR WRITTEN CONSENT.
ONLY SCALE FROM THIS DRAWING FOR THE PURPOSES OF DETERMINING A PLANNING
APPLICATION.
ALL DIMENSIONS ARE TO BE CHECKED ON SITE.
THIS DRAWING IS TO BE READ IN CONJUNCTION WITH ALL RELEVANT CONSULTANTS
INFORMATION.

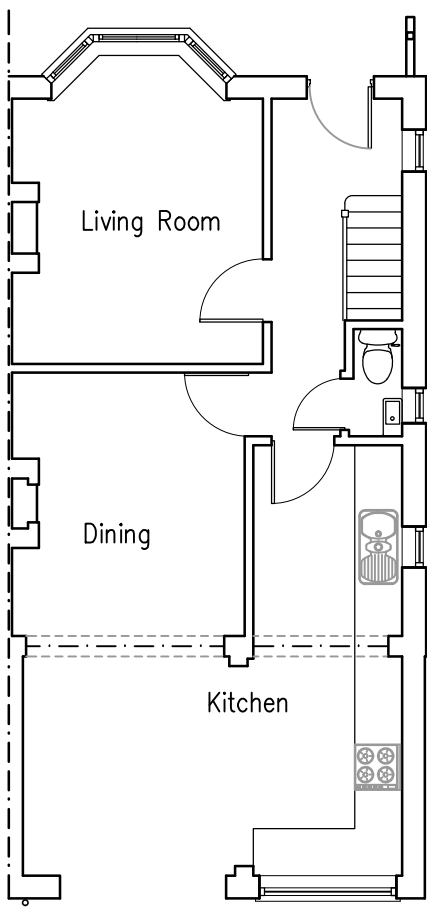


EXISTING GROUND FLOOR I-100

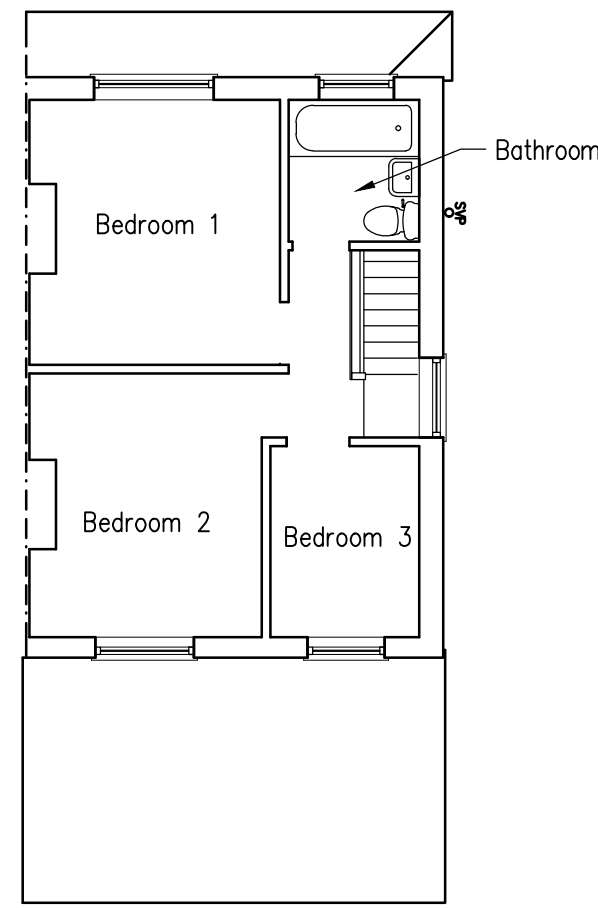


EXISTING FIRST FLOOR I-100
Scale 1:100

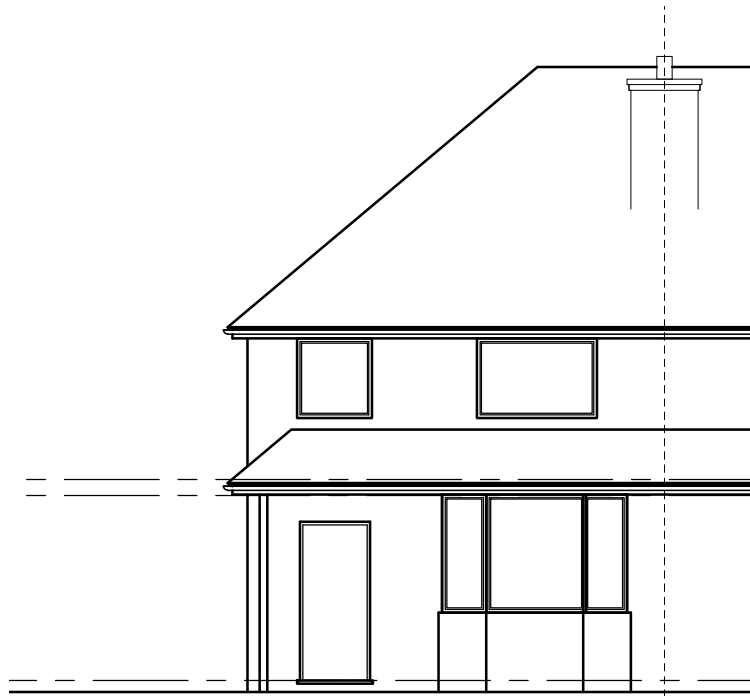


NW ELEVATION I-100

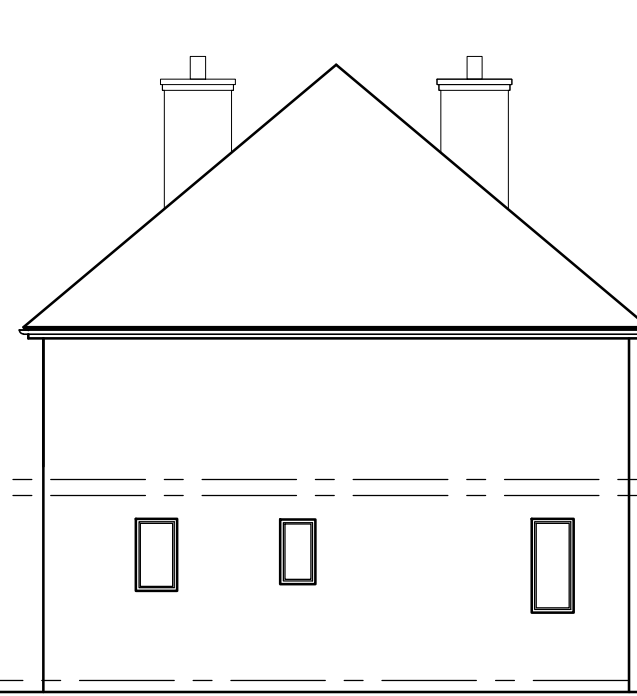


NE ELEVATION I-100

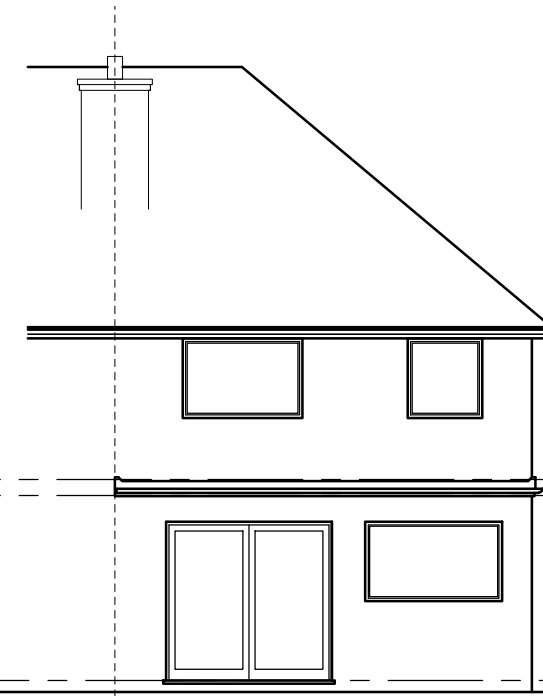


SE ELEVATION I-100

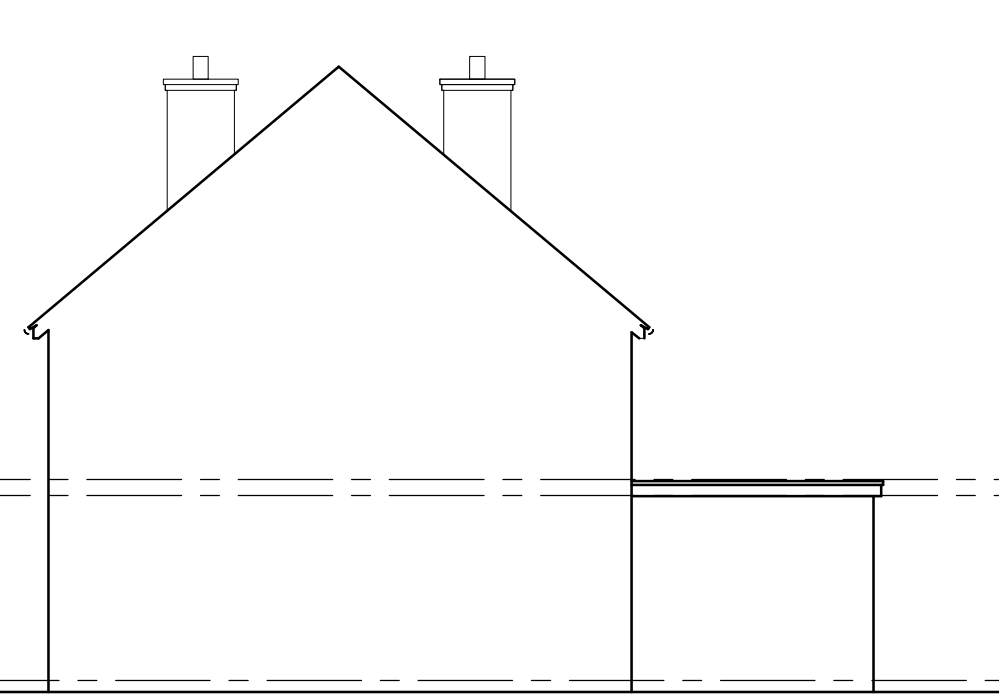


SW ELEVATION I-100
Scale 1:100

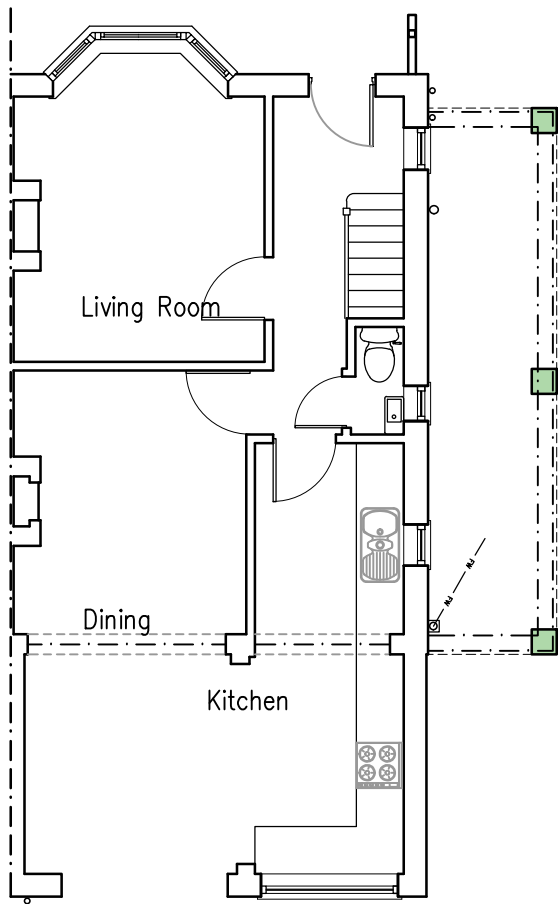


PROPOSED GROUND FLOOR I-100

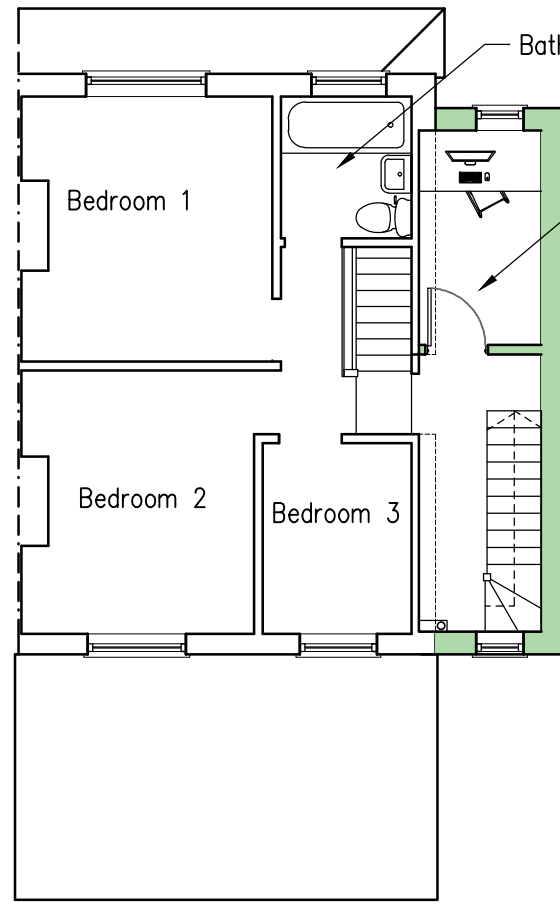


PROPOSED FIRST FLOOR I-100

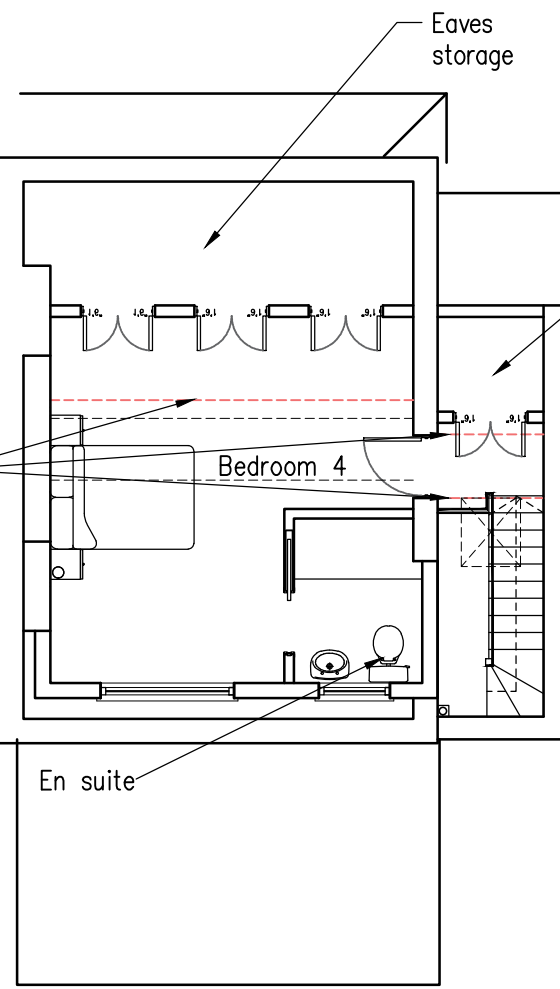

PROPOSED LOFT FLOOR I-100
Scale 1:100

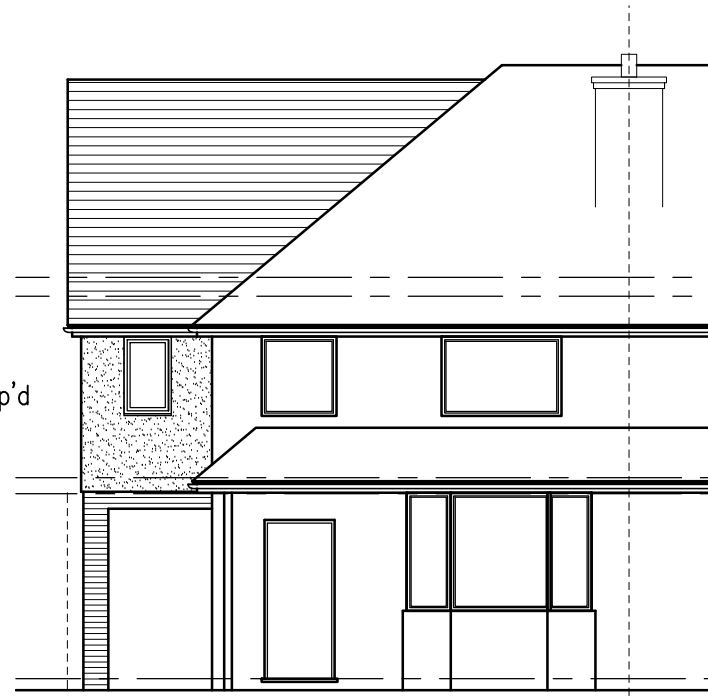


NW ELEVATION I-100

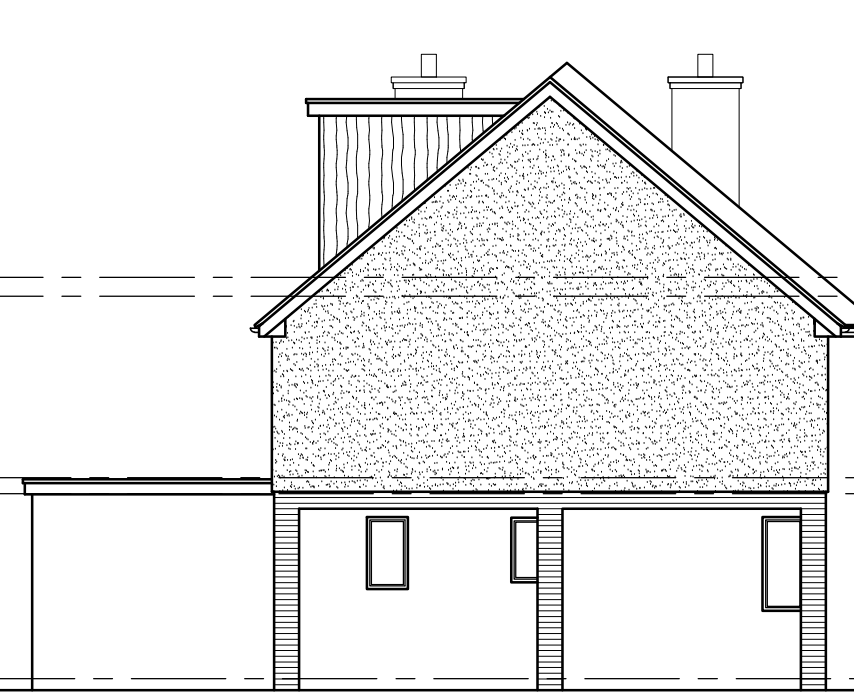


NE ELEVATION I-100




SE ELEVATION I-100

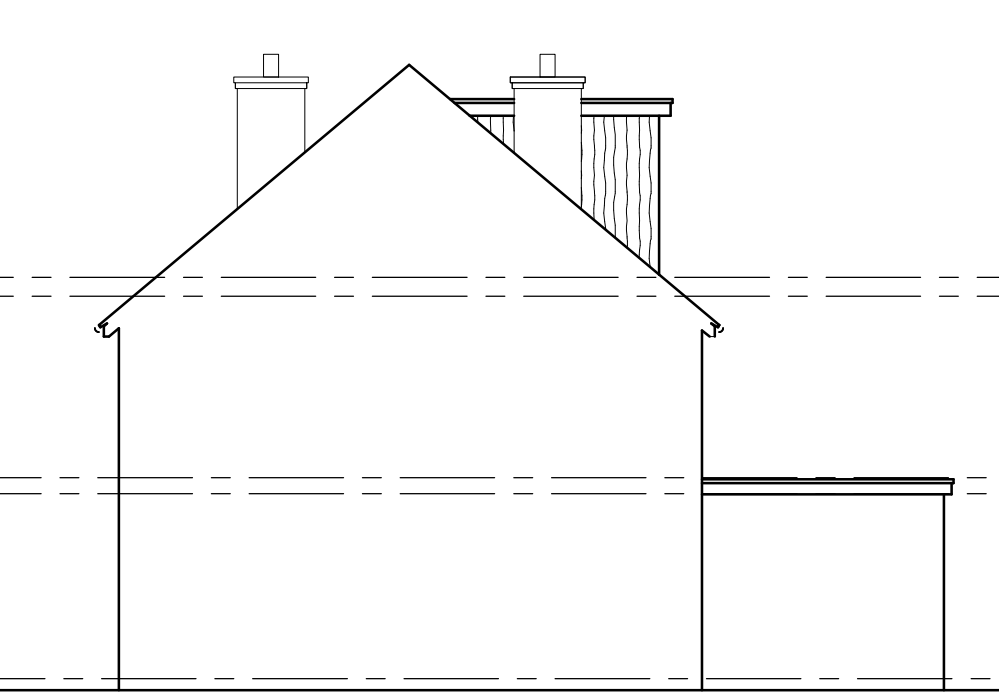

SW ELEVATION I-100
Scale 1:100

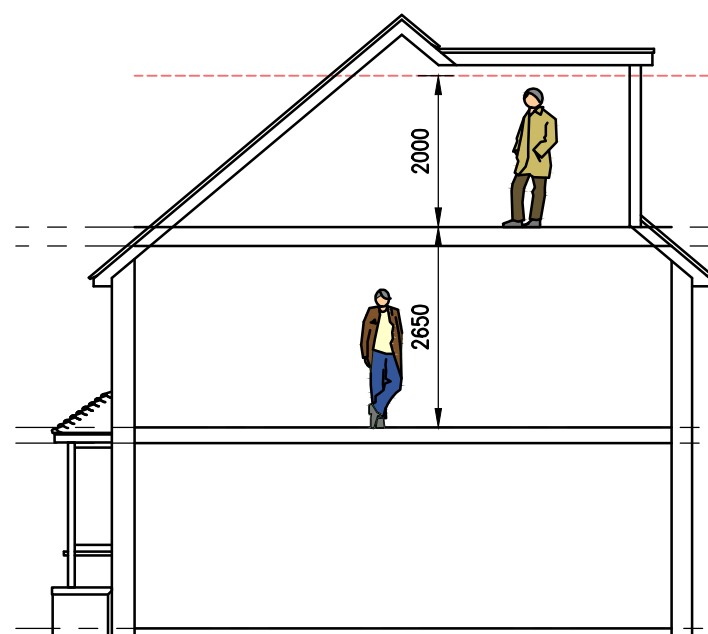

SECTION A-A I-100

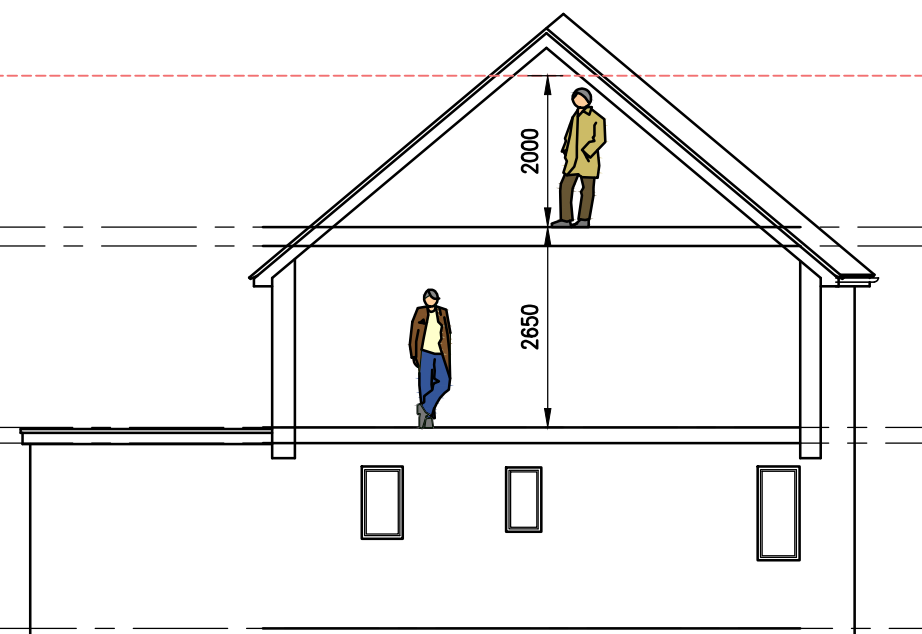

SECTION B-B I-100

REV.	NOTES	DATE
1	KYLE SEELEY ASSOCIATES	
2	CLIENT	
3	MR & MRS WILLIAMS	
4	PROJECT	
5	49 CHURCH END LANE,	
6	TILEHURST, READING, RG30 4UP	
7	DRAWING TITLE	
8	PROPOSAL	
9	DRAWN	DATE
10	KRMS	09.10.2025
11	SCALE	VARIES @ A1
12	DRAWING NO.	REV.
13	001	-