
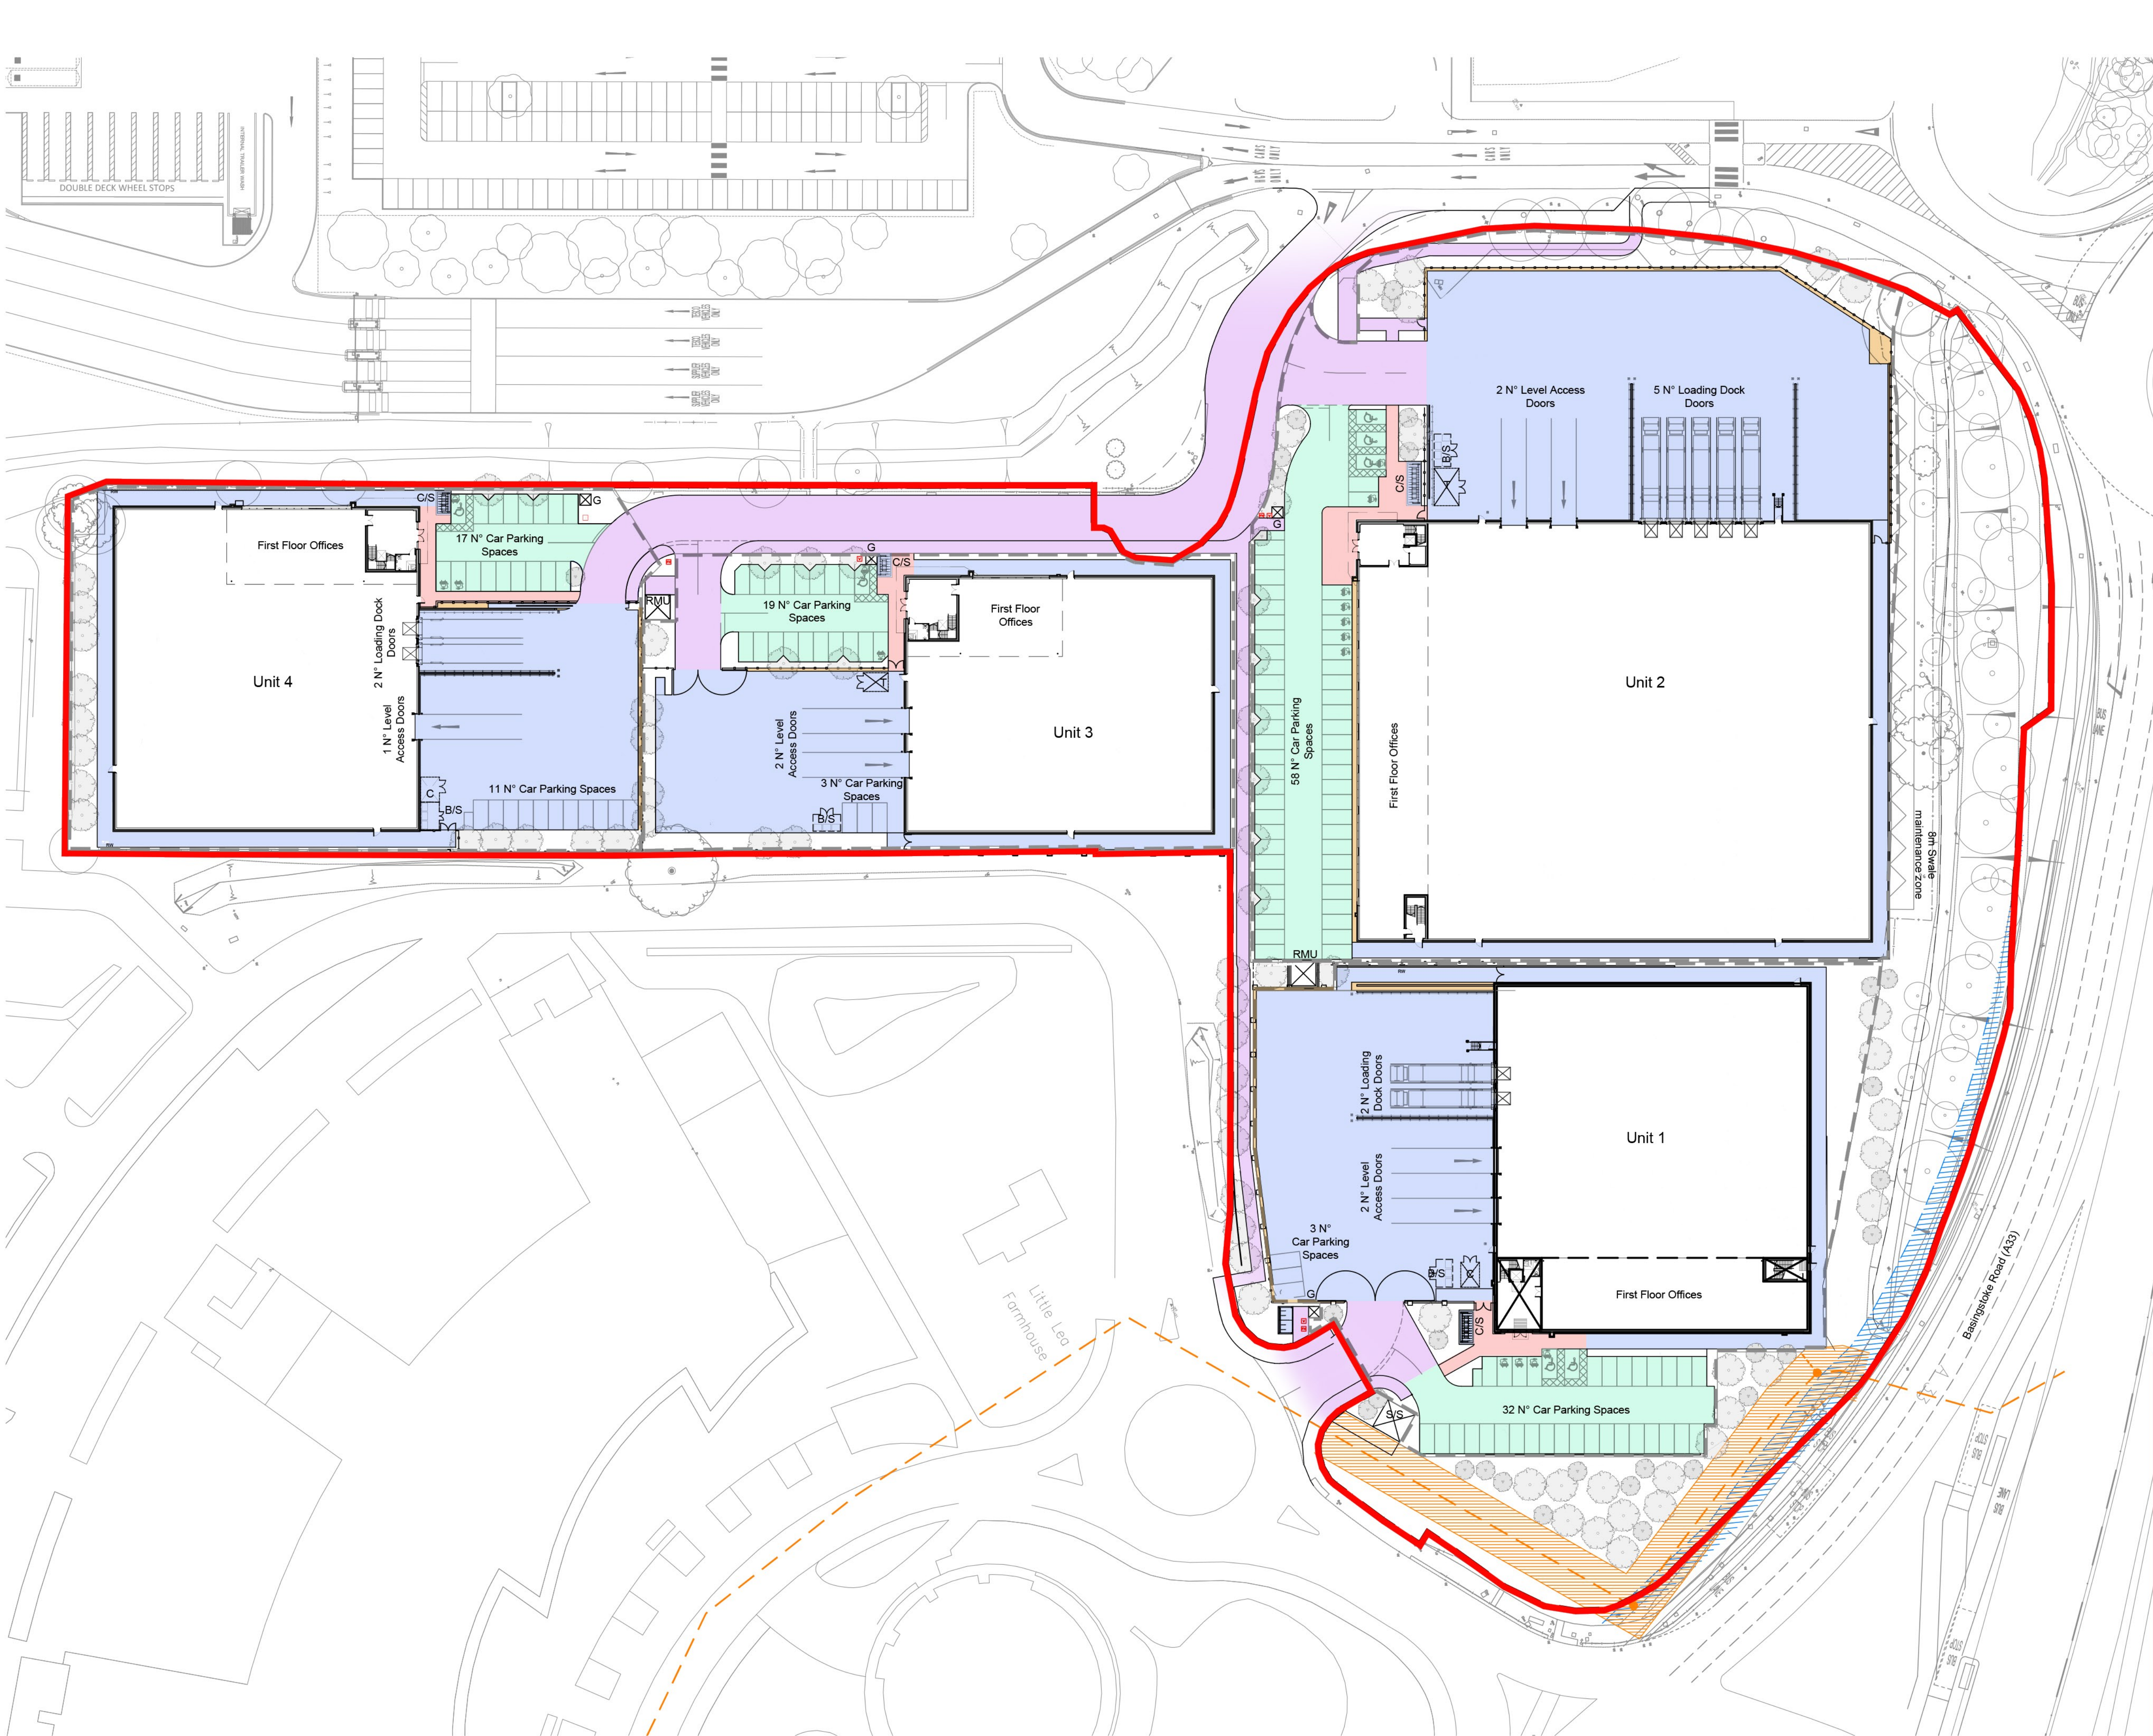


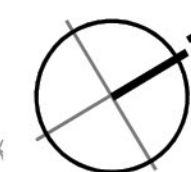

- 
- Key

Site application Boundary

Plot Boundary

Foul Sewer Easement (4m easement)

Highway Safety Easement

Building Frontage & Main Entrances

High quality concrete block paving.
Marshall's modal textured or similar equal and approved.
Colours: 30% Light Cream Granite
30% Light Granite
30% Oatmeal Granite
Colours to be distributed evenly and randomly.
Size: 300 x 100mm x 60mm laid in a half lapped staggered bond. Refer to paving detail 1219-403.

Car Park Aisles & Parking Bays

High quality permeable concrete block paving.
Marshall's Modal Priora Permeable, or similar equal and approved.
Colour: Anthracite Granite
Refer to typical paving detail 1219-403.

Services Yards & Perimeter Building Paths

Brushed concrete to engineers detail and specification.

Infrastructure Roads

Asphalt to access roads refer to engineers details.

Gravel Edges

Loose gravel chippings supplied by CED Natural stone or similar equal and approved. 6mm diameter liad to 50mm depth.
Colour: Silver Grey Granite
- | rev | amendments | by | ckd | date |
|-----|------------|----|-----|------|
|-----|------------|----|-----|------|
- Reading International Logistics Park
- Proposed Site Layout - External Finishes
- | | |
|-------|-------|
| LOD 3 | LOI 3 |
|-------|-------|
-
- UMC ARCHITECTS
- | | |
|----------------------------------|-----------------------|
| RIBA PoW Stage: | 4 - Technical Design |
| Document Suitability: | S2 |
| Drawn / Checked: | LF / LF |
| Date: | 07/04/2025 |
| Scale: | 1:500 A1 |
| UMC Project Number: | 23545 |
| Document Reference: | Drawing no: Revision: |
| 23545 - UMC - SI01 - SI - DR - A | 0202 P03 |
- PLANNING
- THIS DRAWING IS TO BE USED FOR THE STATED PURPOSE ONLY AND SHOULD NOT BE USED FOR ANY OTHER
- 10m SCALE 1:500