

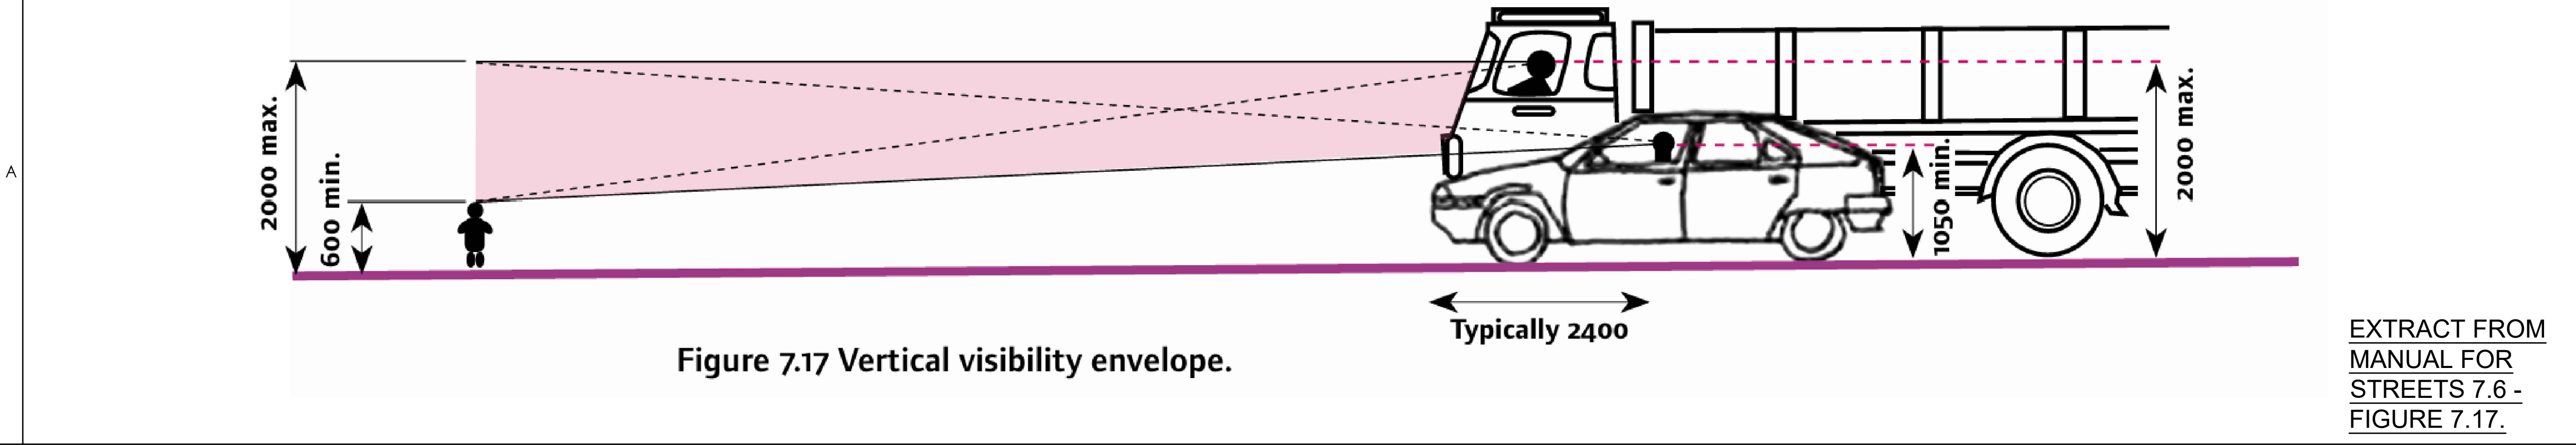
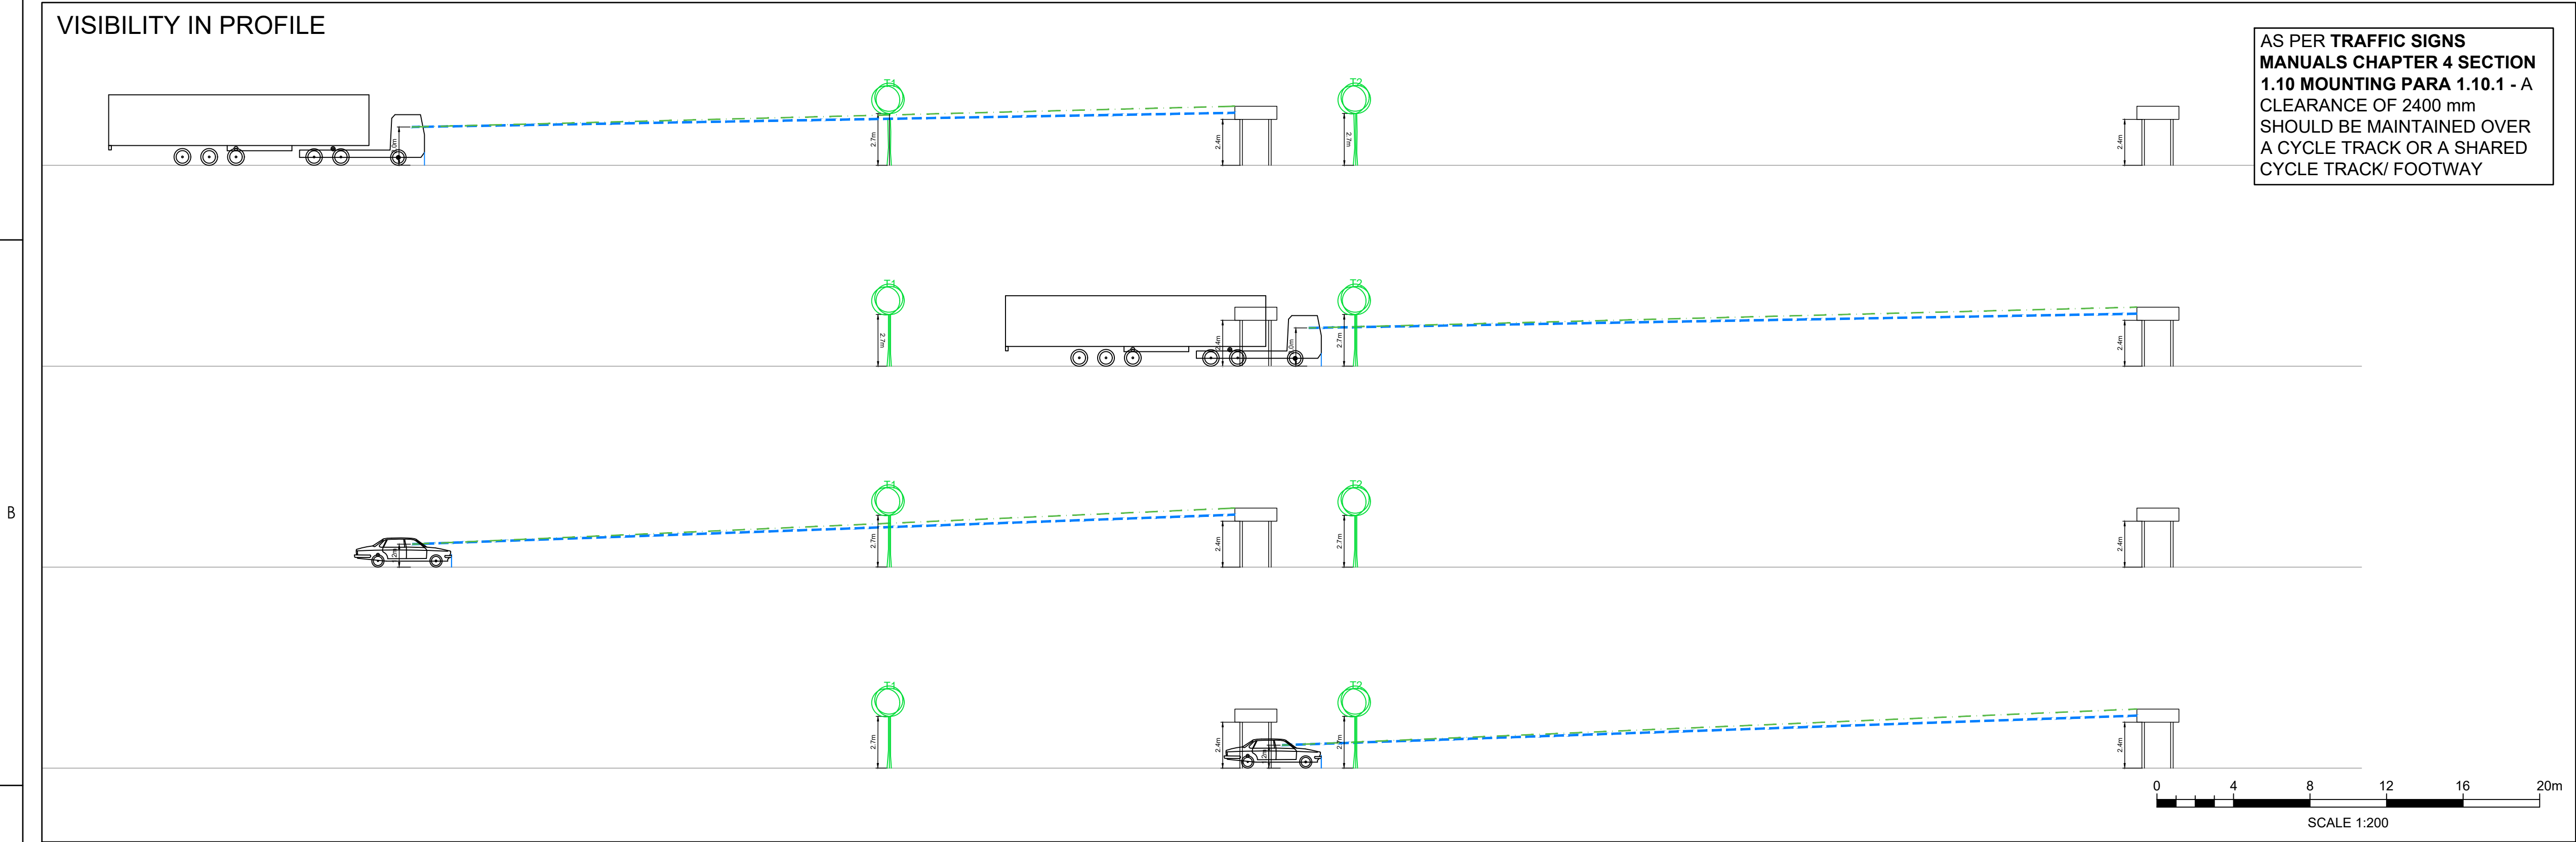
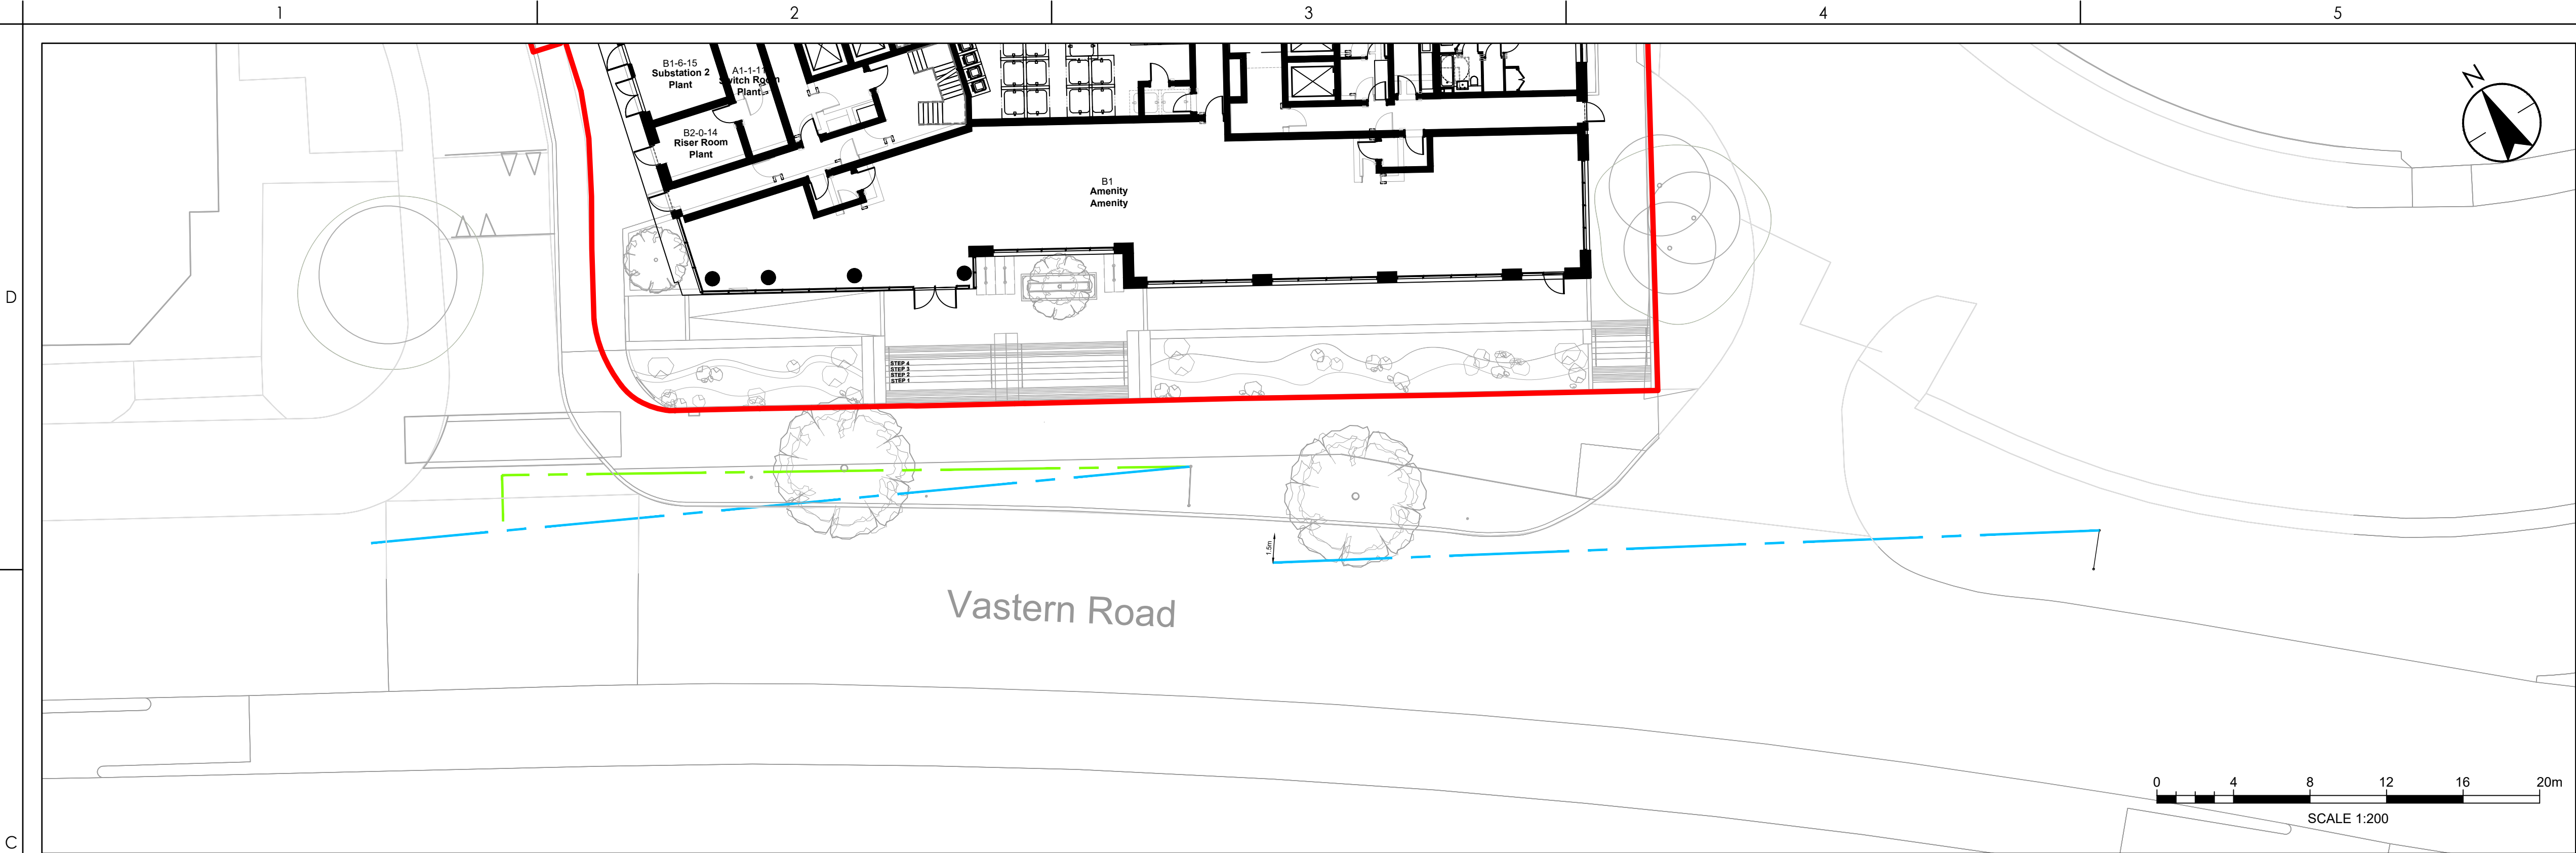


P03: 24.10.2025 13:24:22:1 P03 By: Stantec
 P02: 24.10.2025 13:24:22:1 P02 By: Stantec
 P01: 24.10.2025 13:24:22:1 P01 By: Stantec

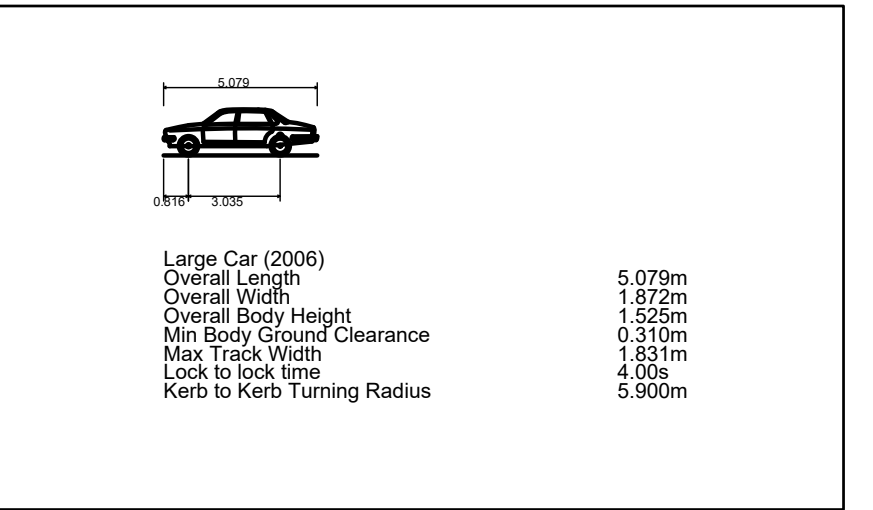

Copyright Reserved
 The Contractor shall verify and be responsible for all dimensions. DO NOT scale the drawing
 - any errors or omissions shall be reported to Stantec without delay.
 The Copyrights to all designs and drawings are the property of Stantec. Reproduction or
 use for any purpose other than that authorized by Stantec is forbidden.

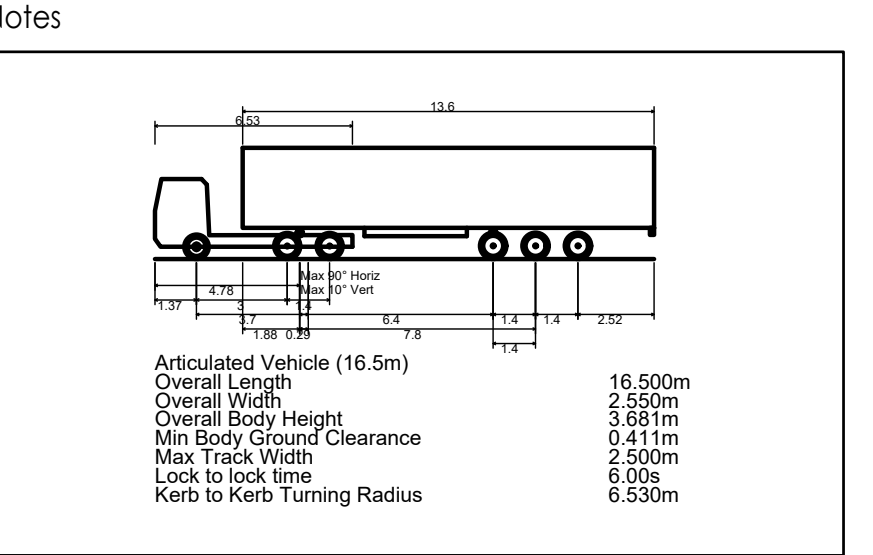

- KEY
- SITE BOUNDARY
 - FORWARD VISIBILITY 43m AT 30mph WITH 1.5m KERB SEPARATION
 - JUNCTION VISIBILITY 2.4m TO SIGNAGE.

P03: UPDATED MASTERPLAN	AS		2025.10.23
P02: UPDATED MASTERPLAN	CE	CB	2025.10.14
P01: FIRST ISSUE	SW	RH	2025.08.26
Issued/Revision	By	Appd	YYYY.MM.DD
	ML	ML	2025.10.23
	Dwn.	Dsgn.	Chkd.

Issue Status

FOR INFORMATION

This document is suitable only for the purpose noted above.
Use of this document for any other purpose is not permitted.

Client/Project Logo

Client/Project
PACKAGED LIVING

NORMAN PLACE, READING

Reading, UK

Title
SIGNAGE VISIBILITY

Project No. 332610561	Scale 1:200
Revision P03	Drawing No. 332610561-STN-HGN-XX-DR-H-0028