


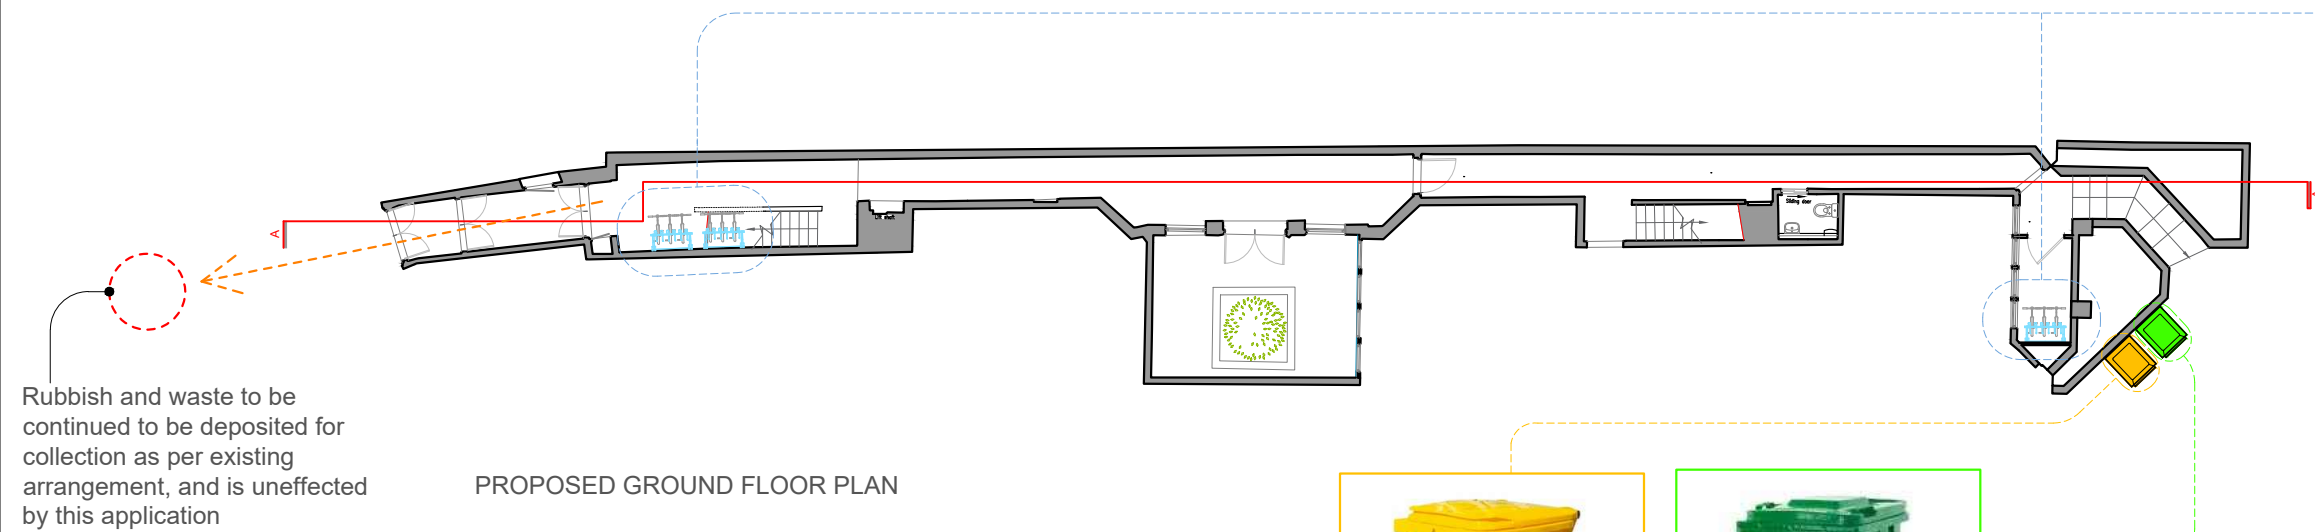

Recyclable Wheelie Bin 240 L






Waste Refuse Bin 240 L



PROPOSED FIRST FLOOR PLAN



PROPOSED SECOND FLOOR PLAN

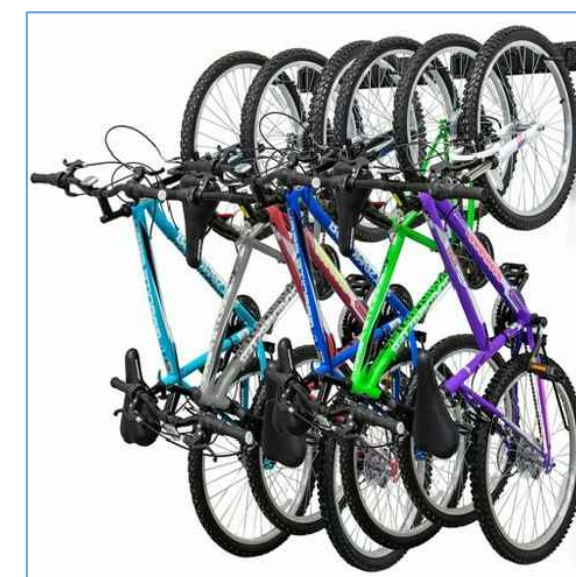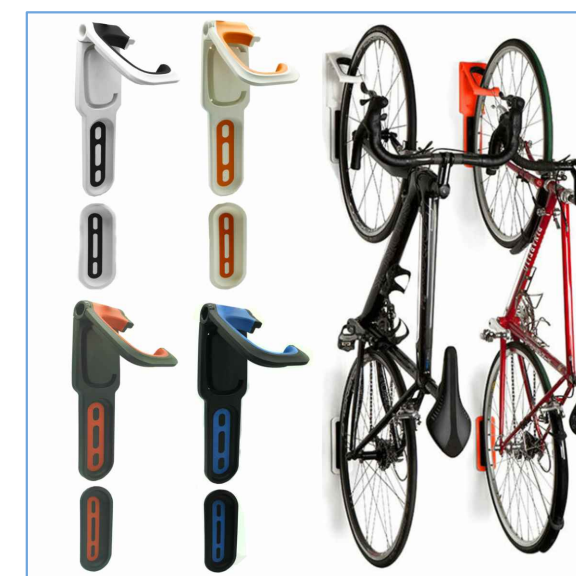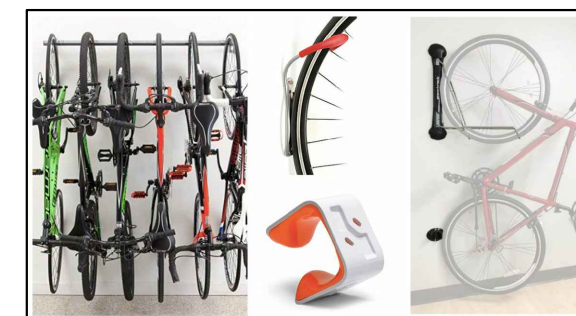

Cycle Storage

Revision	Revision Date

