


PROPOSED THIRD FLOOR PLAN


Flats	Surface	Number of Bedrooms	Number of Bed Spaces (Persons)	Built-in Storage (sqm)
Flat -01-	64.23 m²	02	03	02.10
Flat -02-	70.50 m²	01	02	02.65
Flat -03-	71.86 m²	02	03	02.05

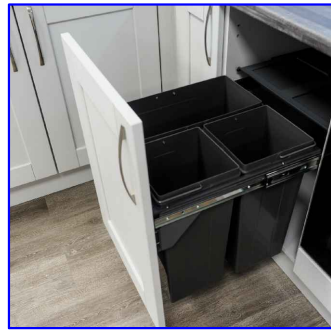

REFUGE STORAGE :
Waste storage at low level under kitchen counters



RECYCLE STORAGE :
Space for 2 x 44 litre capacity recycle baskets in-built recycle storage located in under the sink and kitchen counters

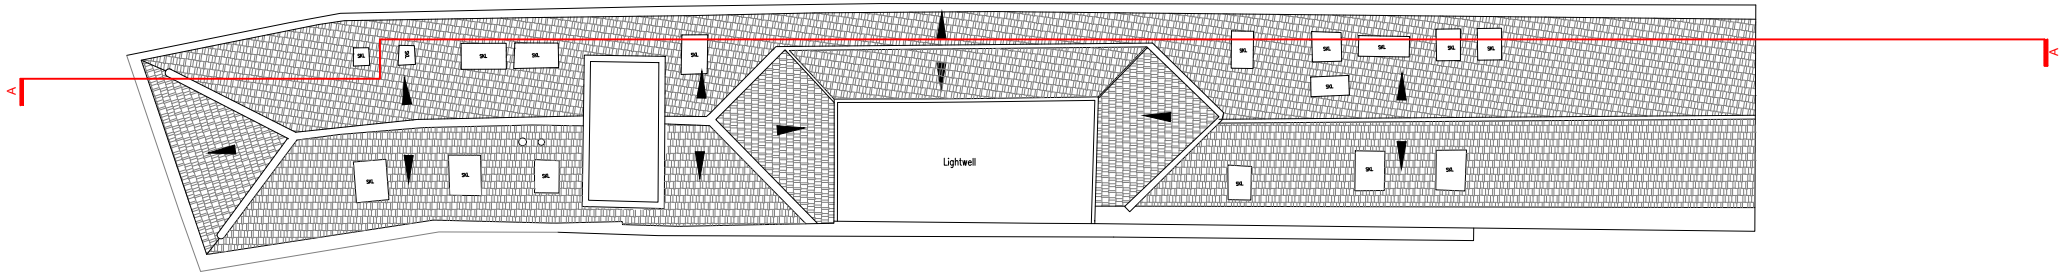

PROPOSED ROOF PLAN

Revision	Revision Date

