
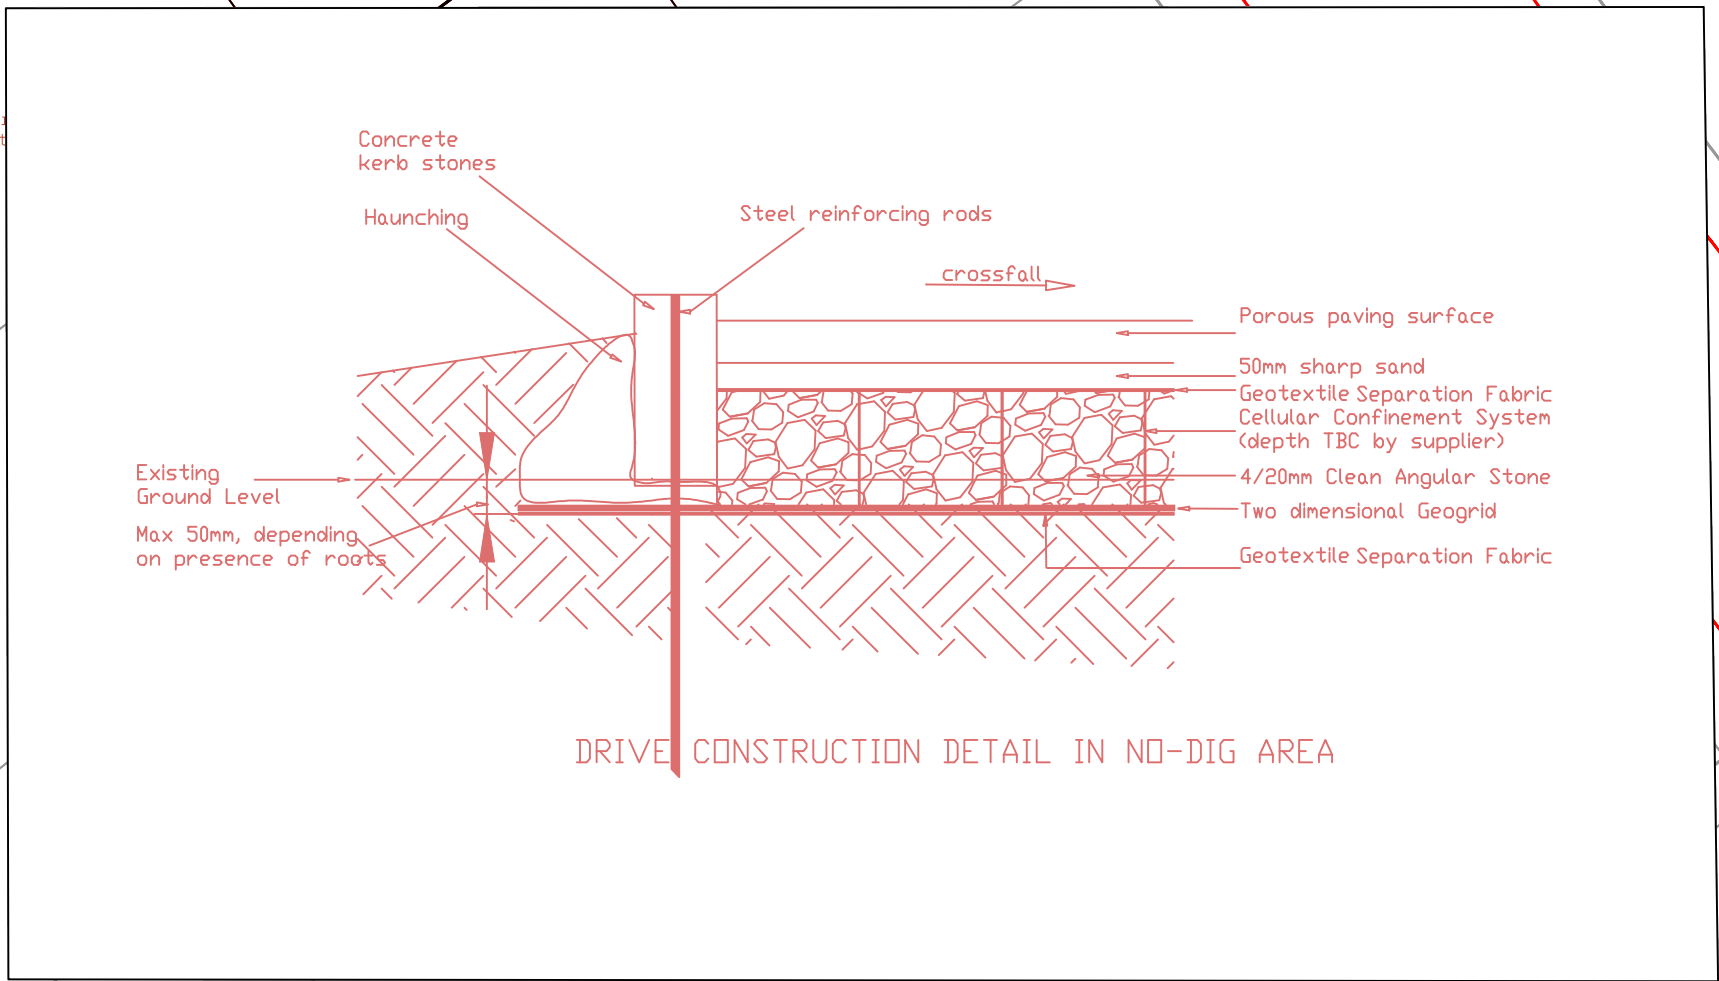
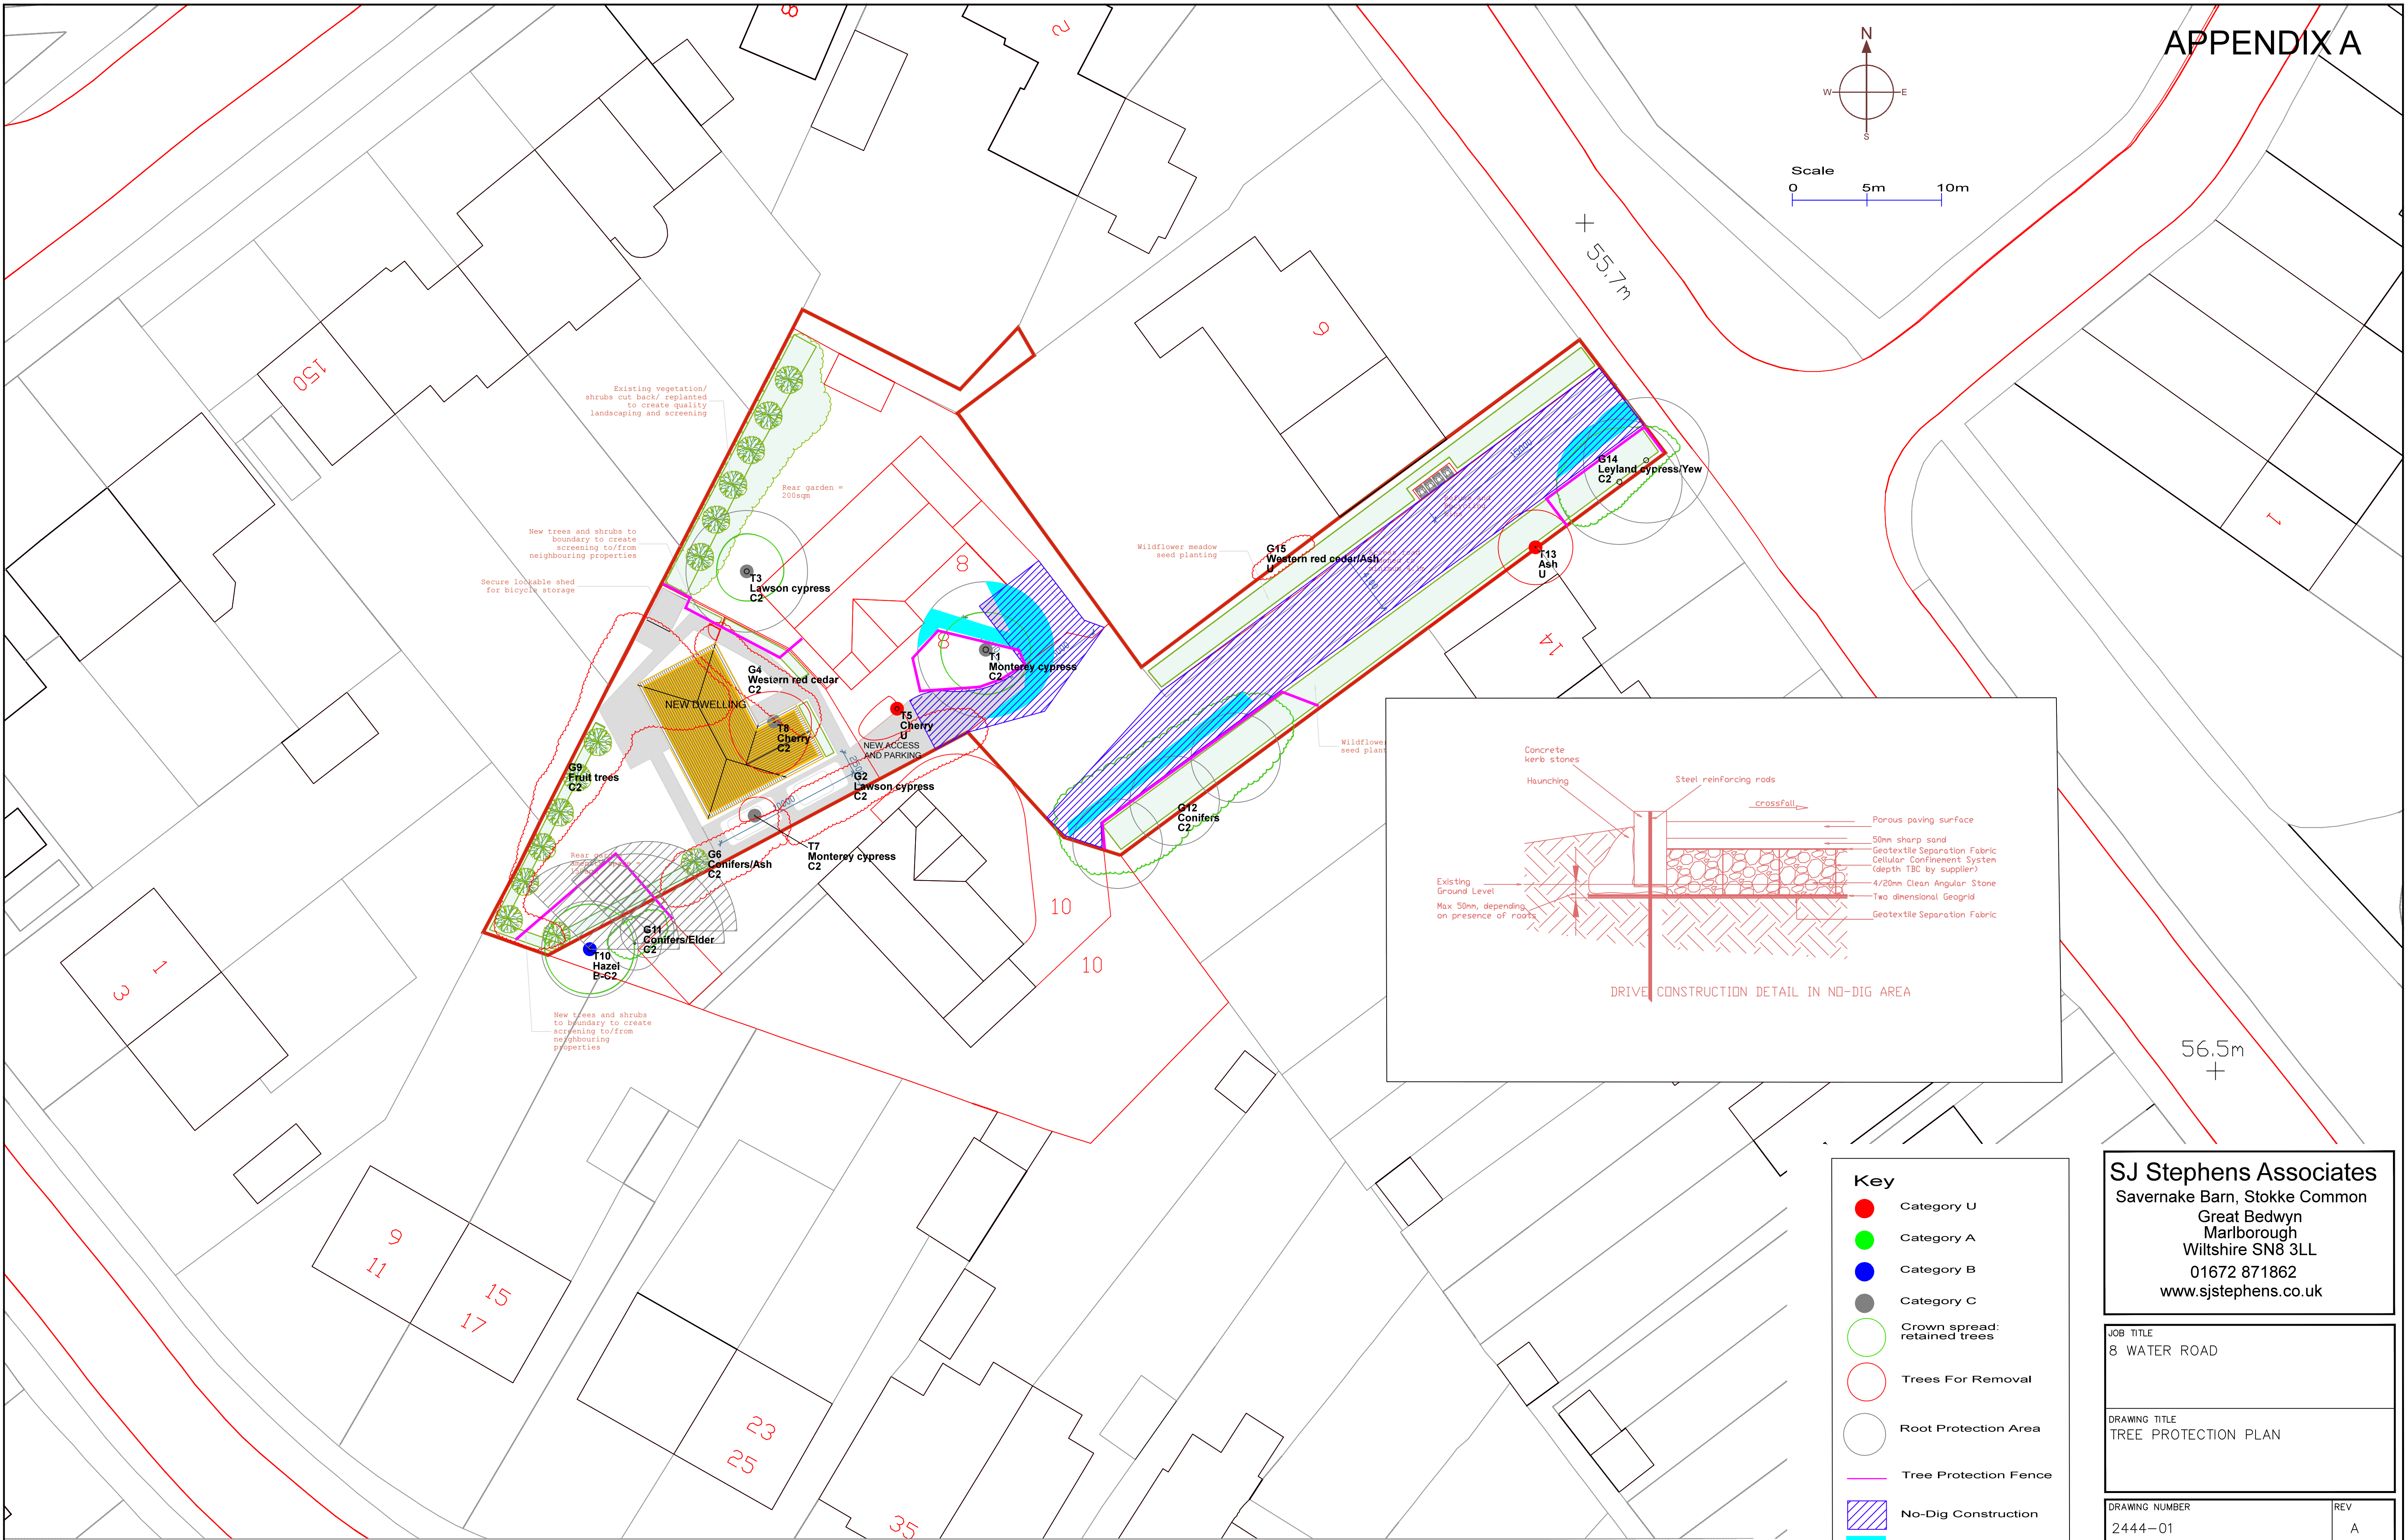


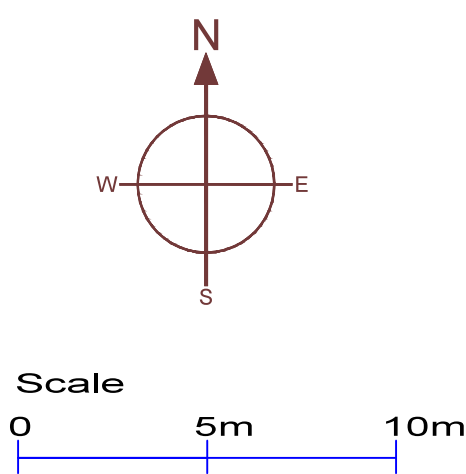

Key

- Category U
- Category A
- Category B
- Category C
- Crown spread: retained trees
- Trees For Removal
- Root Protection Area
- Tree Protection Fence
- No-Dig Construction
- Ground Protection Area: existing hard surface
- BS 5837 Shade Area

SJ Stephens Associates
Savernake Barn, Stokke Common
Great Bedwyn
Marlborough
Wiltshire SN8 3LL
01672 871862
www.sjstephens.co.uk

JOB TITLE
8 WATER ROAD

DRAWING TITLE
TREE PROTECTION PLAN

DRAWING NUMBER
2444-01

REV
A

REVISIONS

SCALE	DATE	DRAWN BY
1:200 at A1	SEP 25	cf