


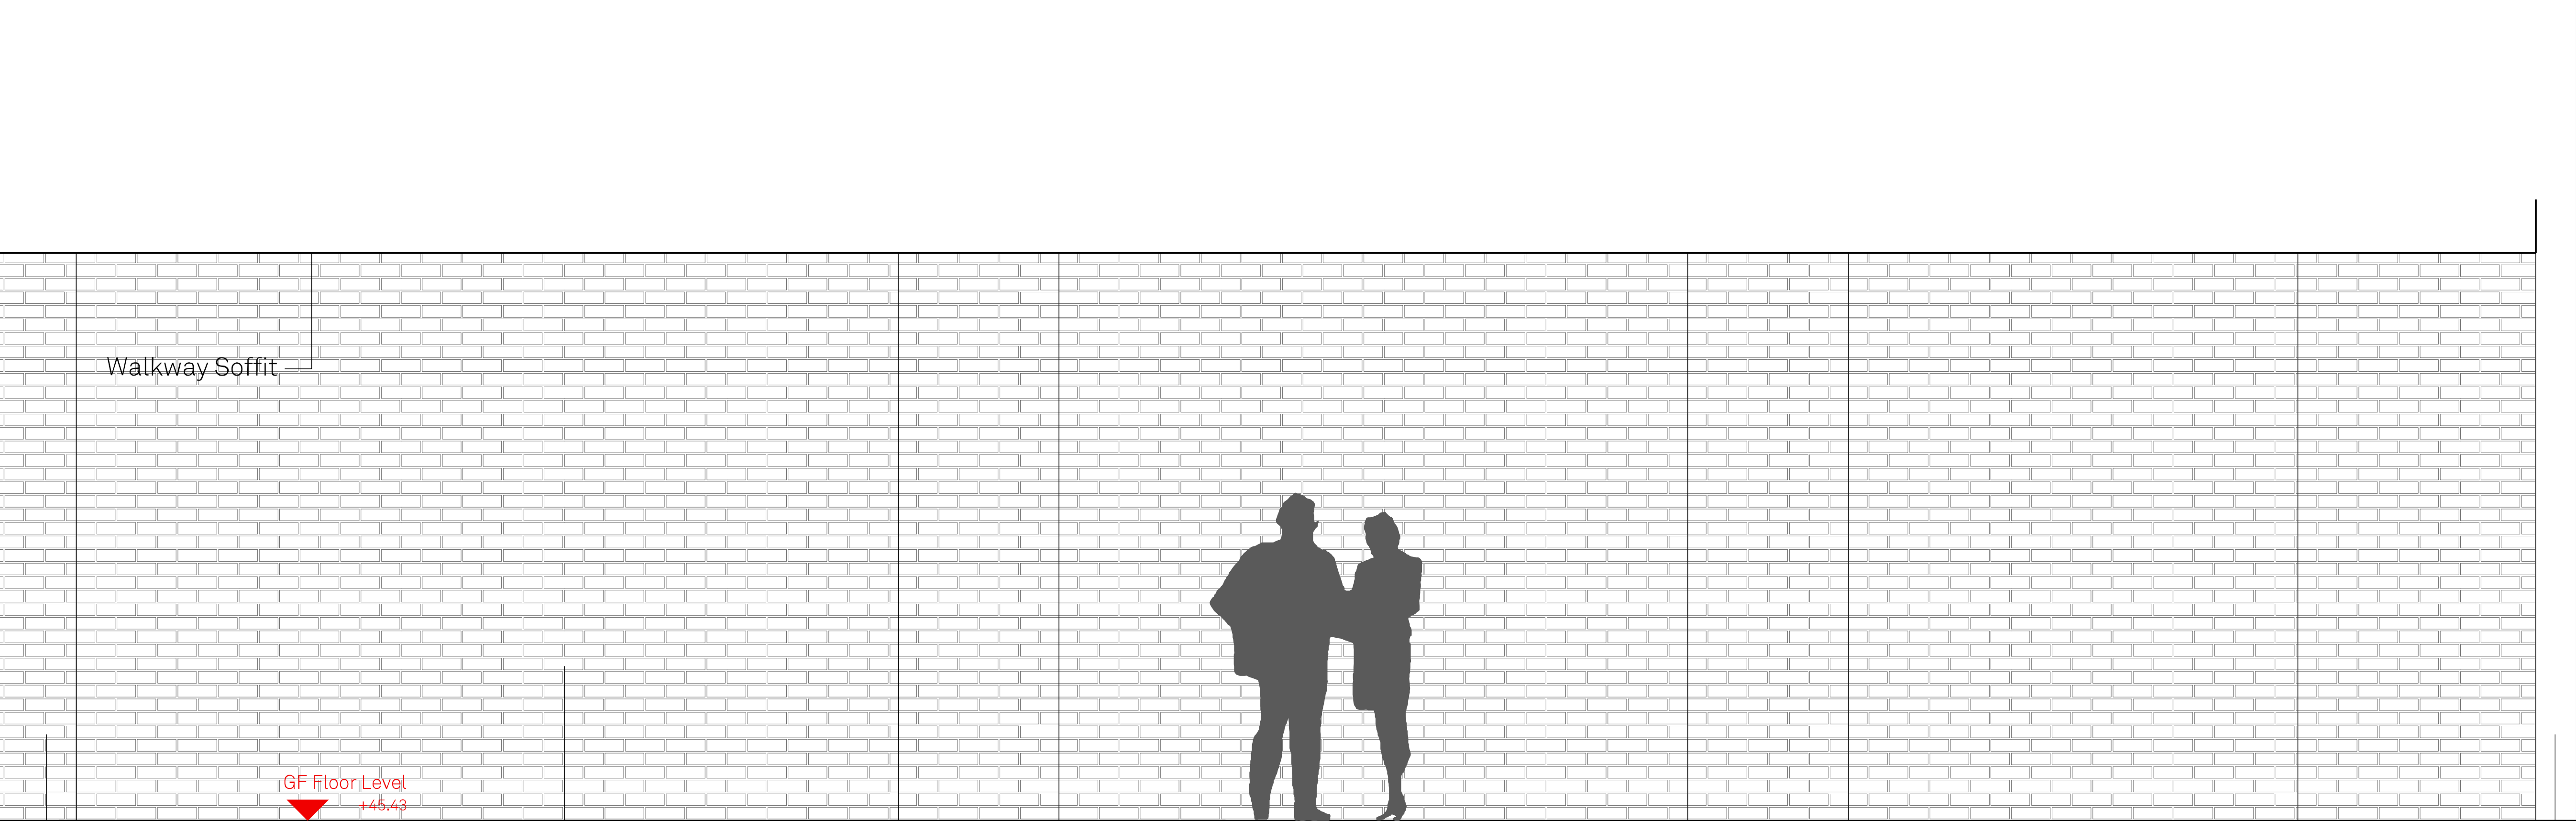

Walkway Soffit


GF Floor Level
+45.43

New wall to match existing in Ibstock Western Red Multi. A3055A with bucket handle mortar joint 2:1:1

Market Square Courtyard

Queen Victoria Street

Elevation A

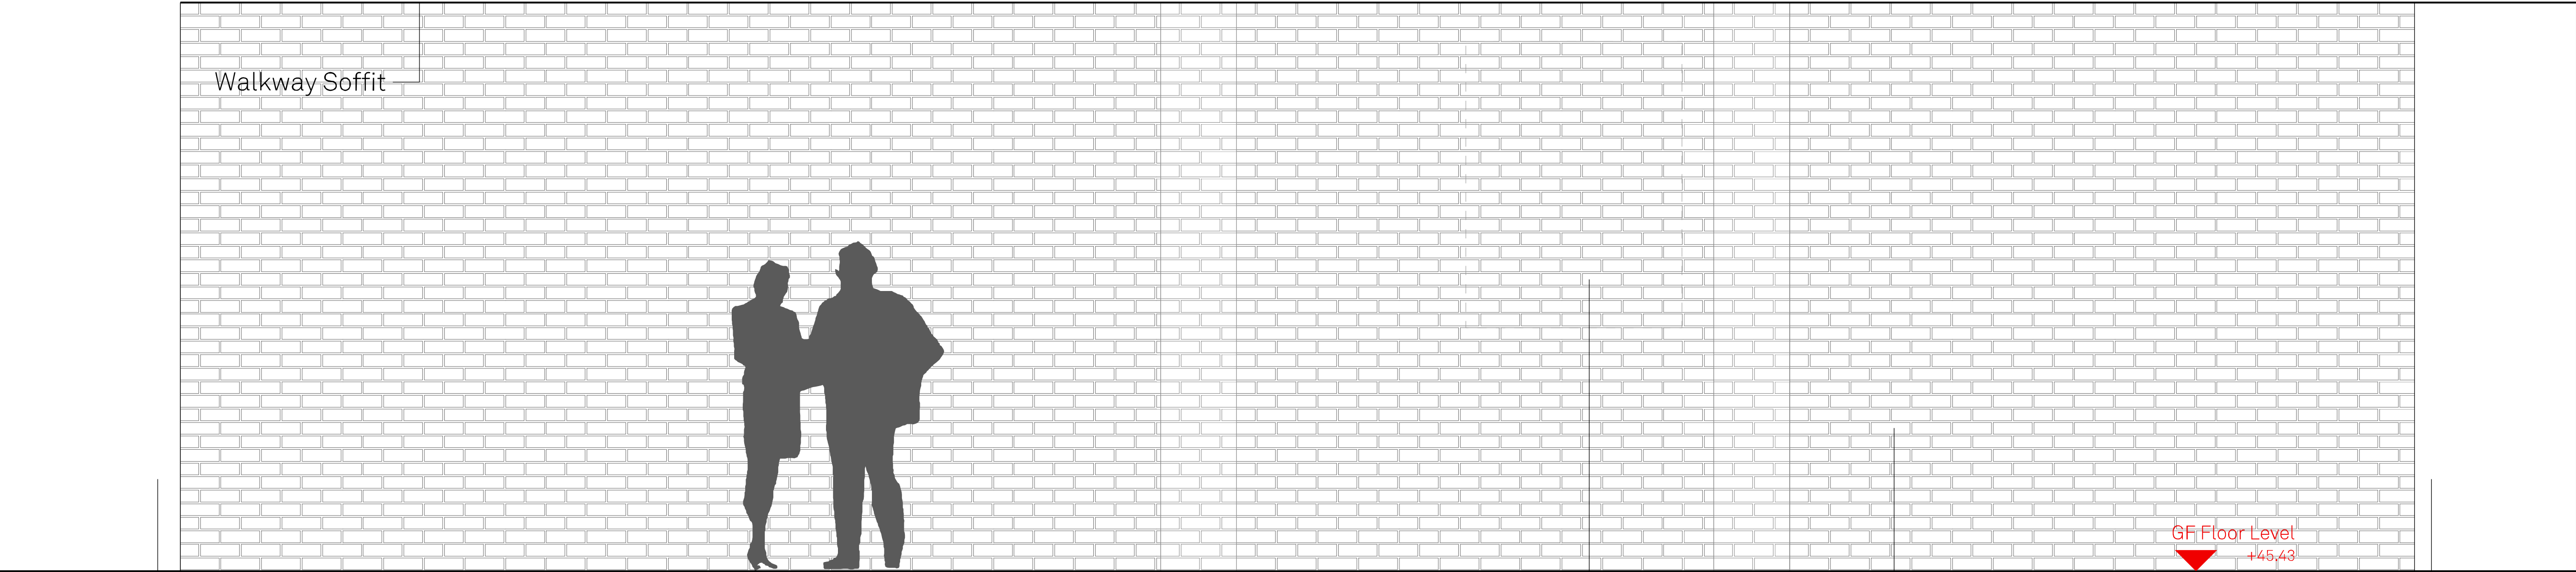

Walkway Soffit

GF Floor Level
+45.43

Existing wall to be retained and openings infilled with Ibstock Western Red Multi. A3055A with bucket handle mortar joint 2:1:1


New wall to match existing in Ibstock Western Red Multi. A3055A with bucket handle mortar joint 2:1:1

Queen Victoria Street


Market Square Courtyard

Elevation B

Notes
This document is © Falconer Chester Hall Limited.
All drawing measurements shall not be obtained by scaling. Any discrepancies on this document to be immediately reported to the Architect. Verify all dimensions and levels prior to construction. This Document shall be read in conjunction with related documents, specifications and associated models.

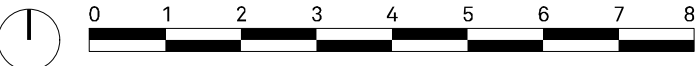

KEY PLAN

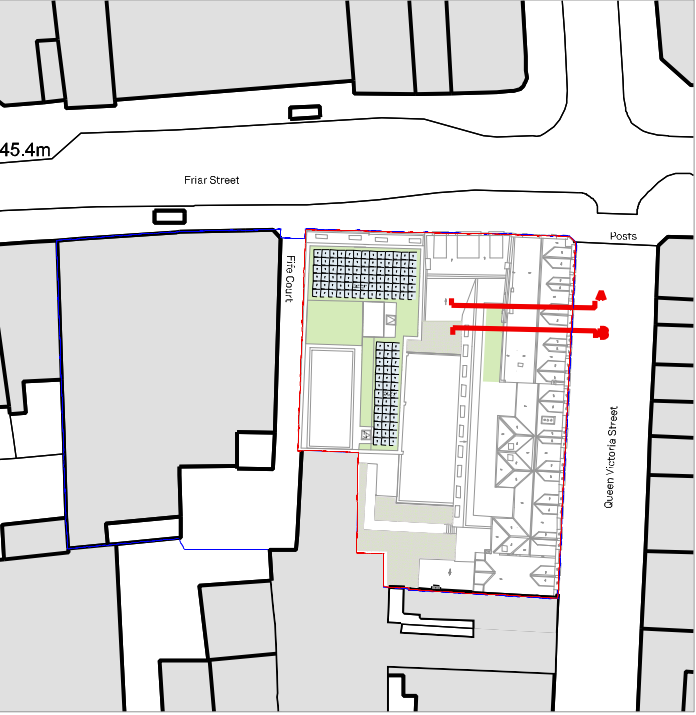

P05	04.09.25	PR	OC	elevation A updated
P04	22.07.25	PR	OC	updated to include brick finish
P03	26.06.25	PR	OC	update to elevation B
P02	03.07.24	CG	PR	Updated to planning comments
P01	30.09.22	GB	EF	First Issue

Rev: | Date: | By: | Chk By: | Rev Note:

**FALCONER
CHESTER
HALL**
London | Liverpool | Manchester | www.fcharchitects.com | +44(0)151 243 5800

Project Title
145 -148 Friar Street, 1-15 Queen Victoria Street
Client
Thackeray Group
Drawing Title
Proposed courtyard elevation
Drawing No.
P22018-FCH-BA-XX-DR-A-1412
Status
S3
Job No.
P22-018
Issue suitable for:
Information
Drawing Stage
Planning
Date
14.09.22
Scale
1:20 @ A1
Rev
P05
Drawn By
GB
Checked By
EF