
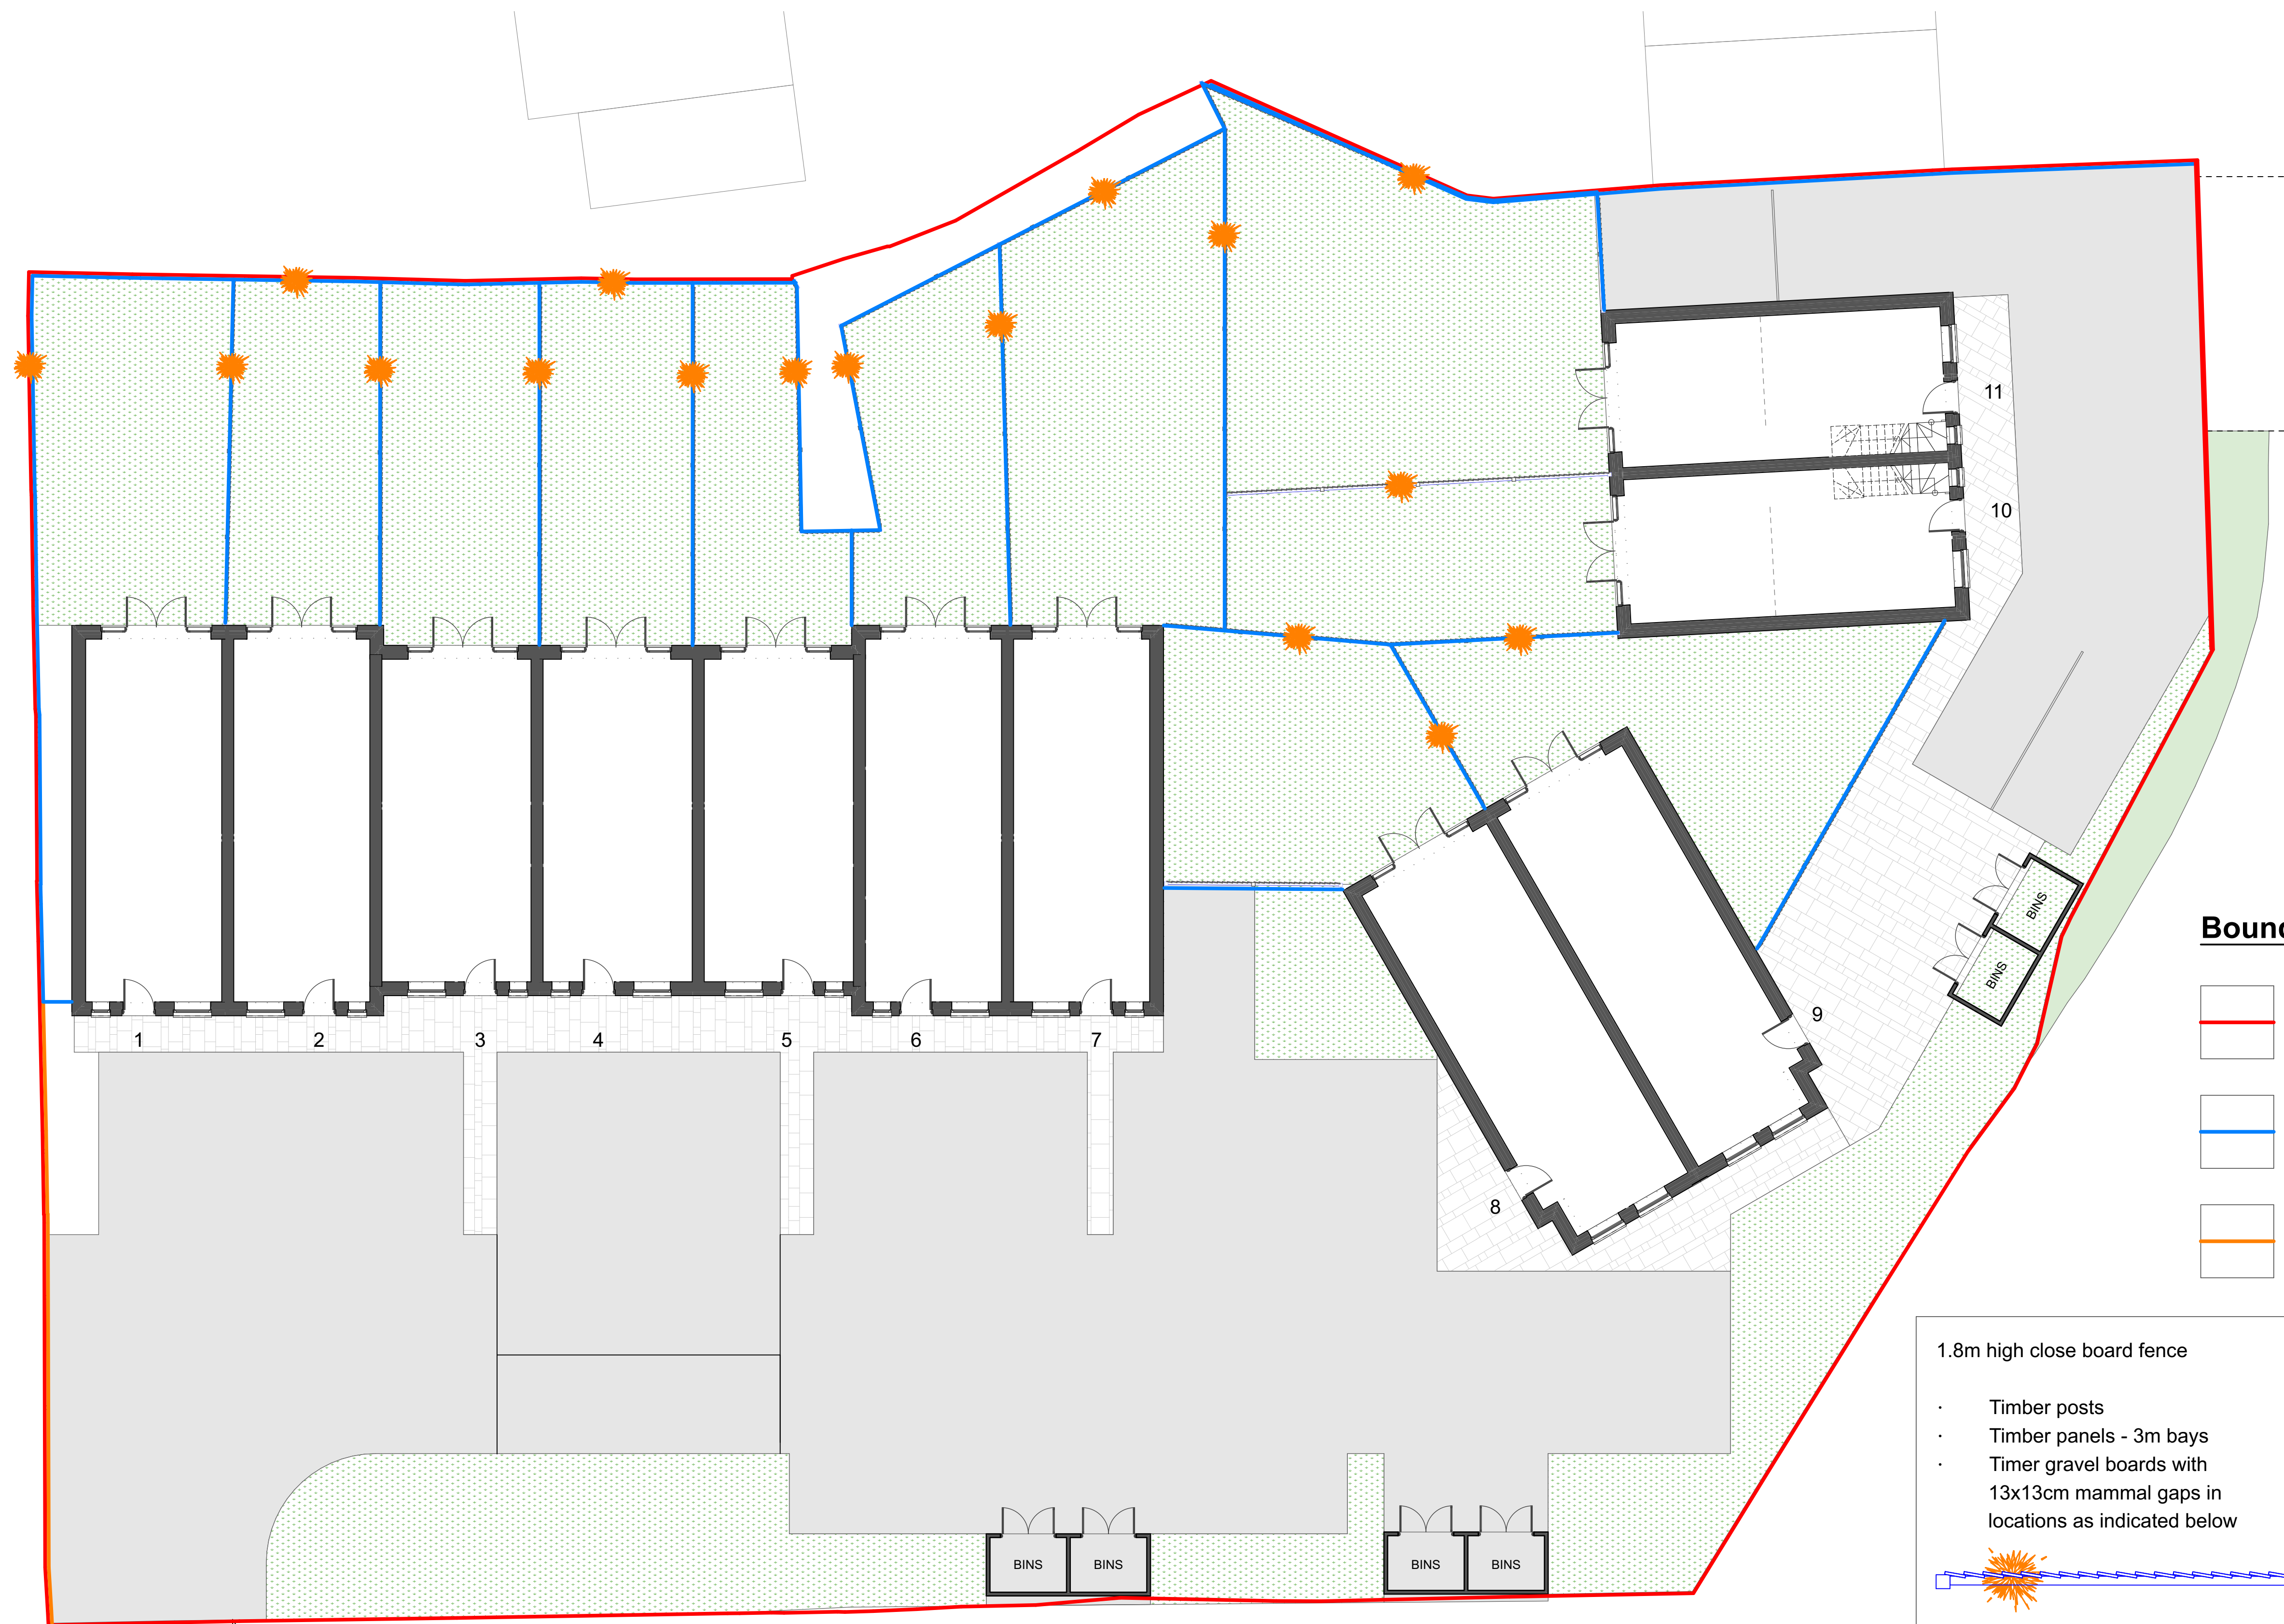
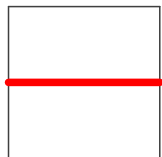
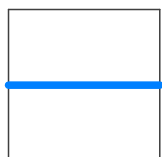


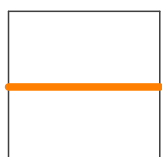

Boundary treatments and enclosures:

-  Application/Site Boundary
-  1.8m high close board fence
-  1.2m high close board fence

1.8m high close board fence

- Timber posts
- Timber panels - 3m bays
- Timber gravel boards with 13x13cm mammal gaps in locations as indicated below

