


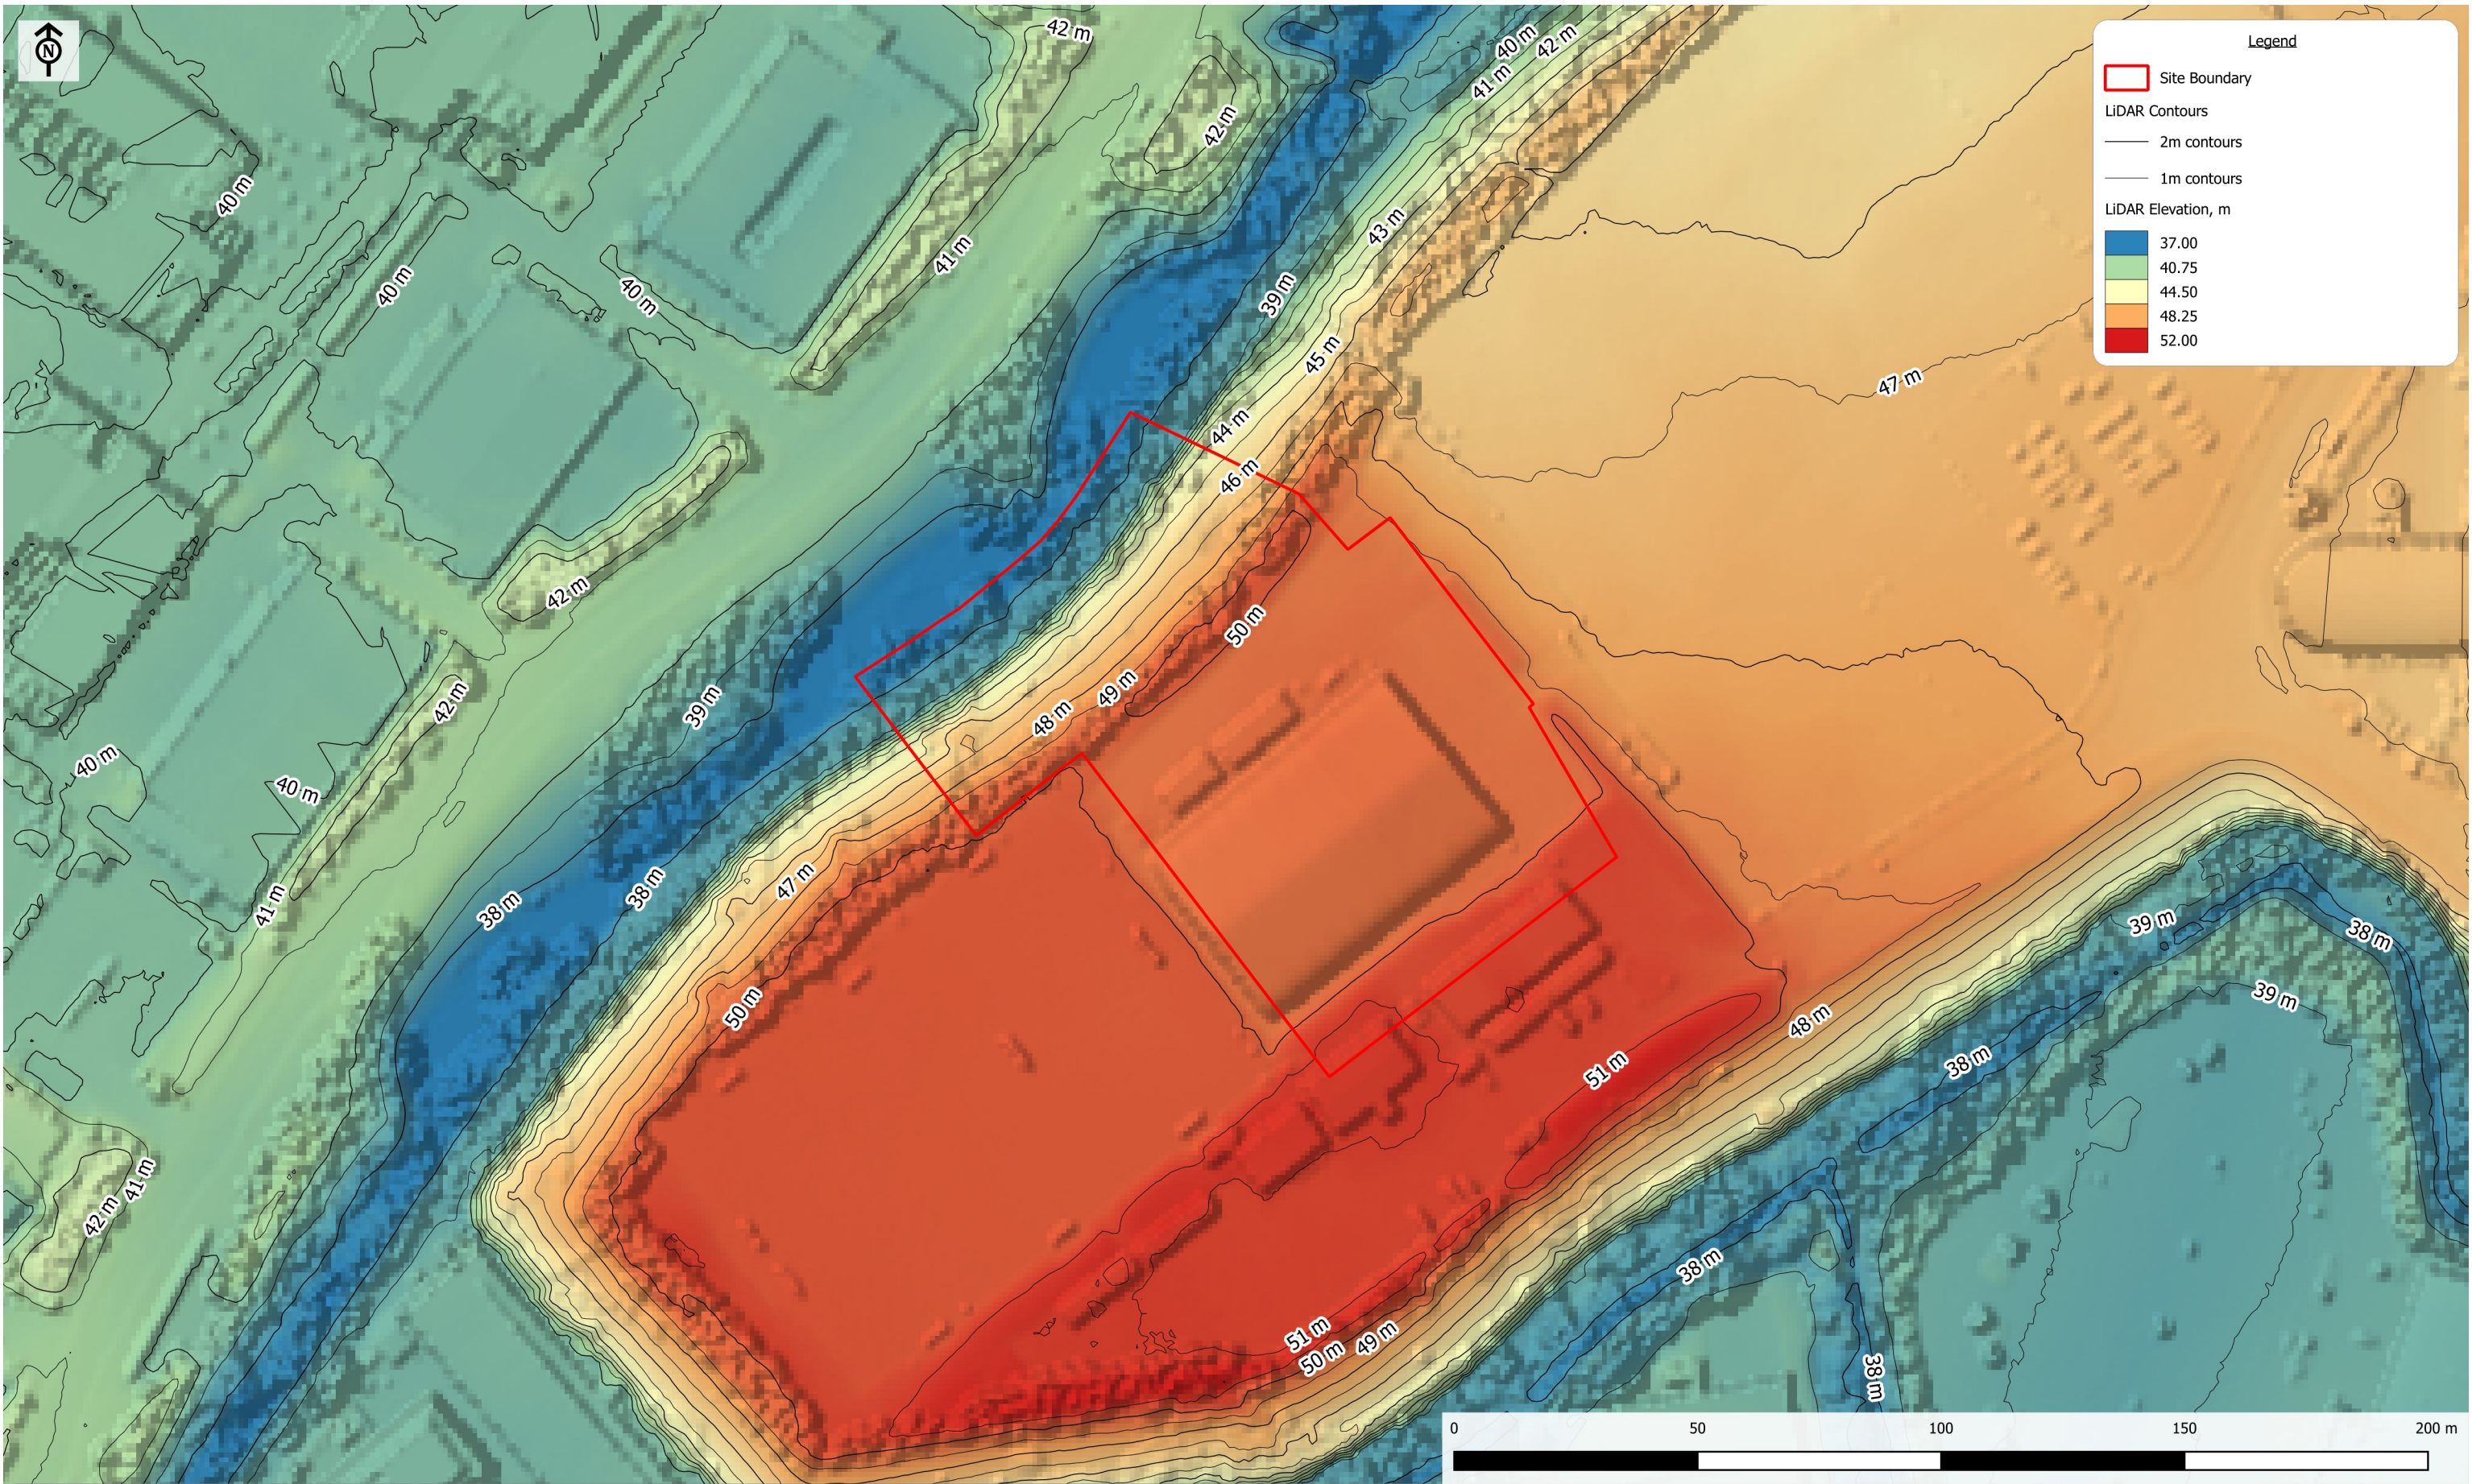

Royal Elm Park


Client: RFC PropCo Ltd

LiDAR

Scale: 1:1250@A3
CampbellReith OS Copyright: © Crown copyright. All rights reserved. Licence number AC0000812907
Contains Ordnance Survey data © Crown copyright and database right 2025. Copyright © Environment Agency 2025.
Job Number: 14096
Drawn by - Checked by: RLF - NA
Drg No - Status/Revision: 14096-CRH-XX-XX-FG-G-7025 - P1
File location: N:\14000 - 14249\14096 L - Royal Elm Park\Project_Workspaces\Phase 5 - Block 6 FRA (pdf in Outputs)
Date (Revision History): 13/10/2025 (P1, First Issue, 13/10/25, RLF)

CampbellReith
consulting engineers

LONDON 020 7340 1700 ■ □ MANCHESTER 0161 819 3060
BRISTOL 0117 916 1066 □ □ BIRMINGHAM 01675 467 484
www.campbellreith.com

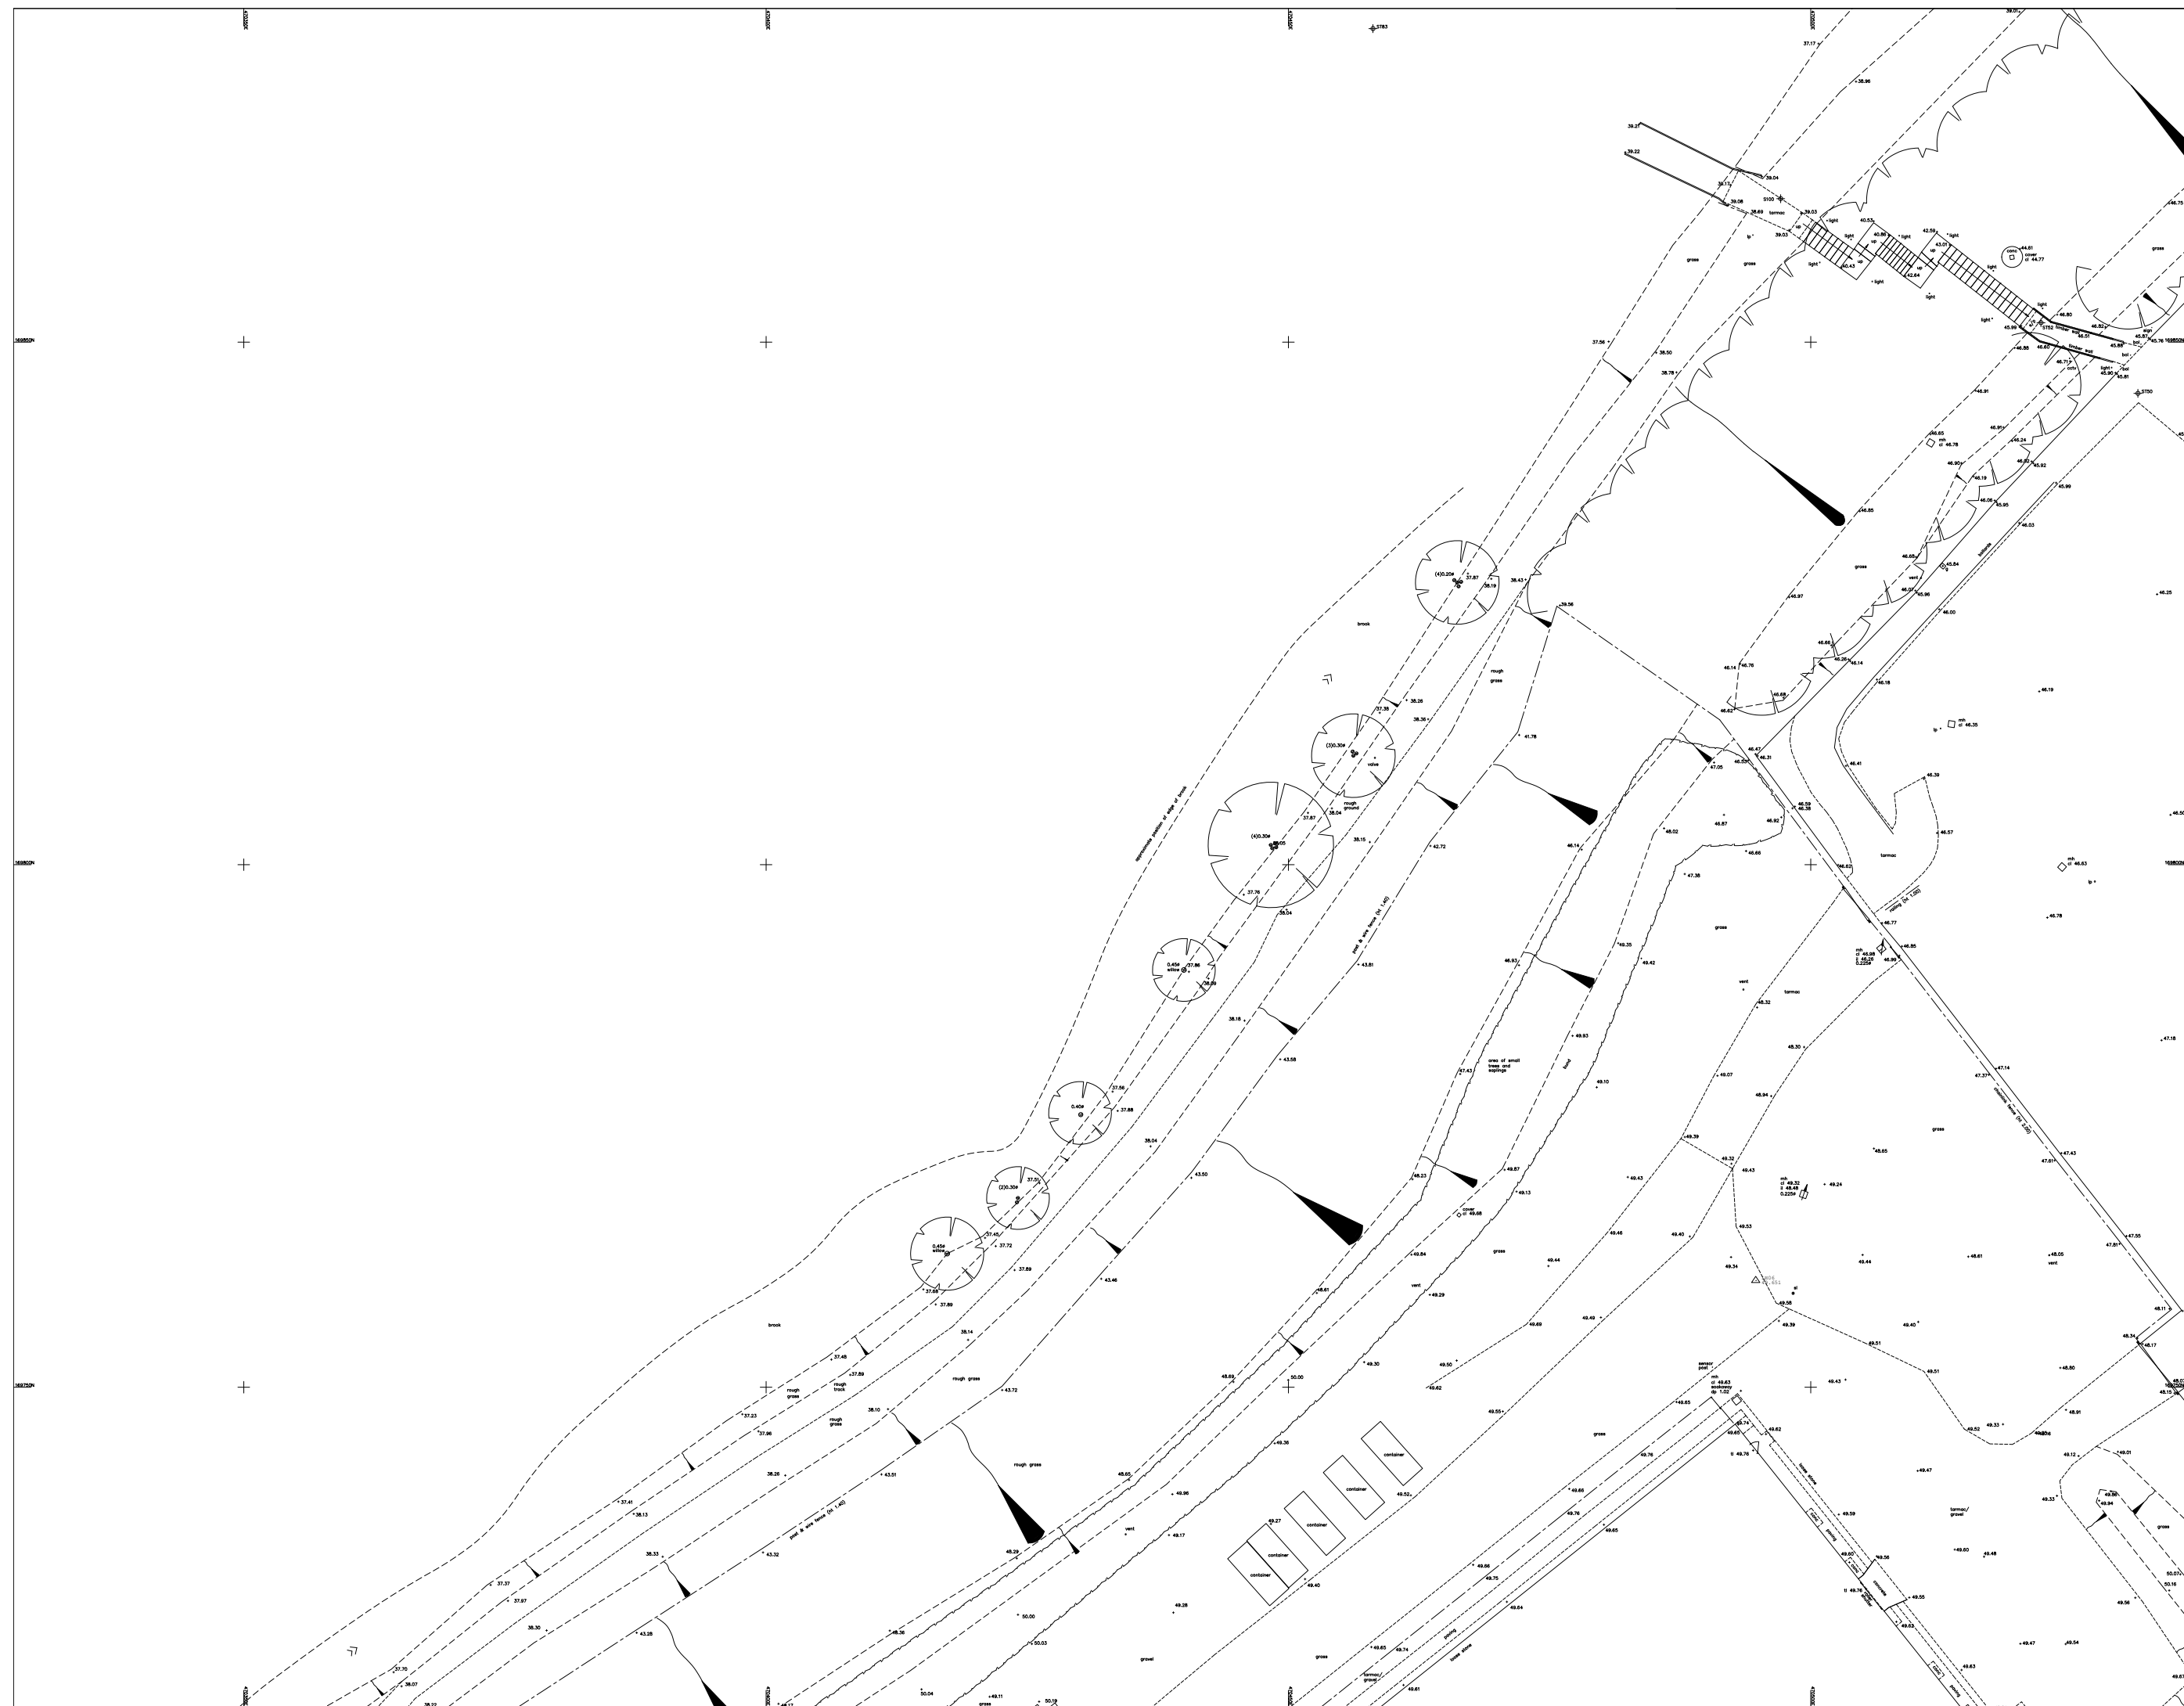[illegible]



SIMPPLY CONTROL C			
NORTH

[illegible]

Contact Details
Tel: 01926 810811 Email: mail@luciongroup.com Website: www.luciongroup.com

Client	RFC PROP CO LIMITED
--------	---------------------

Project Royal Elm Park – Land at Madjeski Stadium, Reading

THM	TOPOGRAPHICAL SURVEY
-----	----------------------

Date	MAY 2025	Revisions - updated from original survey 4213-r5.
------	----------	---


Dwg No 132732 -8

Surveyor LH

Checked	MM	
---------	----	--

TOPOGRAPHICAL / BUILDING / 3D LASER SCANNING & REVIT MODELLING
UTILITY / CCTV DRAINAGE SURVEYS & REMEDIAL DRAINAGE REPAIRS

CHAS®







©Copyright Lucien Survey Ltd. Reproduction of this information is prohibited without written authorization from Lucien Survey Ltd.



TES

GENERAL NOTES :-
THIS TOPOGRAPHICAL SURVEY HAS BEEN PROVIDED BY THIRD PARTY THEREFORE LUCION SURVEY
DOES NOT ACCEPTS NO LIABILITY FOR THE ACCURACY OF THIS DRAWING.

ALL LEVELS ARE IN METRES DERIVED FROM GPS TRANSFORMATION.
GRID COORDINATES ARE ORDNANCE SURVEY NATIONAL GRID DERIVED FROM GPS TRANSFORMATION.
GPS COORDINATES AND LEVELS SET AT ST12 (NO SCALE FACTOR APPLIED)
THIS DRAWING HAS BEEN PRODUCED WITH A PLOT SCALE ACCURACY OF 1:200

COVERS INDICATED WHERE VISIBLE PIPE INVERTS / DETAILS SURVEYED FROM SURFACE.
INSPECTION ONLY. GENERALLY DAMAGED COVERS AND COVERS WITH HIGHWAYS WILL NOT BE LIFTED.
THREE SPECIES SHOULD BE CONFIRMED BY TREE SPECIALIST IF CRITICAL.
OVERHEAD CABLES ARE INDICATED USING REMOTE SURVEY METHODS AND ARE SUBJECT TO SEASONAL
VARIATION, AND SHOULD BE TREATED AS APPROXIMATE.
THE SURVEYOR WILL NOT BE RESPONSIBLE FOR THE OMISSION OF DETAILS OBSERVED DURING SITE SURVEY.
THIS SURVEY HAS BEEN PRODUCED USING 3D TECHNIQUES THEREFORE PRESENTATION
MAY BE COMPROMISED.

TOPOGRAPHICAL SURVEY/UTILITY KEY :-

[illegible]

SURVEY CONTROL 1-			



Electromagnetic techniques have been used in the location of underground services. The results are not infallible and trial excavations should be carried out to confirm service identification, positions and particularly depths, where these are critical. The completeness of the underground services information, namely, its accuracy, is not known.

This method of survey does not differentiate between live and dead services, and as such all services should be treated as live. This drawing may not include the location of all public services that may cross the site, therefore the relevant service drawings should be obtained from the appropriate utility company and used in conjunction with this drawing.

Additional below ground structures or obstructions not shown on this drawing may be present. Reference should be made to historical plans and as-built drawings. Excavations in the vicinity of services should be carried out with due diligence ref: HSC47 document avoiding dangers from underground services

Please note that factors such as ground conditions, proximity of other utilities, material and method of construction have an influence on the quality of the data collected on site.




Lucion Survey Ltd
Protecting People and Planet

Contact Details

tel: 01926 810811 Email: mail@luciongroup.com Website: www.luciongroup.com

Client: RFC PROP CO LIMITED

Project Royal Elm Park – Land at Madjeski Stadium, Reading

------	---------------------


DATE MAY 2025	Revisions – updated from original survey 4213-r5.
---	---

Scale 1:200 @ A0

Page No 132732 -12

Surveyor	LH
----------	----

Checked ☒ ME

TOPOGRAPHICAL / BUILDING / 3D LASER SCANNING & REVIT MODELLING

UTILITY / CCTV DRAINAGE SURVEYS & REMEDIAL DRAINAGE REPAIRS

Accredited Contractor
CMAA.co.uk

Constructionline
Gold Member


2014-2015
CMAA
ACCREDITED
CONTRACTOR

ASSOCIATION
of
CONTRACT
MANAGERS
CMAA

Copyright Lucien Survey Ltd. Reproduction of this information is prohibited without written authorization from Lucien Survey Ltd.

Appendix 5

Site Constraints and Ground Conditions

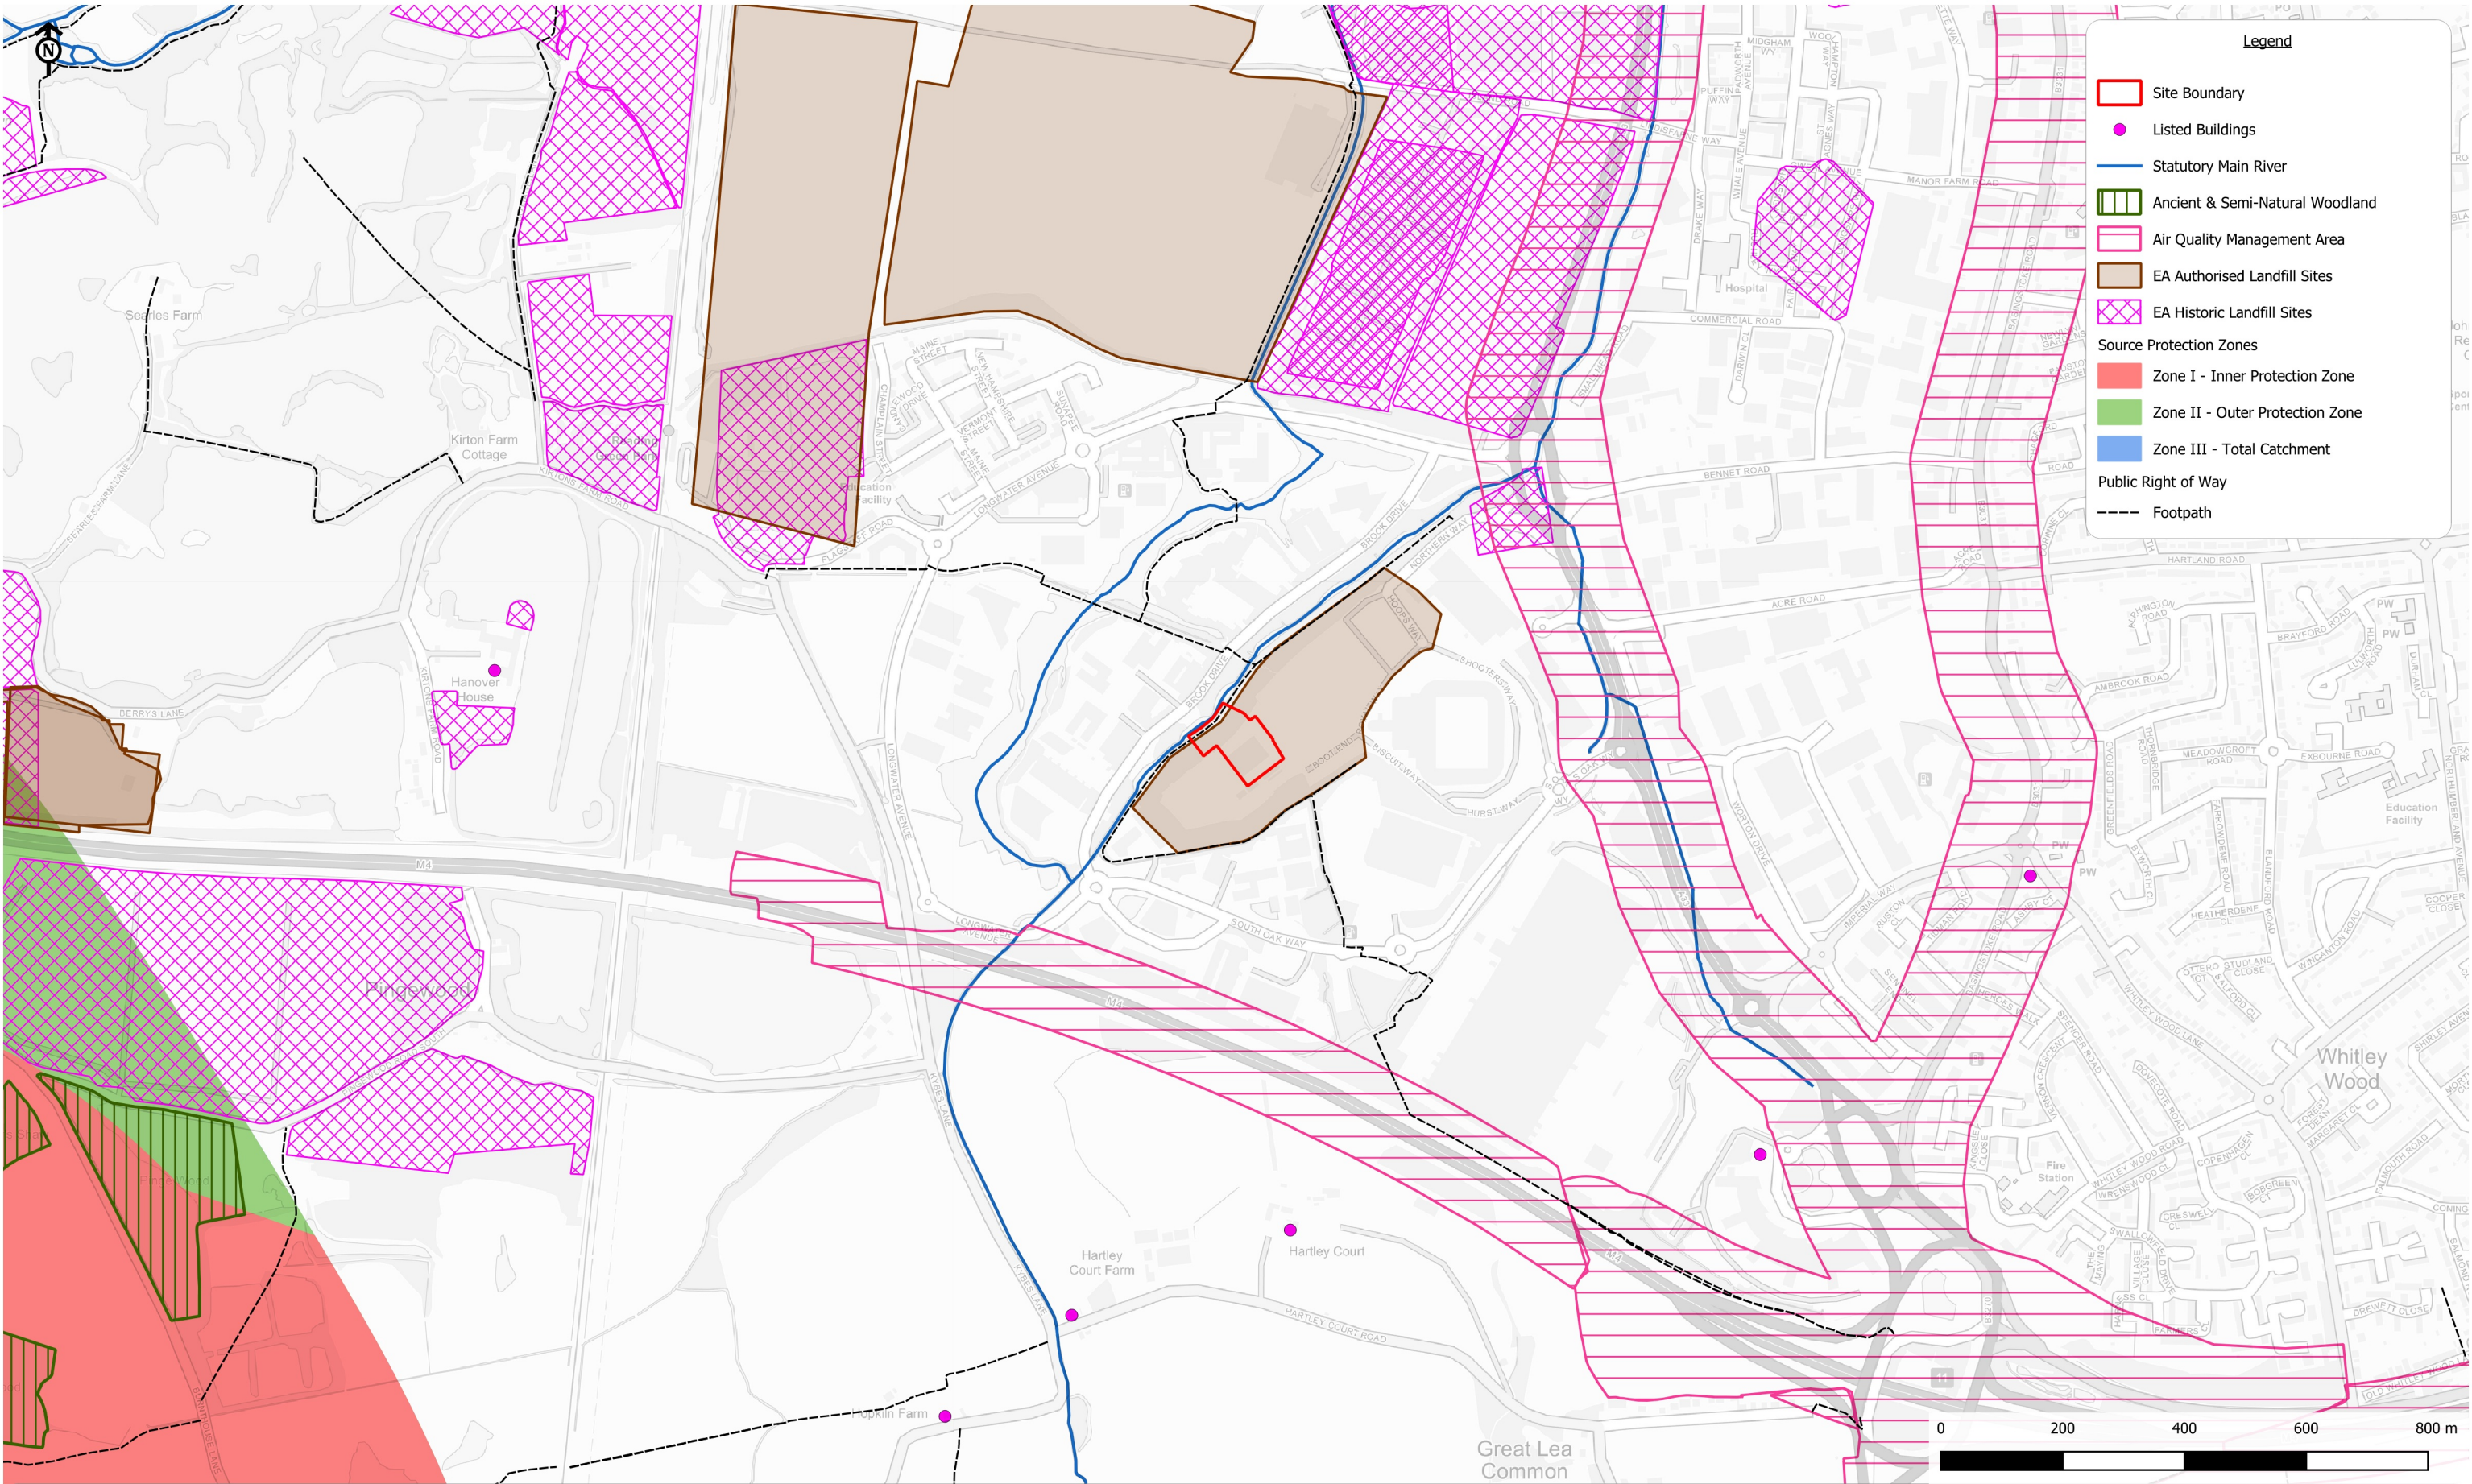

Royal Elm Park

Client: RFC PropCo Ltd

Constraints Plan

Scale: 1:10000@A3
CampbellReith OS Copyright: © Crown copyright. All rights reserved. Licence number AC0000812907.
Contains Ordnance Survey data © Crown copyright and database right 2024. Contains public sector information licensed under the Open Government Licence v3.0.
Job Number: 14096
Drawn by - Checked by: RLF - NA
Drg No - Status/Revision: 14096-CRH-XX-XX-FG-G-7027 - P1
File location: N:\14000 - 14249\14096 L - Royal Elm Park\Project_Workspaces\Phase 5 - Block 6 FRA (pdf in Outputs)
Date (Revision History): 13/10/2025 (P1, First Issue, 13/10/25, RLF)

CampbellReith
consulting engineers
LONDON 020 7340 1700
BRISTOL 0117 916 1066
MANCHESTER 0161 819 3060
BIRMINGHAM 01675 467 484
www.campbellreith.com