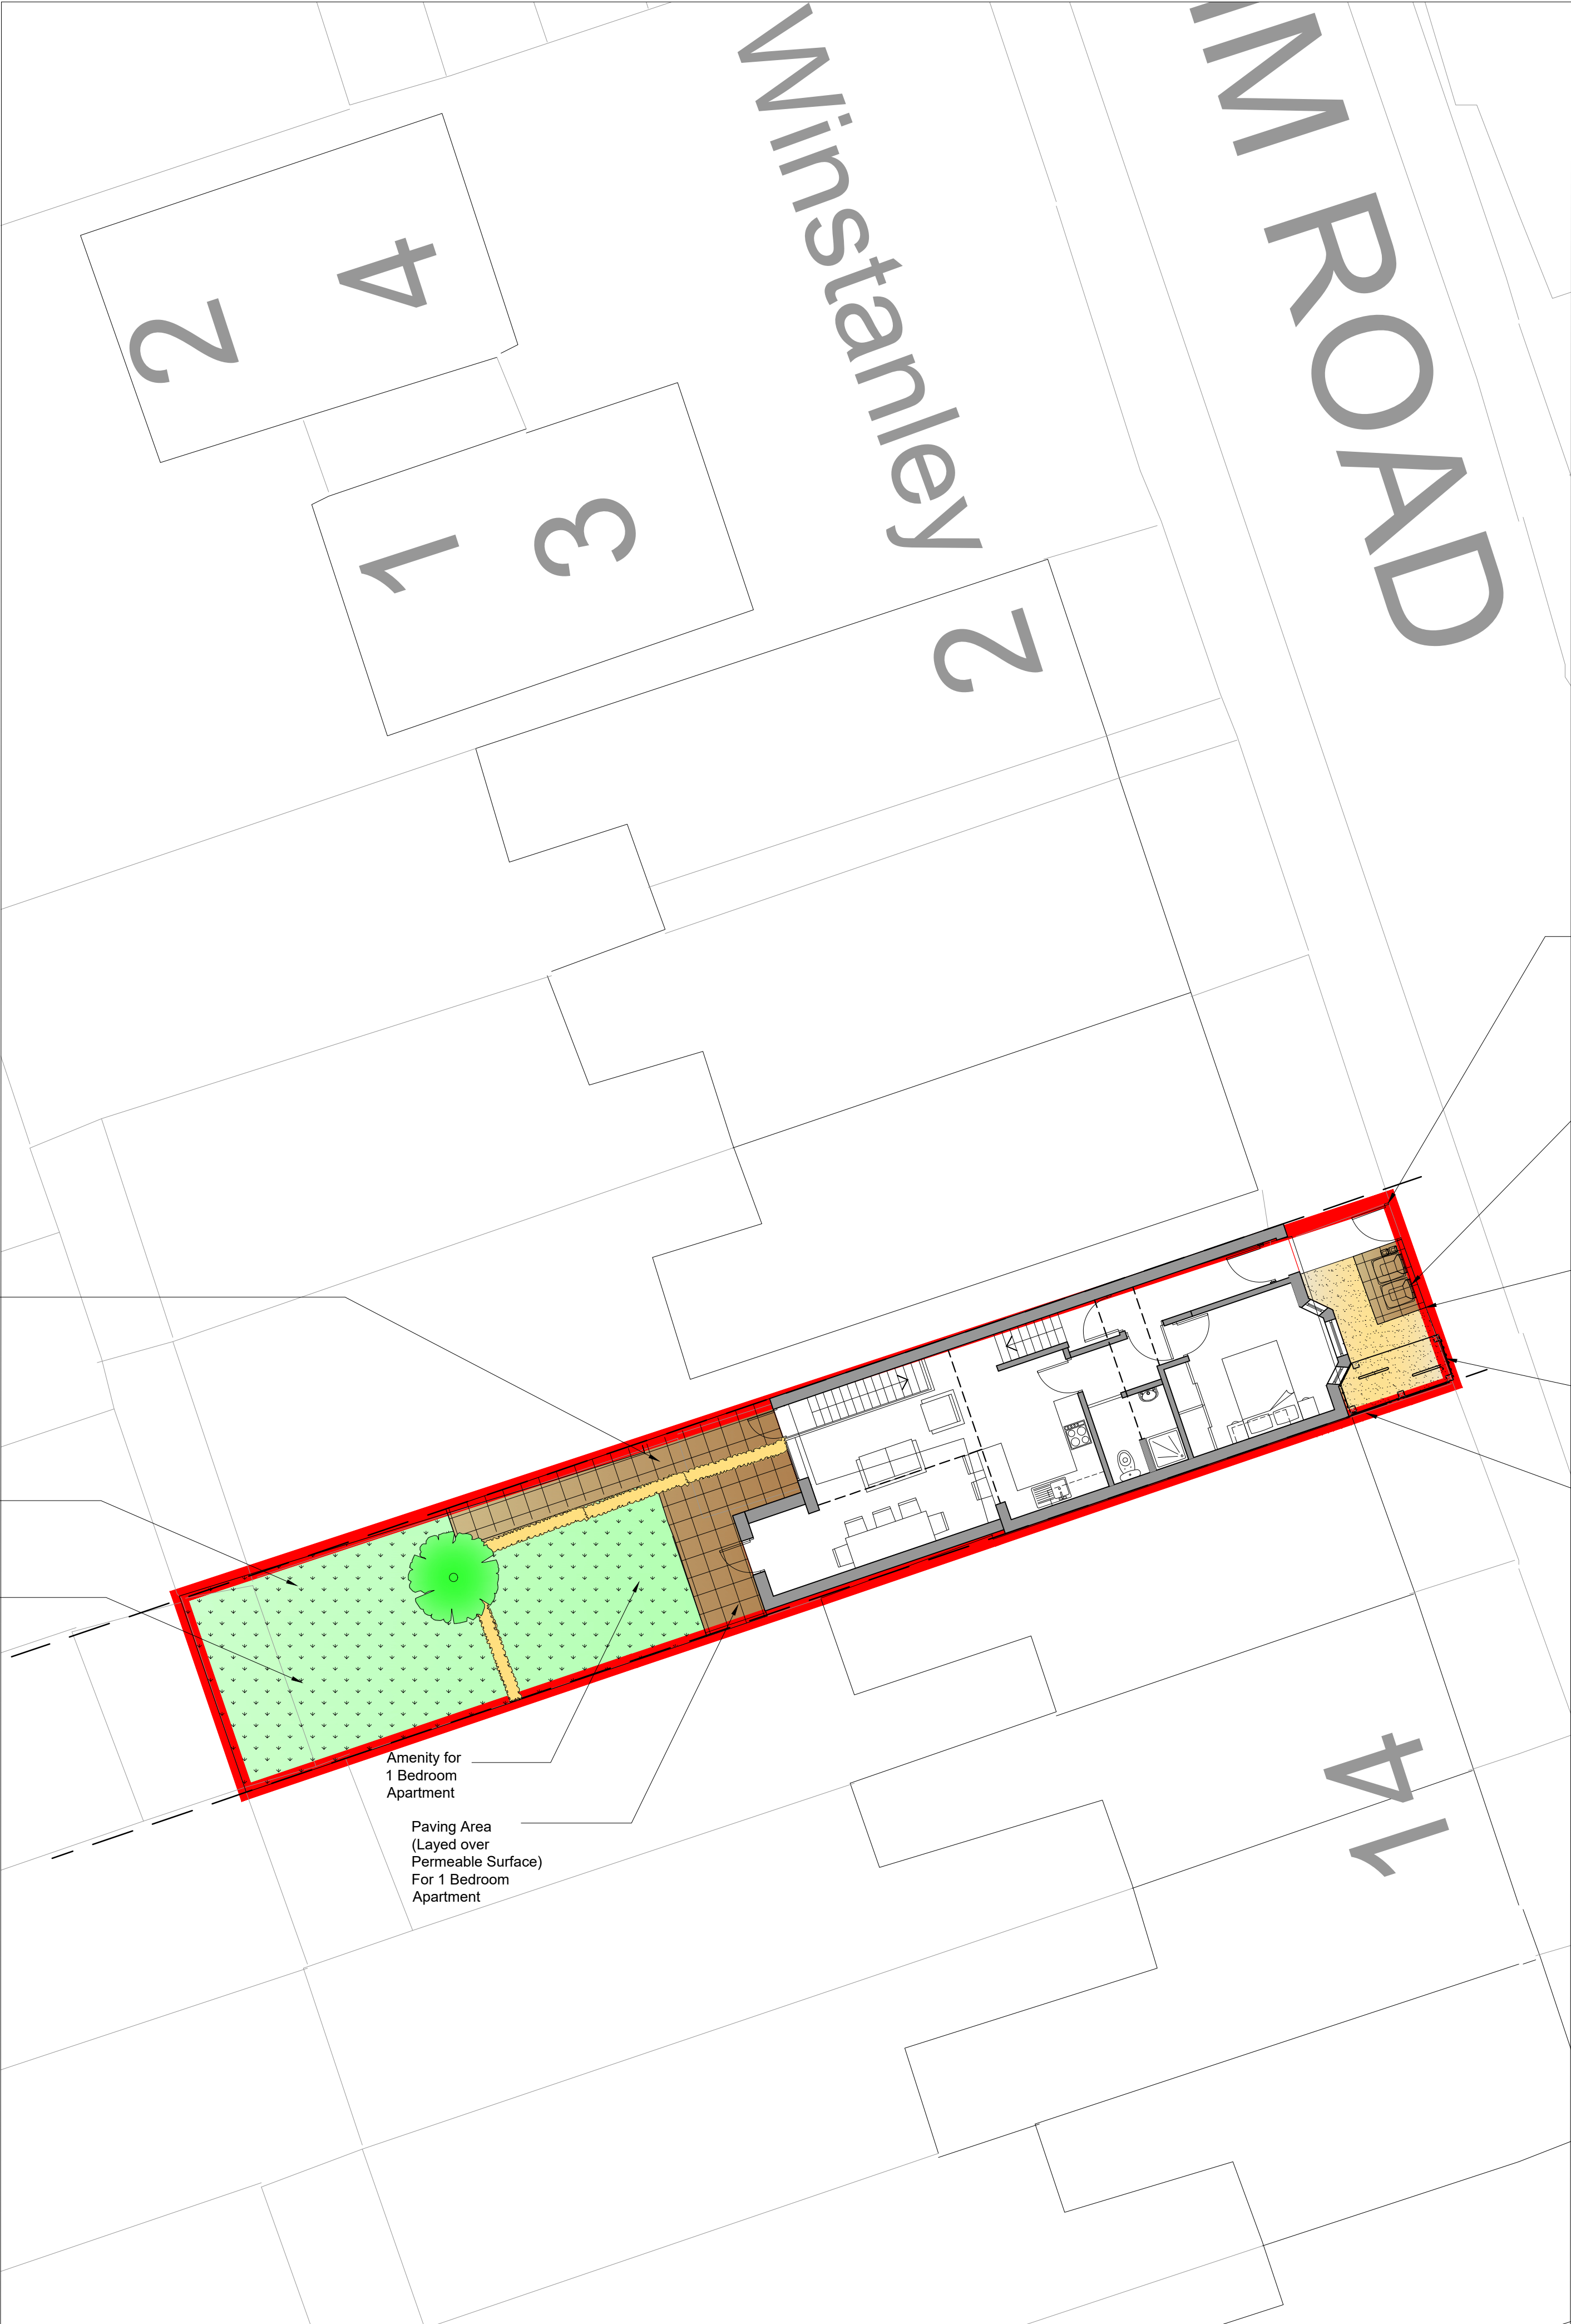


Location of application site

- Bins
1 x General Household Waste
1 x Recycle Bins
2 x Food Waste bins

Paved Hardstanding Area for Bins

Secure Bicycle Store for 3 bikes

Hatched area indicating the location of the proposed works

Paving Area
(Layed over Permeable Surface)
For 2 Bedroom Apartment


Grass Area

Amenity for 2 Bedroom Apartment

Amenity for 1 Bedroom Apartment

Paving Area
(Layed over Permeable Surface)
For 1 Bedroom Apartment

PLEASE NOTE THAT THE CURRENT OS-MAP AVAILABLE FOR THE LOCATION PLAN MAY NOT BE COMPLETELY ACCURATE OR UP TO DATE. PLEASE CONSULT THE PLANNING HISTORY FOR THE AREA FOR MORE UP TO DATE DEVELOPMENT.

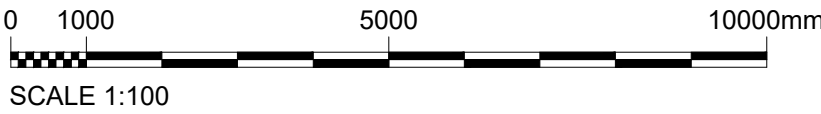

REV	DATE	DRN	CHKD	APPD	DESCRIPTION
C	13.11.25	JA	DA	JA	ISSUED FOR PLANNING APPROVAL
B	26.06.23	JA	DA	JA	ISSUED FOR PLANNING APPROVAL
A	03.02.23	JA	DA	JA	ISSUED FOR PLANNING APPROVAL

DRAWING STATUS
For Approval



E: info@bluebirdengineering.co.uk
T: 0118 9583 551
A: 46 London Street, Reading, RG1 4SQ

CLIENT
Ash Cummings Properties Ltd

PROJECT
8 Blenheim Road
Reading

TITLE
Landscape Plan
Planning Approval

DRAWN JA	DATE May 22	SCALE 1:100 @ A1
-------------	----------------	---------------------

DRG NO A-1200	REV C
------------------	----------

© BLUEBIRD ENGINEERING LTD 2022

Landscape Plan
Scale 1:100