
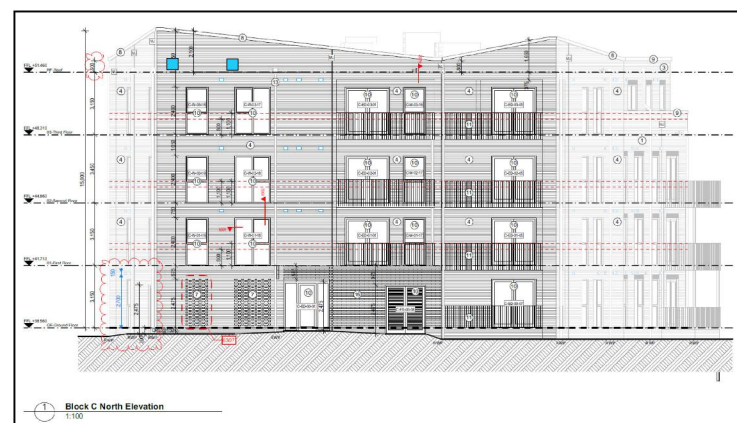
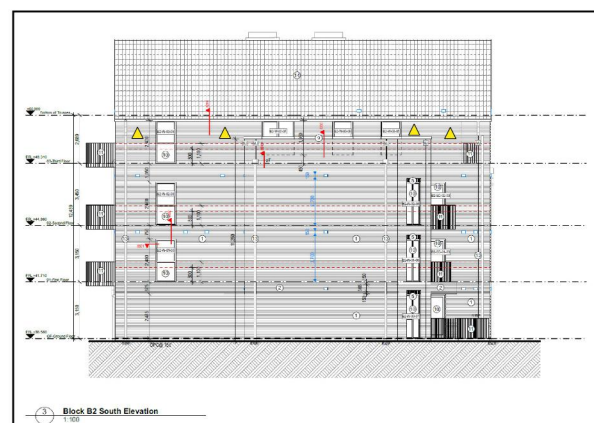
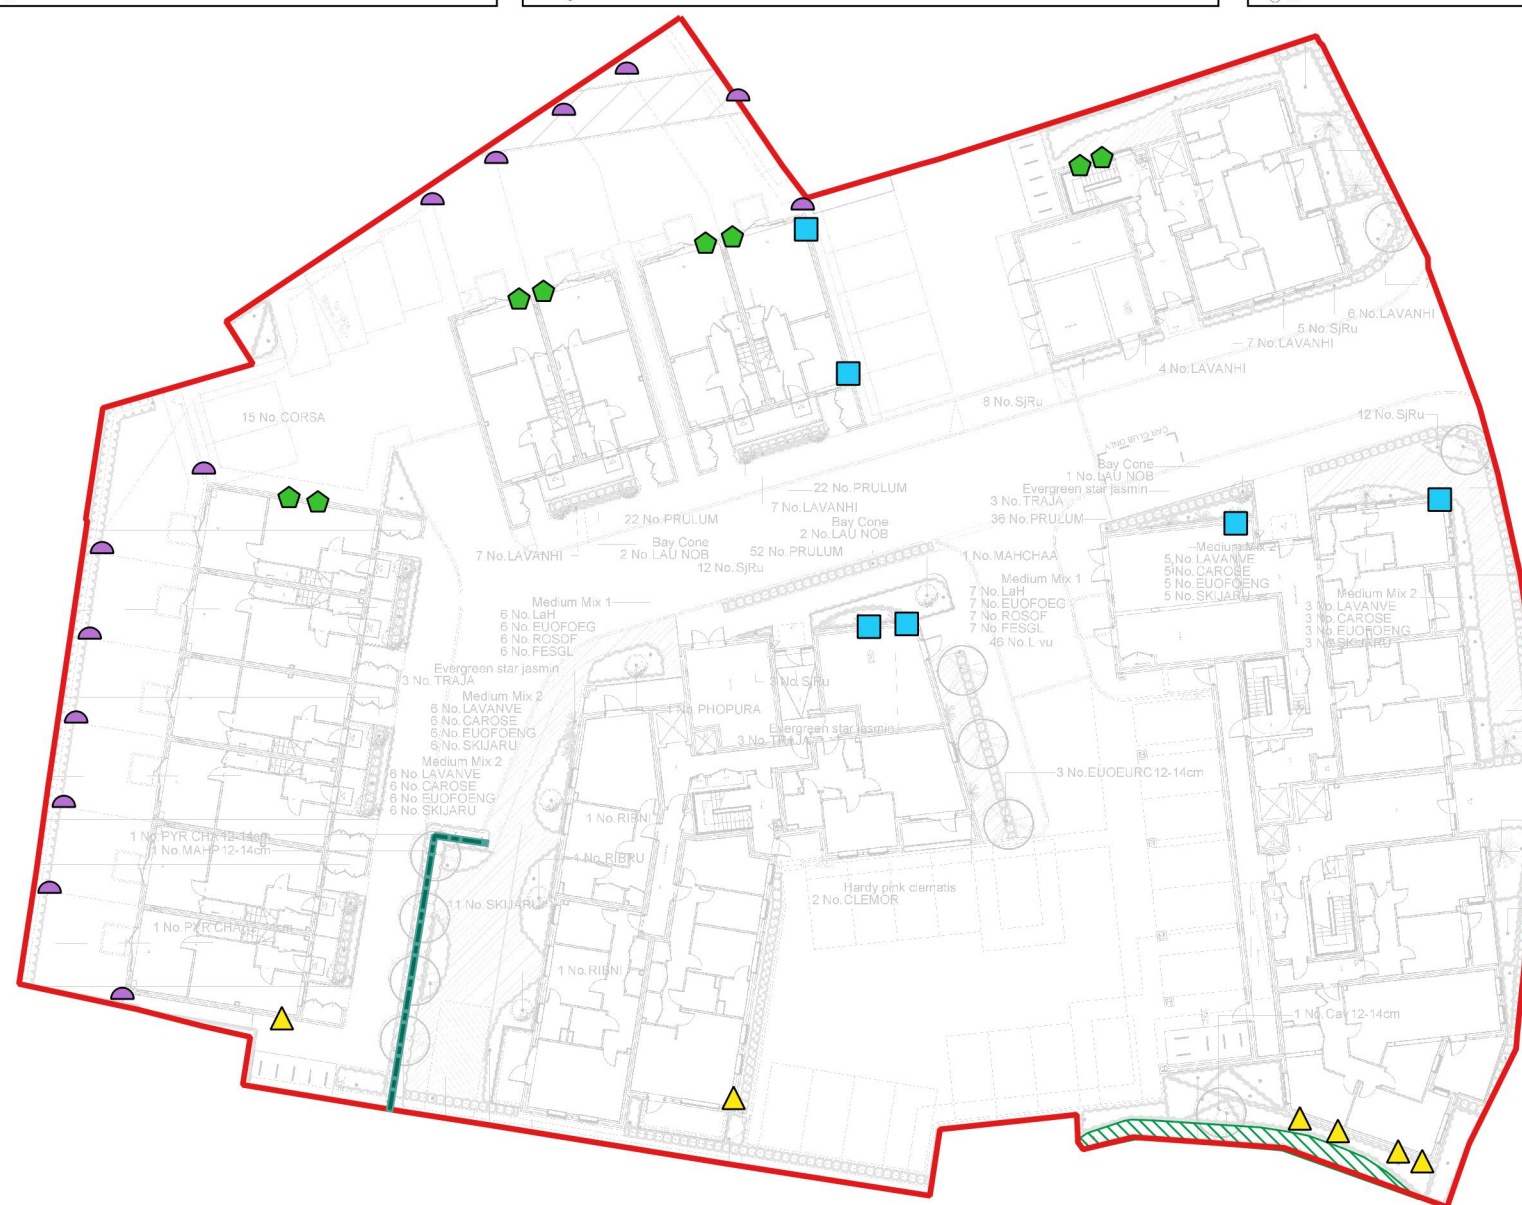
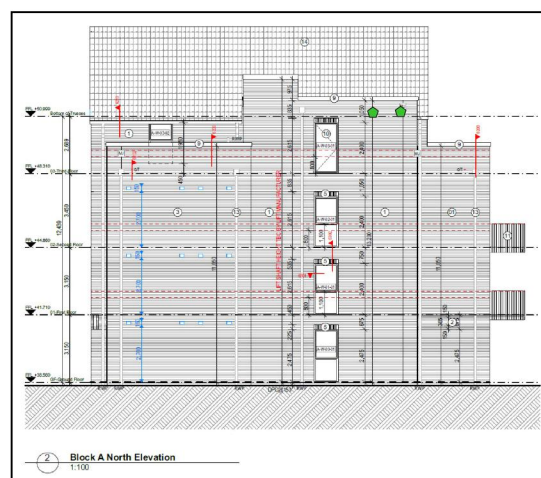
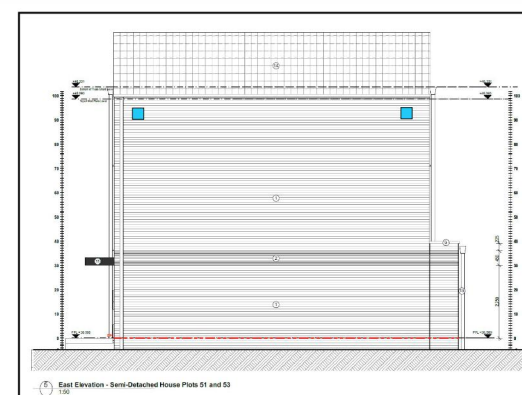
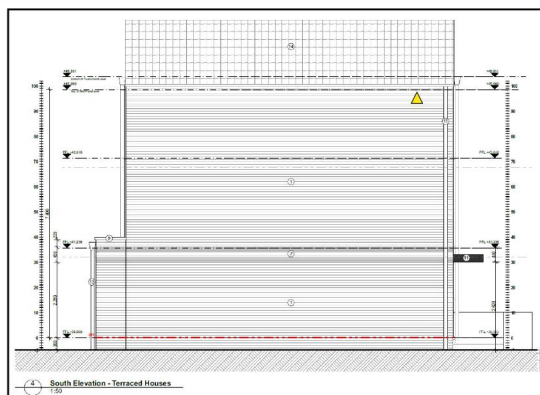


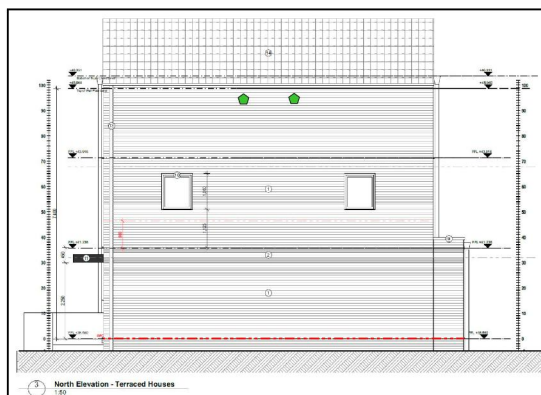

- Key:

- | | |
|---|---|
|  | Site Boundary |
|  | Native Shrub Mix |
|  | Native Hedgerow |
|  | Bird Brick Houses Ltd Standard Bat Box
(or similar) |
|  | Bird Brick Houses Ltd Sparrow Terrace
Box (or similar) |
|  | Bird Brick Houses Ltd Standard Bird Box
(or similar) |
|  | Hedgehog Cut Out |

aspect ecology
APEM Group

Aspect Ecology Limited - West Court - Hardwick Business Park
Noral Way - Banbury - Oxfordshire - OX16 2AF
01295 279721 - info@aspect-ecology.com - www.aspect-ecology.com

Carters, Caversham Road, Reading

Biodiversity Enhancement Plan

6560/BEP1

E/JP

January 2025

