


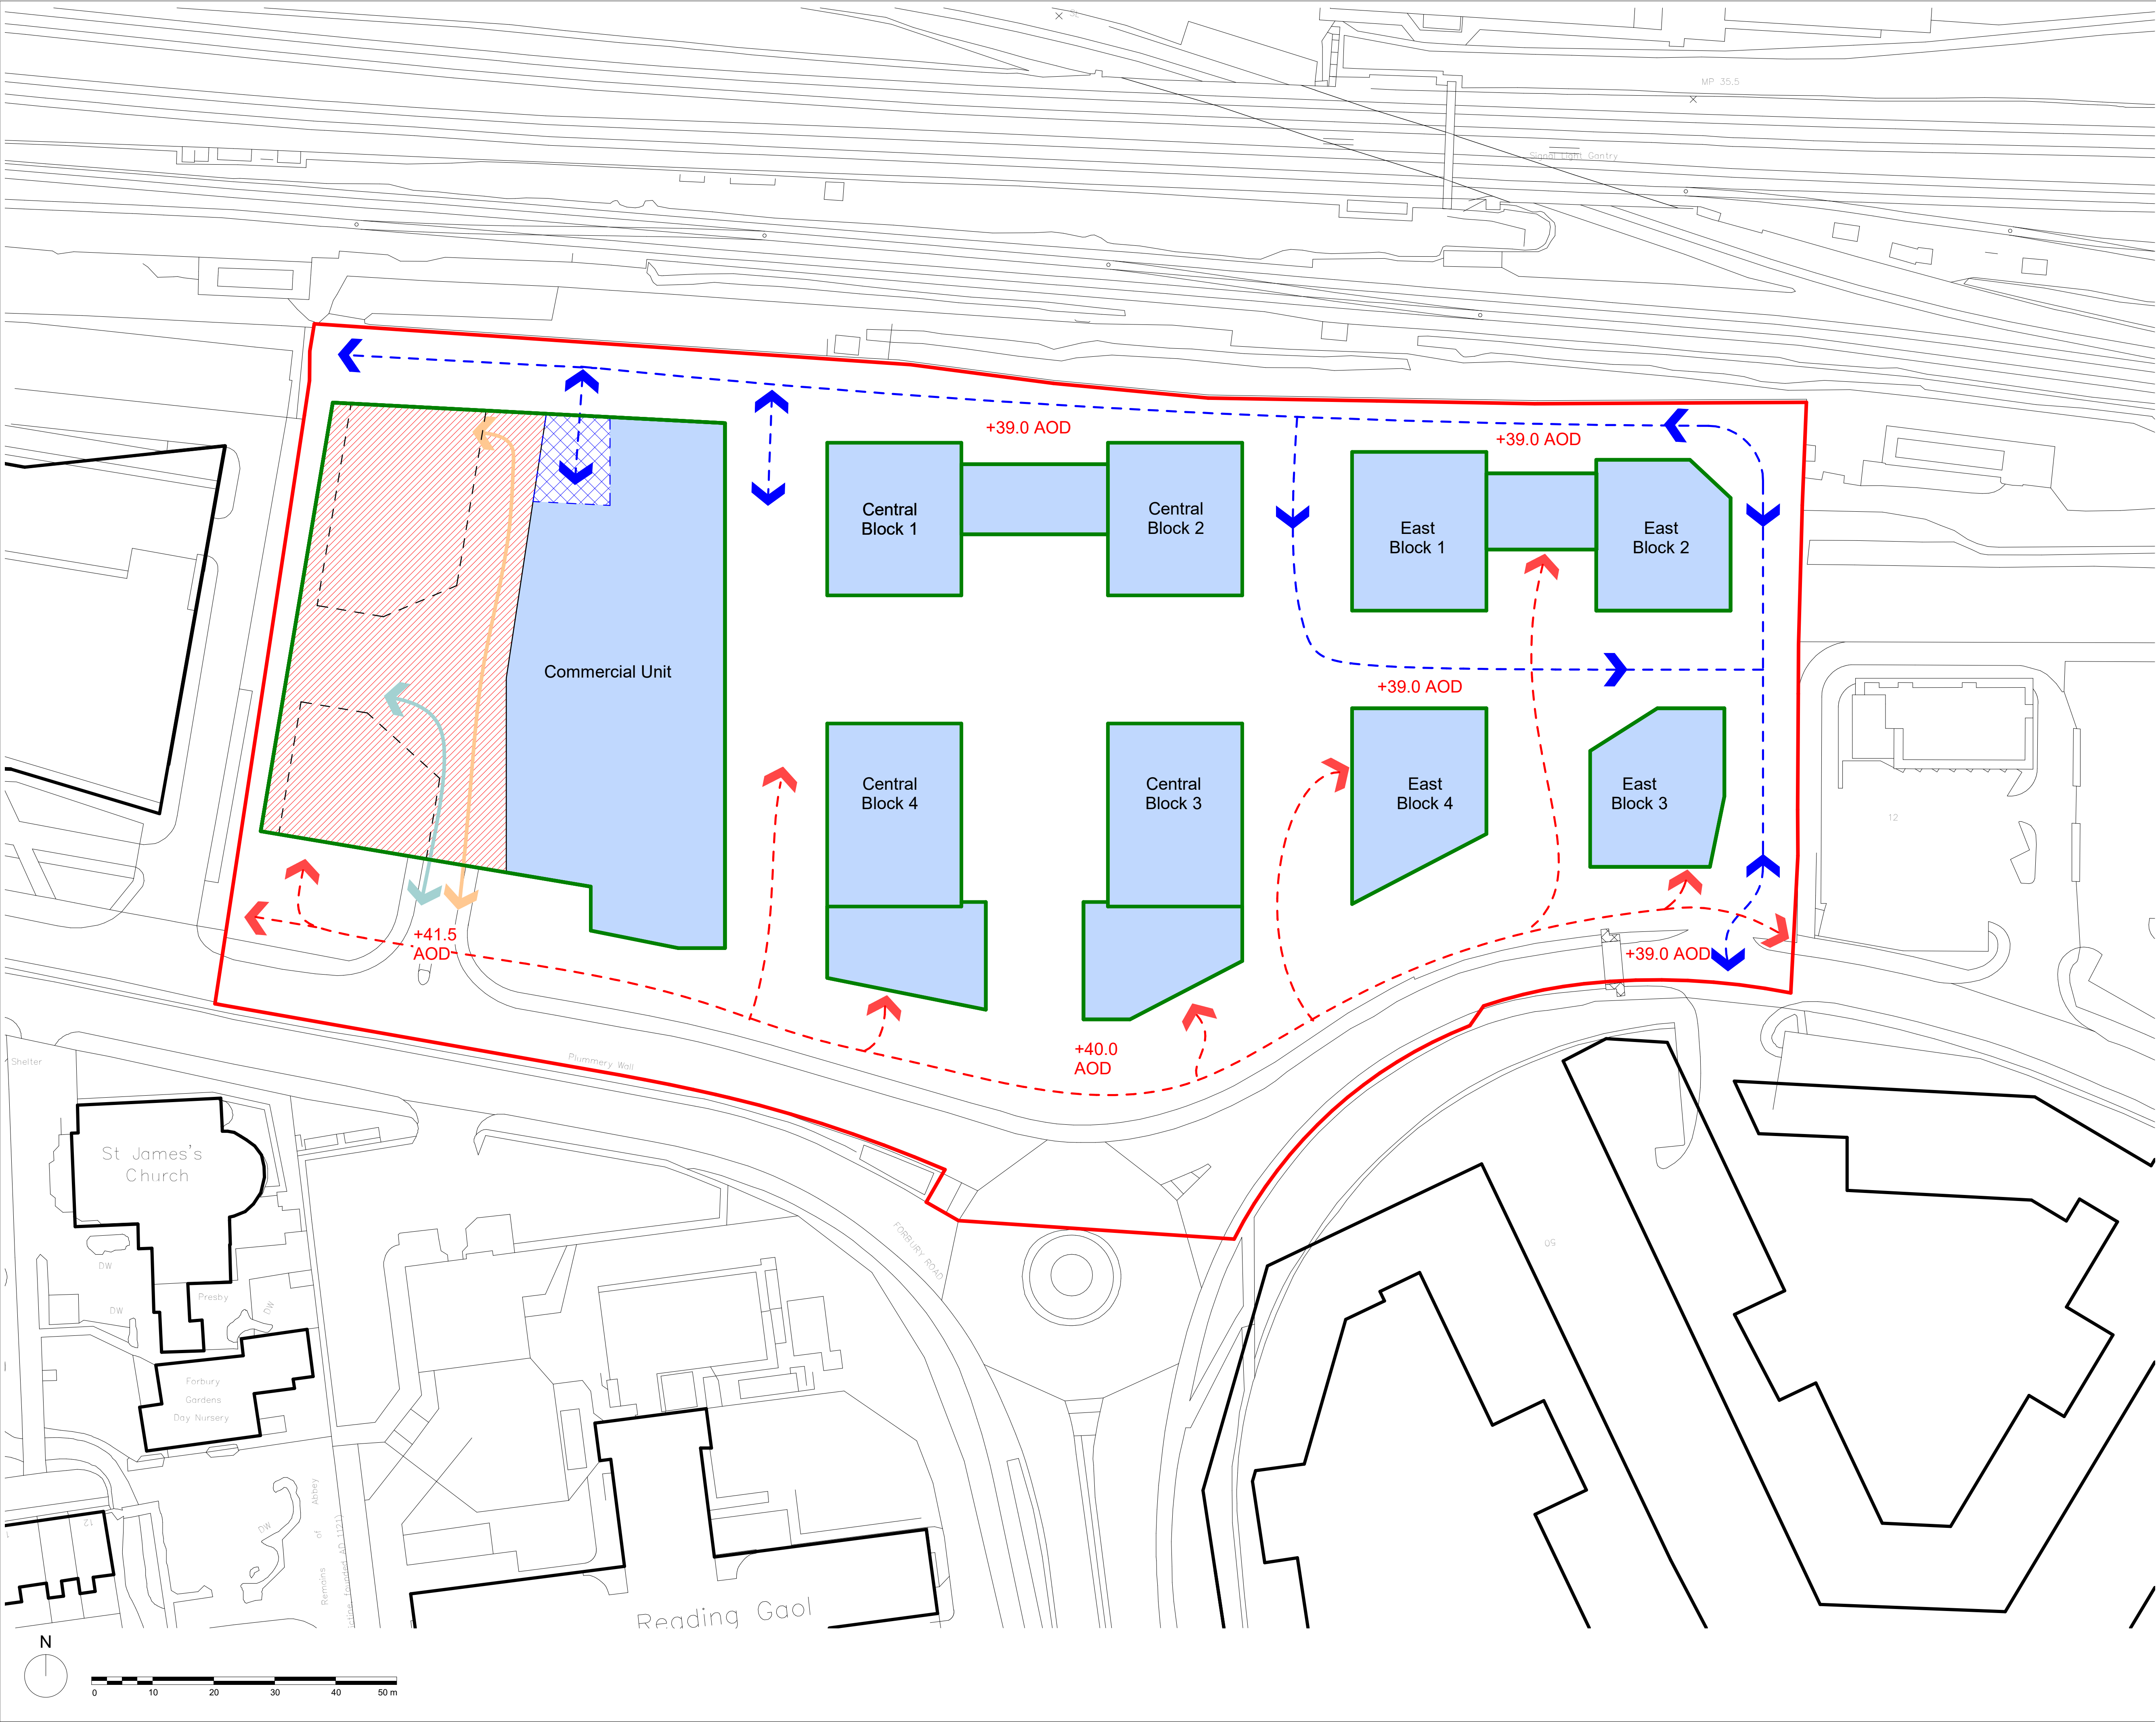

Do not scale from this drawing. All dimensions to be checked on site. All omissions and discrepancies to be reported to the Architect immediately

This work is copyright and shall not be reproduced or used for any other purpose without the written permission of Squire and Partners.

- Key**
- Application Site Boundary
  - Development Zone
  - Enclosed Car Park
  - Servicing
  - Servicing Access
  - Cyclist Access
  - Residential Car Parking Access
  - Commercial Car Parking Access
  - +XX.X Maximum Parameter AOD

- Notes**
- All levels to be confirmed by Landscape Architect.
  - All heights should be interpreted as AOD.
  - This drawing should be read in conjunction with the Design Code submitted as part of the Planning Application.
  - Extent of Highway works to be agreed

|                     |          |     |     |
|---------------------|----------|-----|-----|
| Planning Submission | 22/08/25 | JCo | P2  |
| Planning Submission | 31/05/23 | ST  | P1  |
| Description         | Date     | Chk | Rev |

## SQUIRE & PARTNERS

Squire and Partners LLP  
The Department Store  
248 Ferndale Road, London SW9 8FR  
T: 020 7278 5555  
info@squireandpartners.com  
www.squireandpartners.com

Project  
Forbury Retail Park

Title  
Parameter Plan 14  
Proposed - Servicing & Access  
Ground Level

|                    |                                                |                  |                         |                     |
|--------------------|------------------------------------------------|------------------|-------------------------|---------------------|
| Status<br>Planning | Drawn<br>SQP                                   | Date<br>30/05/23 | Scale @ ISO A1<br>1:500 | Job Number<br>18111 |
|                    | Drawing Number<br>18111-SQP-ZZ-GF-DR-A-PL00014 |                  |                         | Revision<br>P2      |