


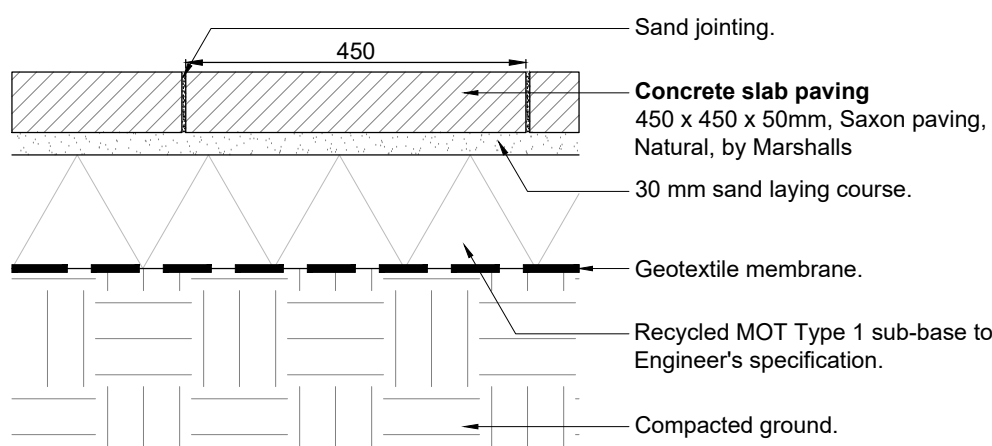
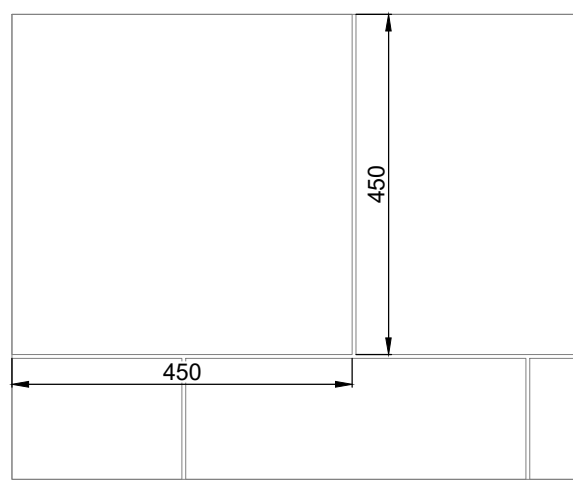
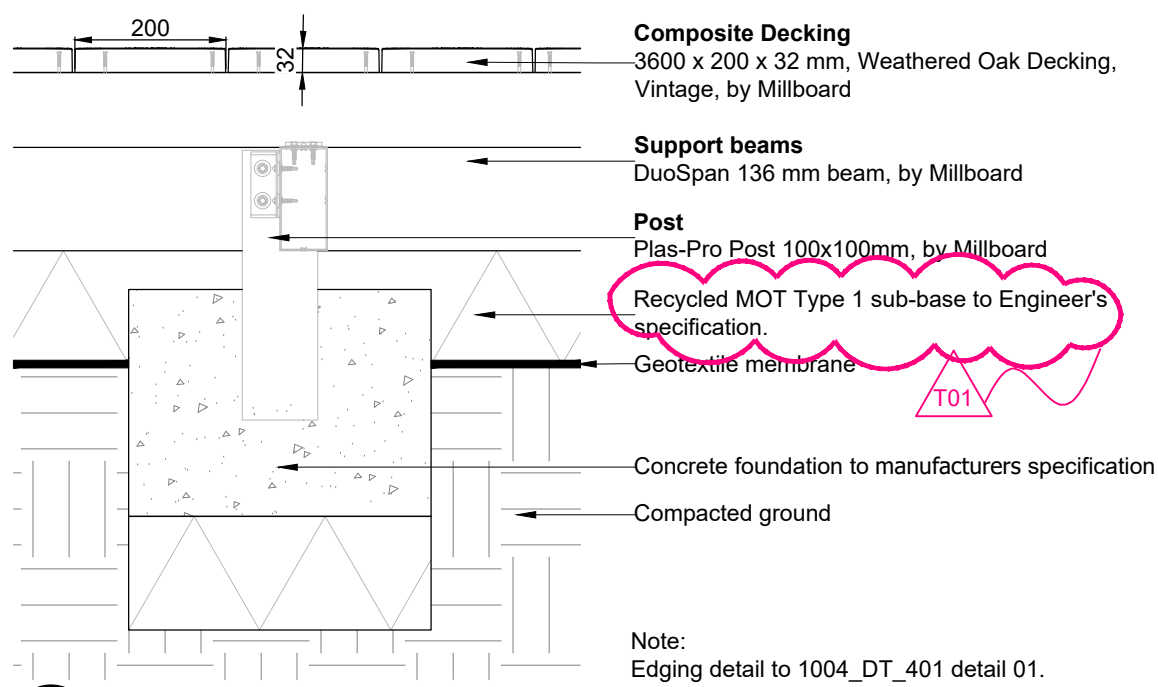


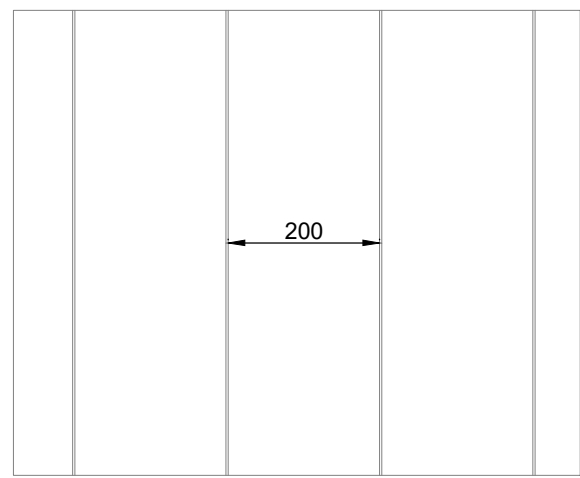



S3 Concrete slab
Scale: 1:10. Land. Spec.: Q25.315

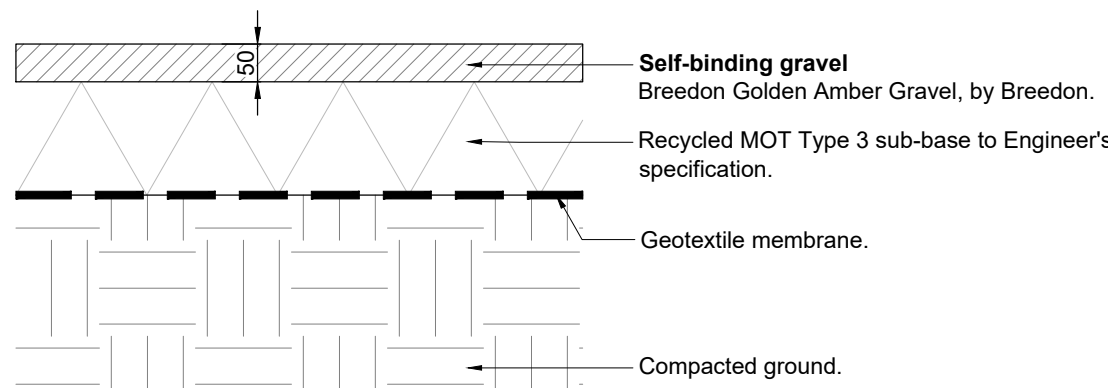



S4 Composite decking
Scale: 1:10. Land. Spec.: Q55.380

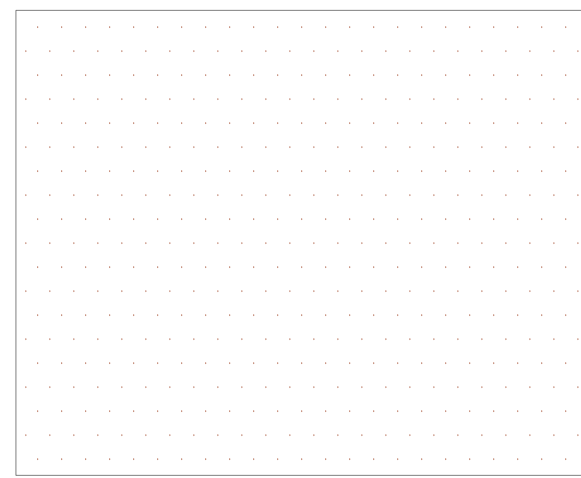




S6 Self-binding gravel
Scale: 1:10. Land. Spec.: Q23.120

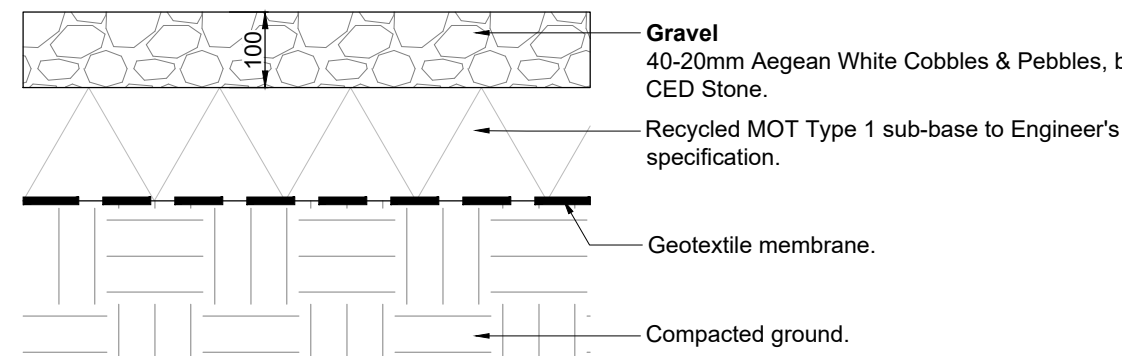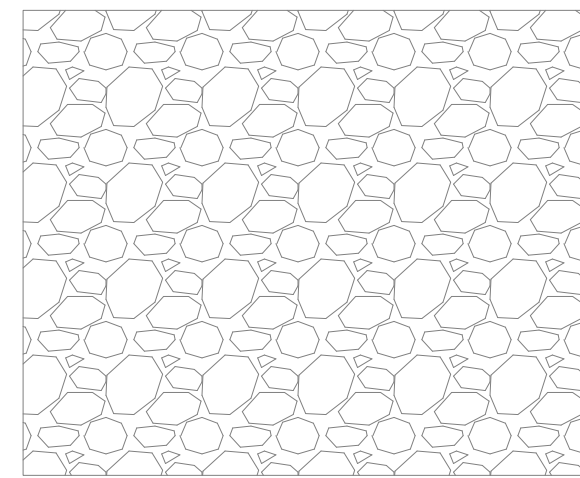



S8 Gravel
Scale: 1:10. Land. Spec.: Q23.160

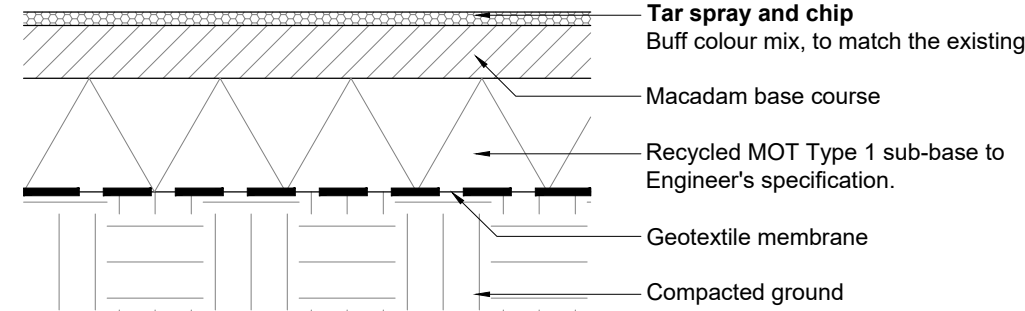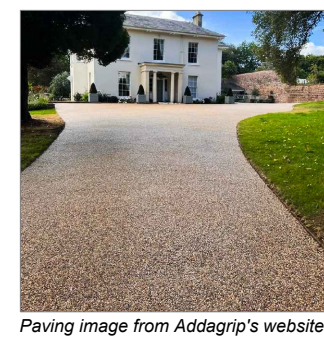



S10 Tar spray and chip
Scale: 1:10. Land. Spec.: Q22.185

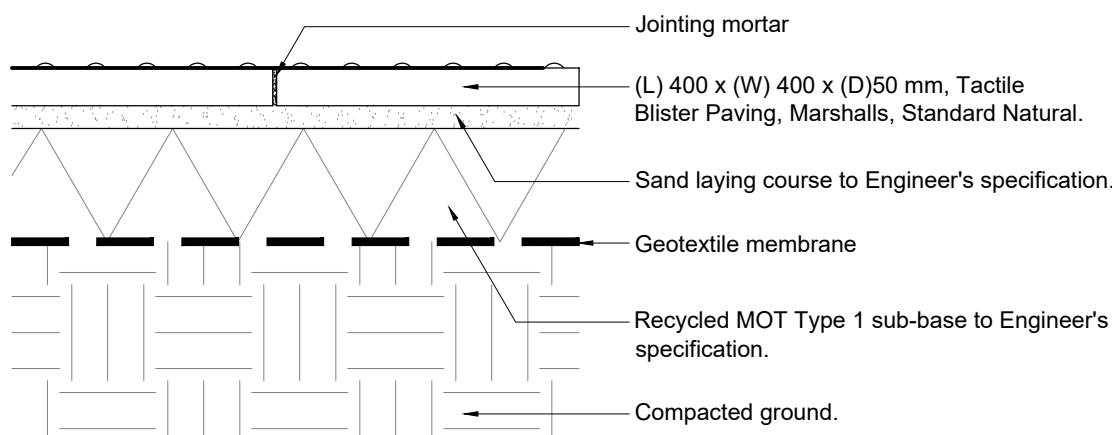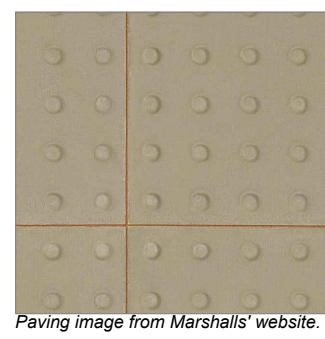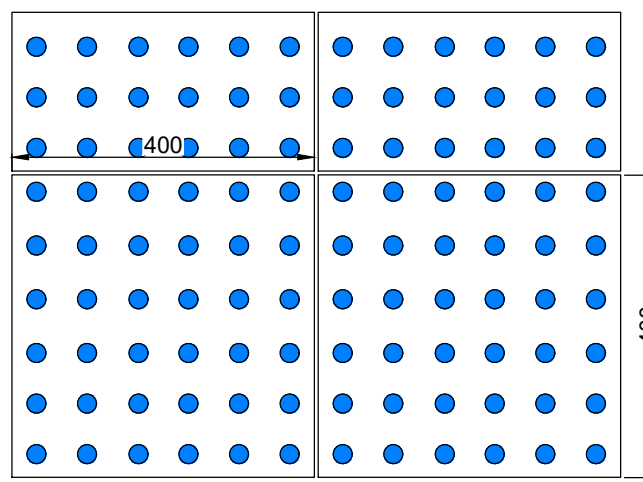



S11 Tactile blister paving
Scale: 1:10. Land. Spec.: Q25.320

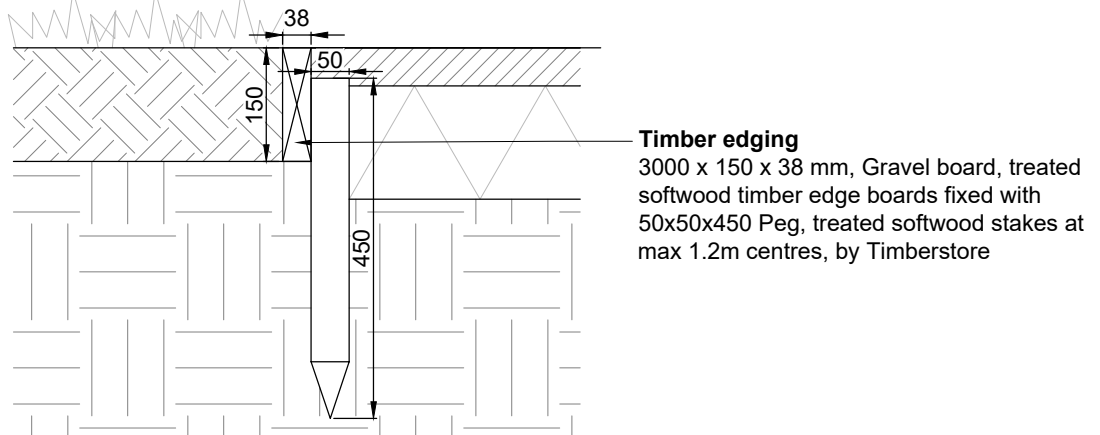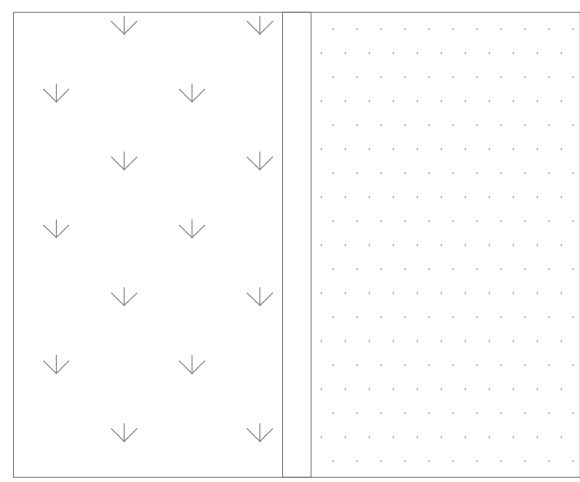




E1 Timber edging
Scale: 1:10. Land. Spec.: Q23.310

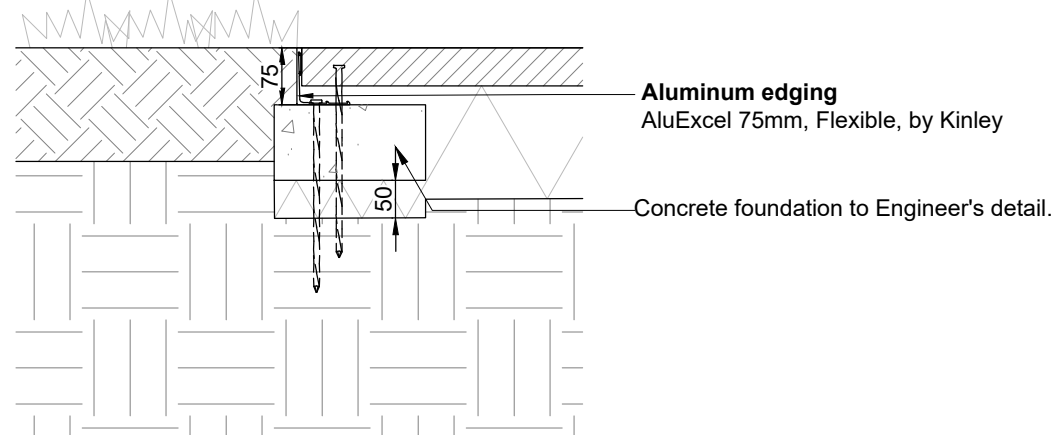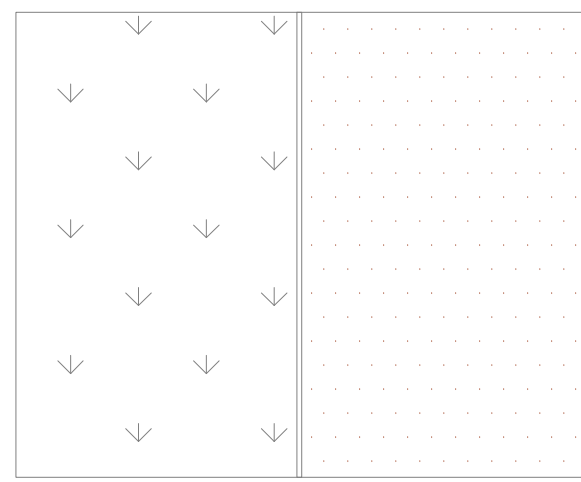



E2 Aluminum edging
Scale: 1:10. Land. Spec.: Q30.560

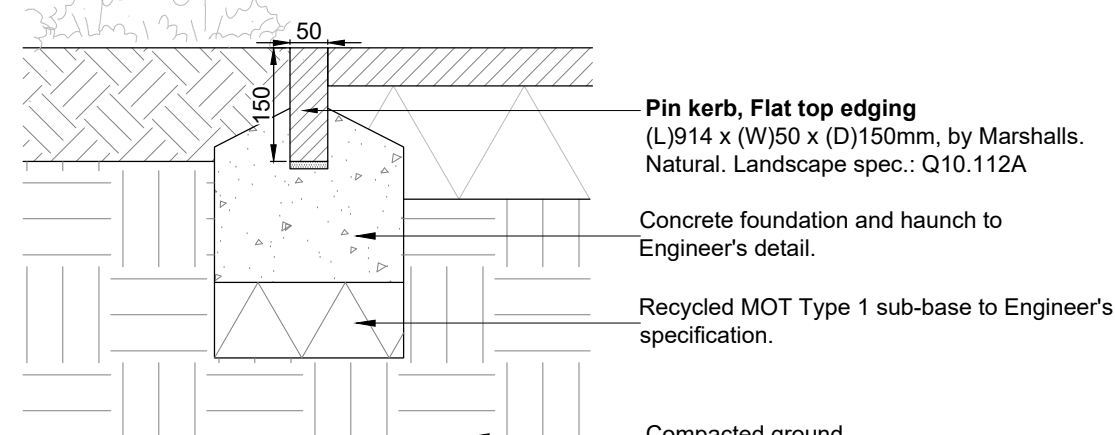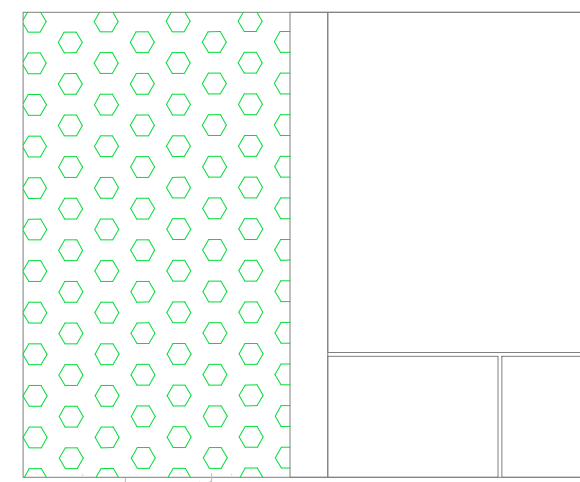

E3 Pin kerb
Scale: 1:10. Land. Spec.: Q10.110

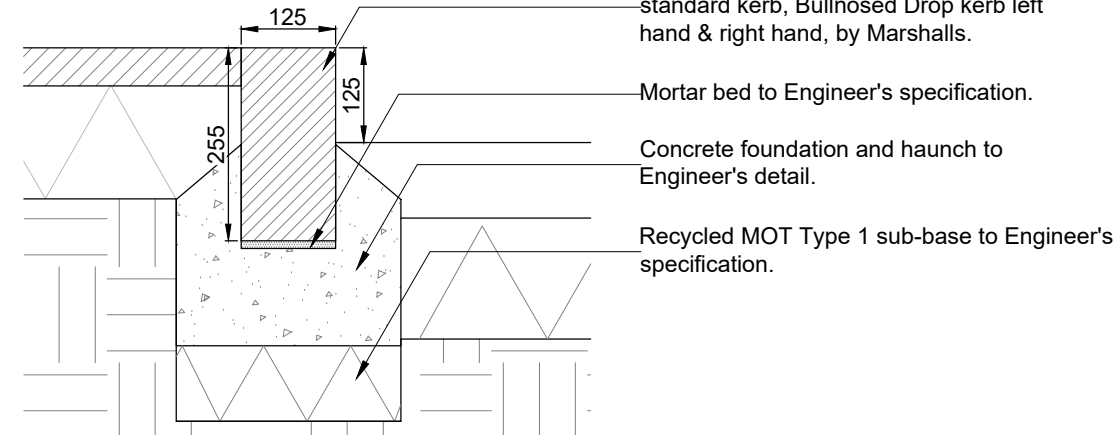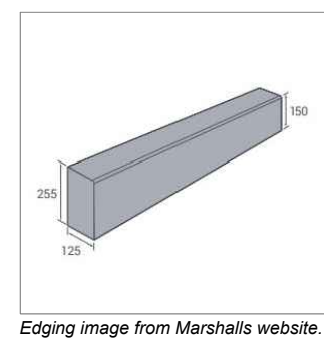
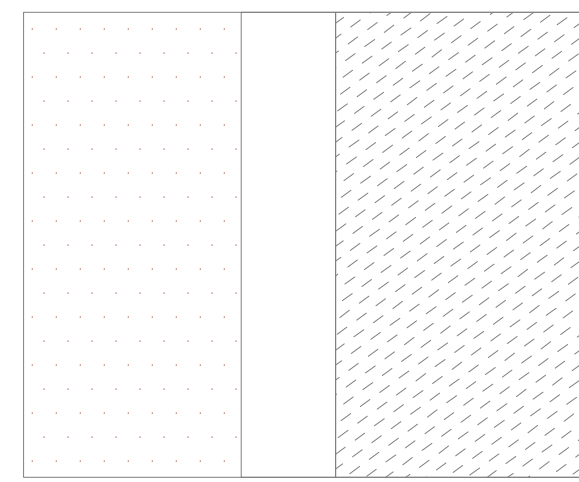


E4 Transition kerb - Left & right
Scale: 1:10. Land. Spec.: Q10.111

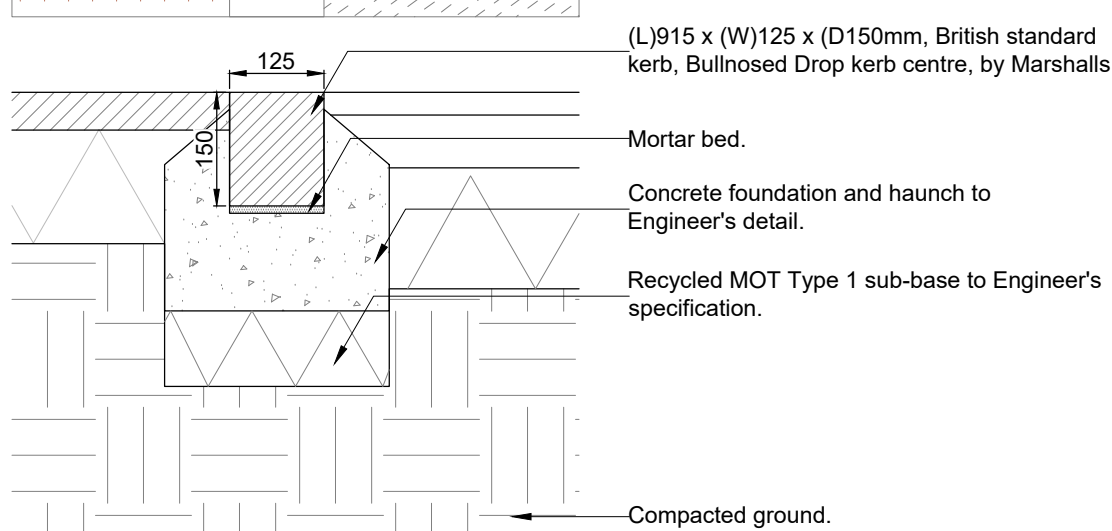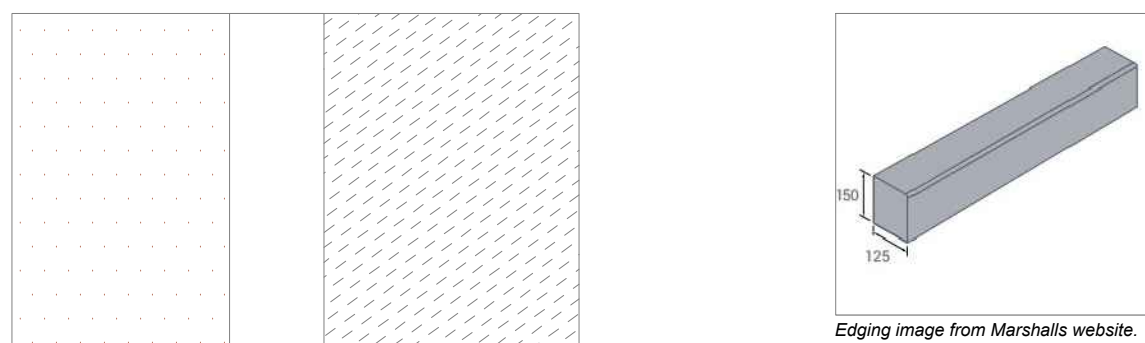


E5 Drop kerb
Scale: 1:10. Land. Spec.: Q10.112




DO NOT SCALE FROM DRAWING

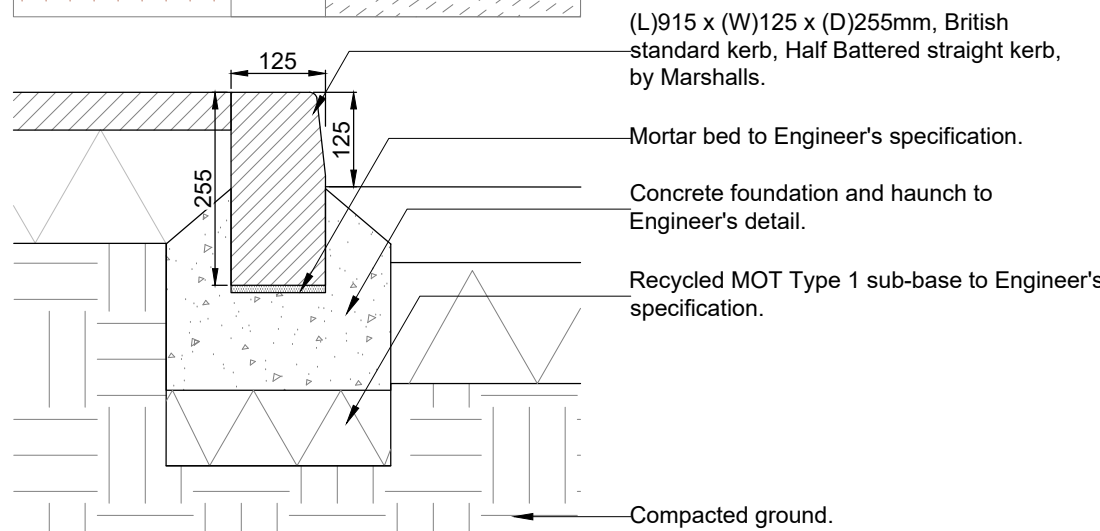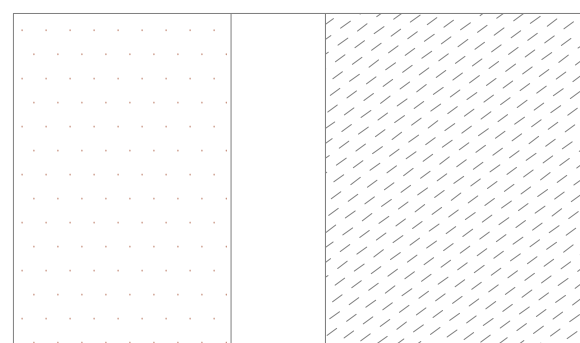


E7 Straight kerb
Scale: 1:10. Land. Spec.: Q10.113

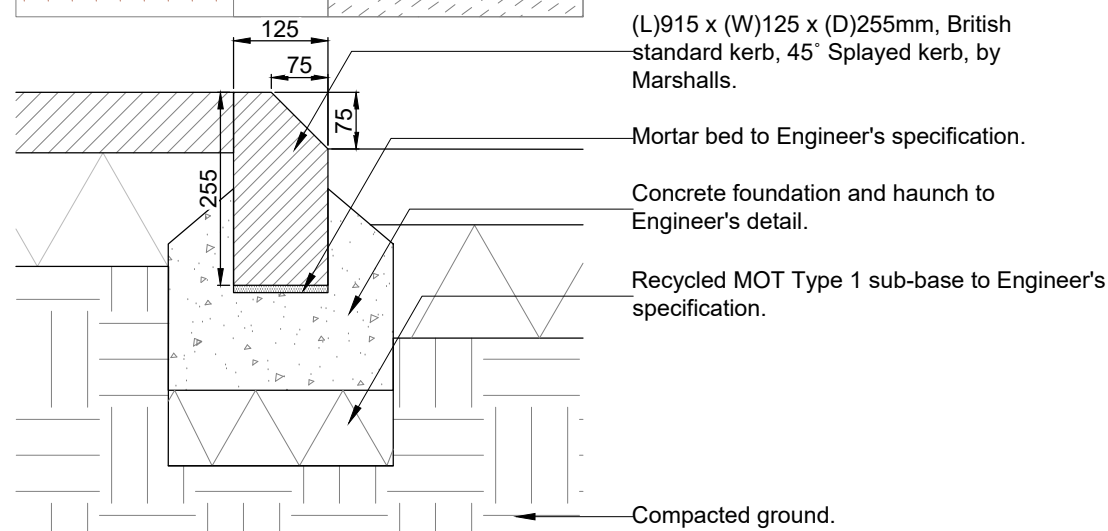

E8 45° Splayed kerb
Scale: 1:10. Land. Spec.: Q10.114

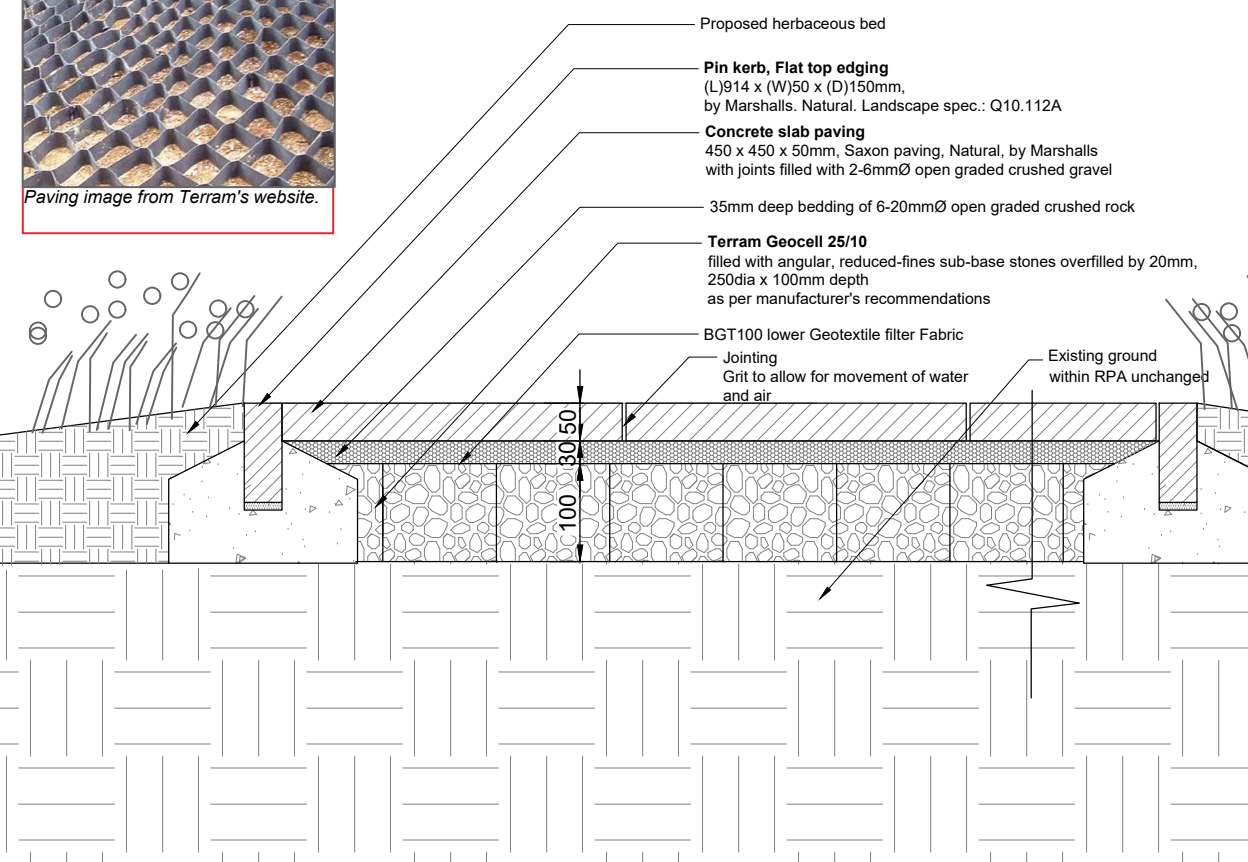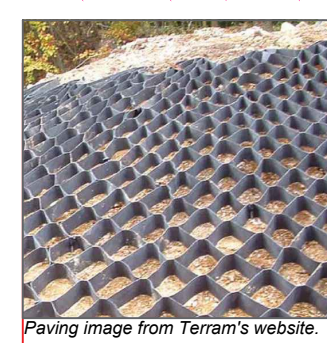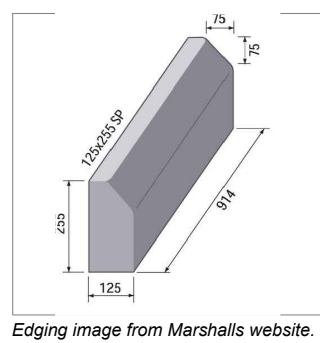

S12a No dig construction - concrete slab
Scale: 1:10

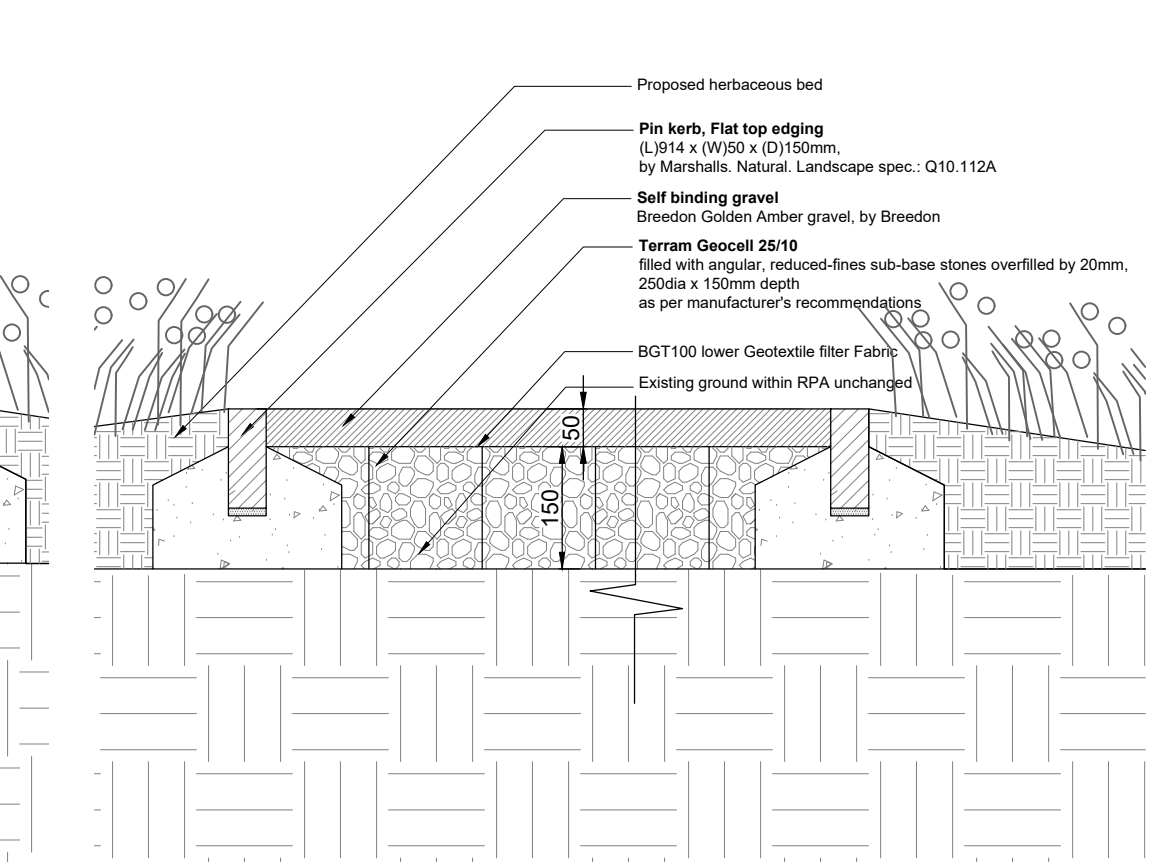

S12b No dig construction - self binding gravel
Scale: 1:10

Drawing Information Copyright of Place Design Ltd. 2024 All Rights Reserved PLEASE NOTE: Figured dimensions take precedent over scale, do not scale from drawings. Inform Place Design Ltd of any discrepancies before works commence on site. All dimensions to be checked on site	SIGNIFICANT HEALTH, SAFETY & ENVIRONMENTAL INFORMATION RELATING TO CDM	Rev.	Description	Date	By	Checked
	HEALTH:	T00	First issue.	09/01/25	CHC	GH
		T01	Planning condition amendment.	20/11/25	CC	GH
	SAFETY:					
	ENVIRONMENTAL:					
		IT IS ASSUMED ALL WORKS WILL BE CARRIED OUT BY A COMPETANT CONTRACTOR WORKING, WHERE APPROPRIATE, TO AN AGREED METHOD STATEMENT				

NOTE:

All new external paving is to be designed by the Contractor to meet the loads that would be exerted by the use of the following client equipment, including maximum number of batteries where applicable, and fully laden with driver/passengers, plus an allowance of an additional 20%:

a) Genie S-85 XC self-propelled telescopic boom
b) Yamaha YOREXS electric golf buggy
c) Cushman Shuttle 8 electric golf buggy
d) E-Z-GO 2020 RXV Shuttle 2+2 electric golf buggy

The Contractor is to inspect the client's equipment on site and procure all necessary data from the manufacturers (including required third-party batteries where applicable) to establish maximum loads.

Client

Green Park (Reading) No.1 Limited

Mapletree UK Management Limited
4th Floor - WestWorks
White City Place
195 Wood Lane
London, W12 7FQ

Project Title

300 Brook Drive

Drawing Title

Paving and edging details

Project Stage

Stage 3+

PLACE DESIGN

Place Design Ltd
16 West Barnes Lane
London, SW20 0BU, UK
+44 208944 1940

scale 1:10 at A1 date 26.02.24 drw by CHC ch by GH
T01