


X:\JOBS\8475_ORACLE_READING\CAD\DRAWINGS\ORA-LDA-RES-ZZ-DWG-PL-0300.DWG

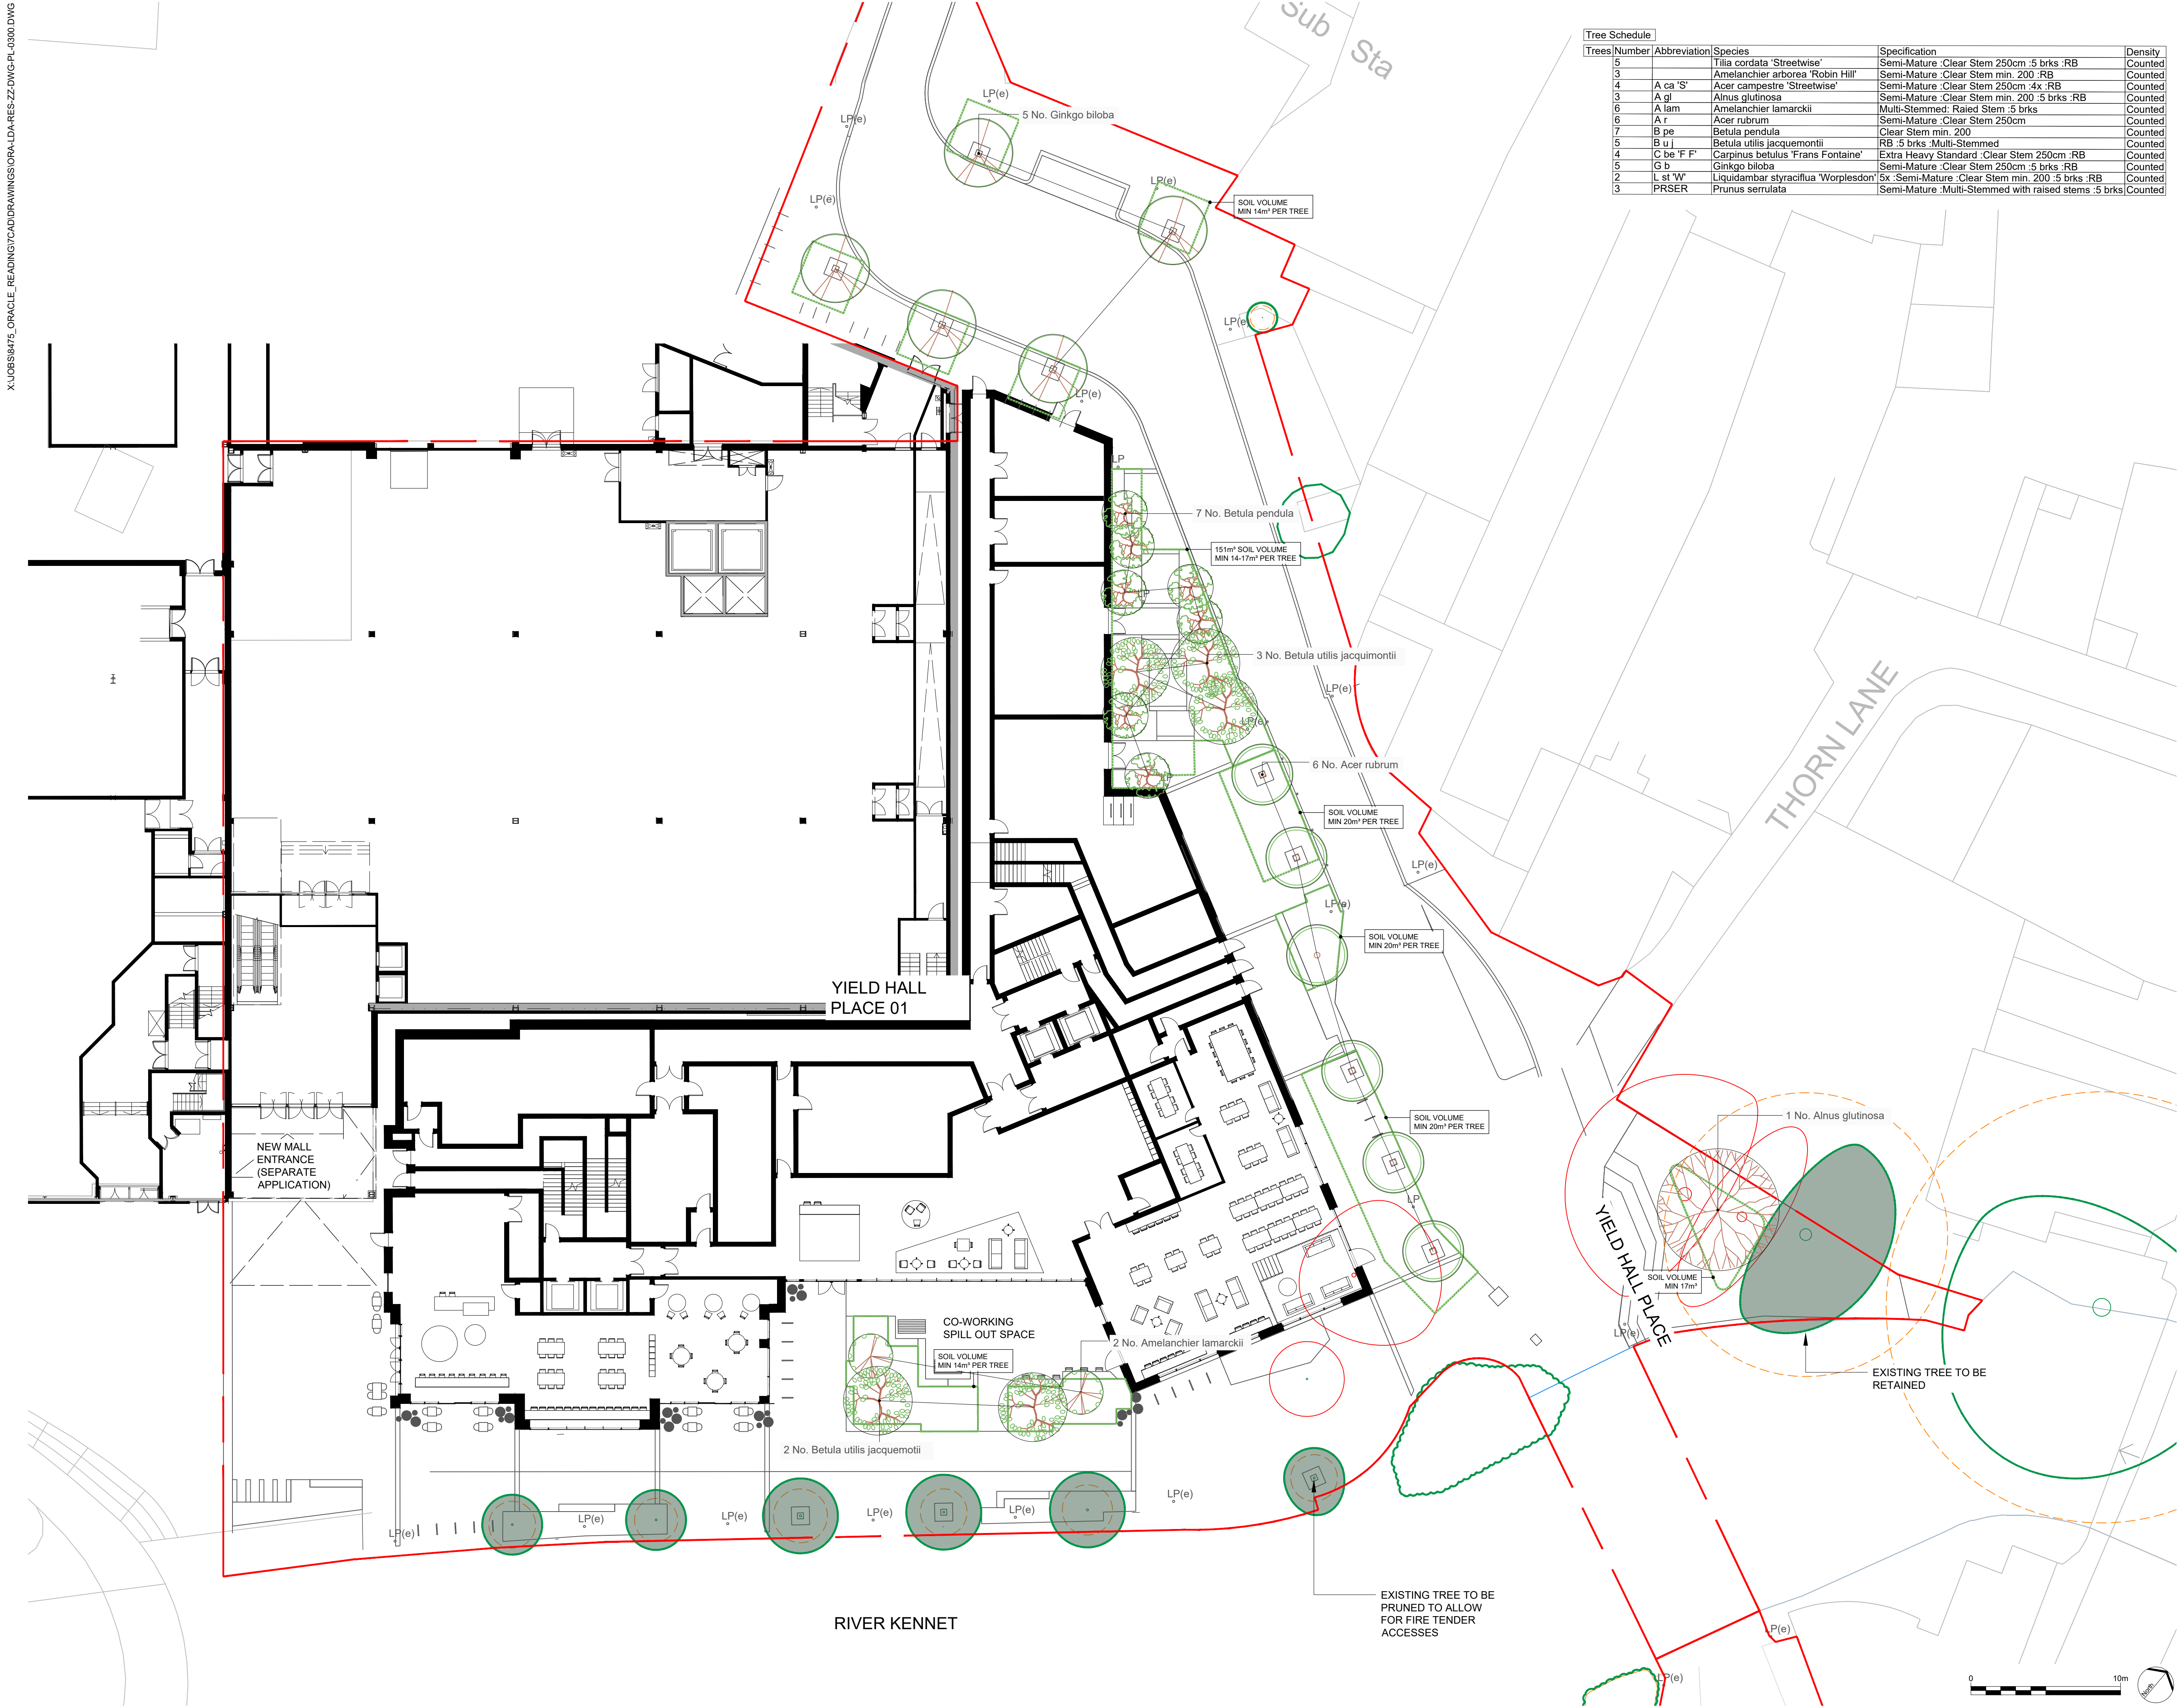

Tree Schedule					
Trees	Number	Abbreviation	Species	Specification	Density
	5		Tilia cordata 'Streetwise'	Semi-Mature :Clear Stem 250cm :5 brks :RB	Counted
	3		Amelanchier arborea 'Robin Hill'	Semi-Mature :Clear Stem min. 200 :RB	Counted
	4	A ca 'S'	Acer campestre 'Streetwise'	Semi-Mature :Clear Stem 250cm :4x :RB	Counted
	3	A gl	Alnus glutinosa	Semi-Mature :Clear Stem min. 200 :5 brks :RB	Counted
	6	A lam	Amelanchier lamarckii	Multi-Stemmed: Raised Stem :5 brks	Counted
	6	A r	Acer rubrum	Semi-Mature :Clear Stem 250cm	Counted
	7	B pe	Betula pendula	Clear Stem min. 200	Counted
	5	B u j	Betula utilis jacquemontii	RB :5 brks :Multi-Stemmed	Counted
	4	C be 'F F'	Carpinus betulus 'Frans Fontaine'	Extra Heavy Standard :Clear Stem 250cm :RB	Counted
	5	G b	Ginkgo biloba	Semi-Mature :Clear Stem 250cm :5 brks :RB	Counted
	2	L st 'W'	Liquidambar styraciflua 'Worplesdon'	5x :Semi-Mature :Clear Stem min. 200 :5 brks :RB	Counted
	3	PRSER	Prunus serrulata	Semi-Mature :Multi-Stemmed with raised stems :5 brks	Counted

GENERAL ARRANGEMENT KEY

- DESIGN BOUNDARY LINE
- EXISTING TREE TO BE RETAINED
- PROPOSED STREET TREE IN TREE GRILL - BELOW GROUND TREE CELL SYSTEMS REQUIRED TO ALLOW FOR 30% SOIL VOLUME PER TREE (SUBJECT TO REVIEW)
- INDICATIVE TREE PIT EXTENTS
- EXISTING TREE TO BE REMOVED/REPLACED
- ROOT PROTECTION AREA

NOTE:

TREE PITS TO BE IMPLEMENTED TO ENSURE MINIMUM SOIL VOLUMES ARE MET FOR SPECIFIED TREE. INDICATIVE TREE VOLUME AND TREE PIT EXTENTS AS SHOWN. FINAL ARRANGEMENT SUBJECT TO TWEAKS AROUND EXISTING BELOW GROUND SERVICES. ASSUMING MINIMUM SOIL VOLUME CAN BE ACHIEVED.

TREE PITS SHOULD BE INTERCONNECTED WHERE FEASIBLE.

AT LEAST 1.2m SOIL DEPTH ASSUMED FOR EACH TREE PIT. SOIL CELLS TO BE USED WHERE TREE PIT IS INDICATED BELOW HARD STANDING. ASSUME 97% SOIL CAPACITY WHERE CELLS ARE USED.

ROOT BARRIERS TO BE USED AS REQUIRED TO NAVIGATE UTILITIES.

P02	RESPONSE TO ENVIRONMENT OFFICER COMMENTS	NR	26-09-25
P01	ISSUE FOR PLANNING	CJ	19-06-2025
REV.	DESCRIPTION	APP.	DATE

LDĀDESIGN

PROJECT TITLE
THE ORACLE, READING

DRAWING TITLE
TREE PLAN SHEET 02

ISSUED BY	London	T: 020 7467 1470
DATE	30-05-2025	DRAWN NR
SCALE	1:200	CHECKED NR
STATUS	Planning	APPROVED CJ

DWG. NO ORA-LDA-RES-ZZ-DWG-PL-0302

No dimensions are to be scaled from this drawing. All dimensions are to be checked on site. Area measurements for indicative purposes only.

© LDA Design Consulting Ltd. Quality Assured to BS EN ISO 9001 : 2015

Sources: Ordnance Survey