


X:\0858475_ORACLE_READING\7CAD\DRAWINGS\250425_ORA-LDA-RES-ZZ-DWG-PL-0120_SERIES.DWG

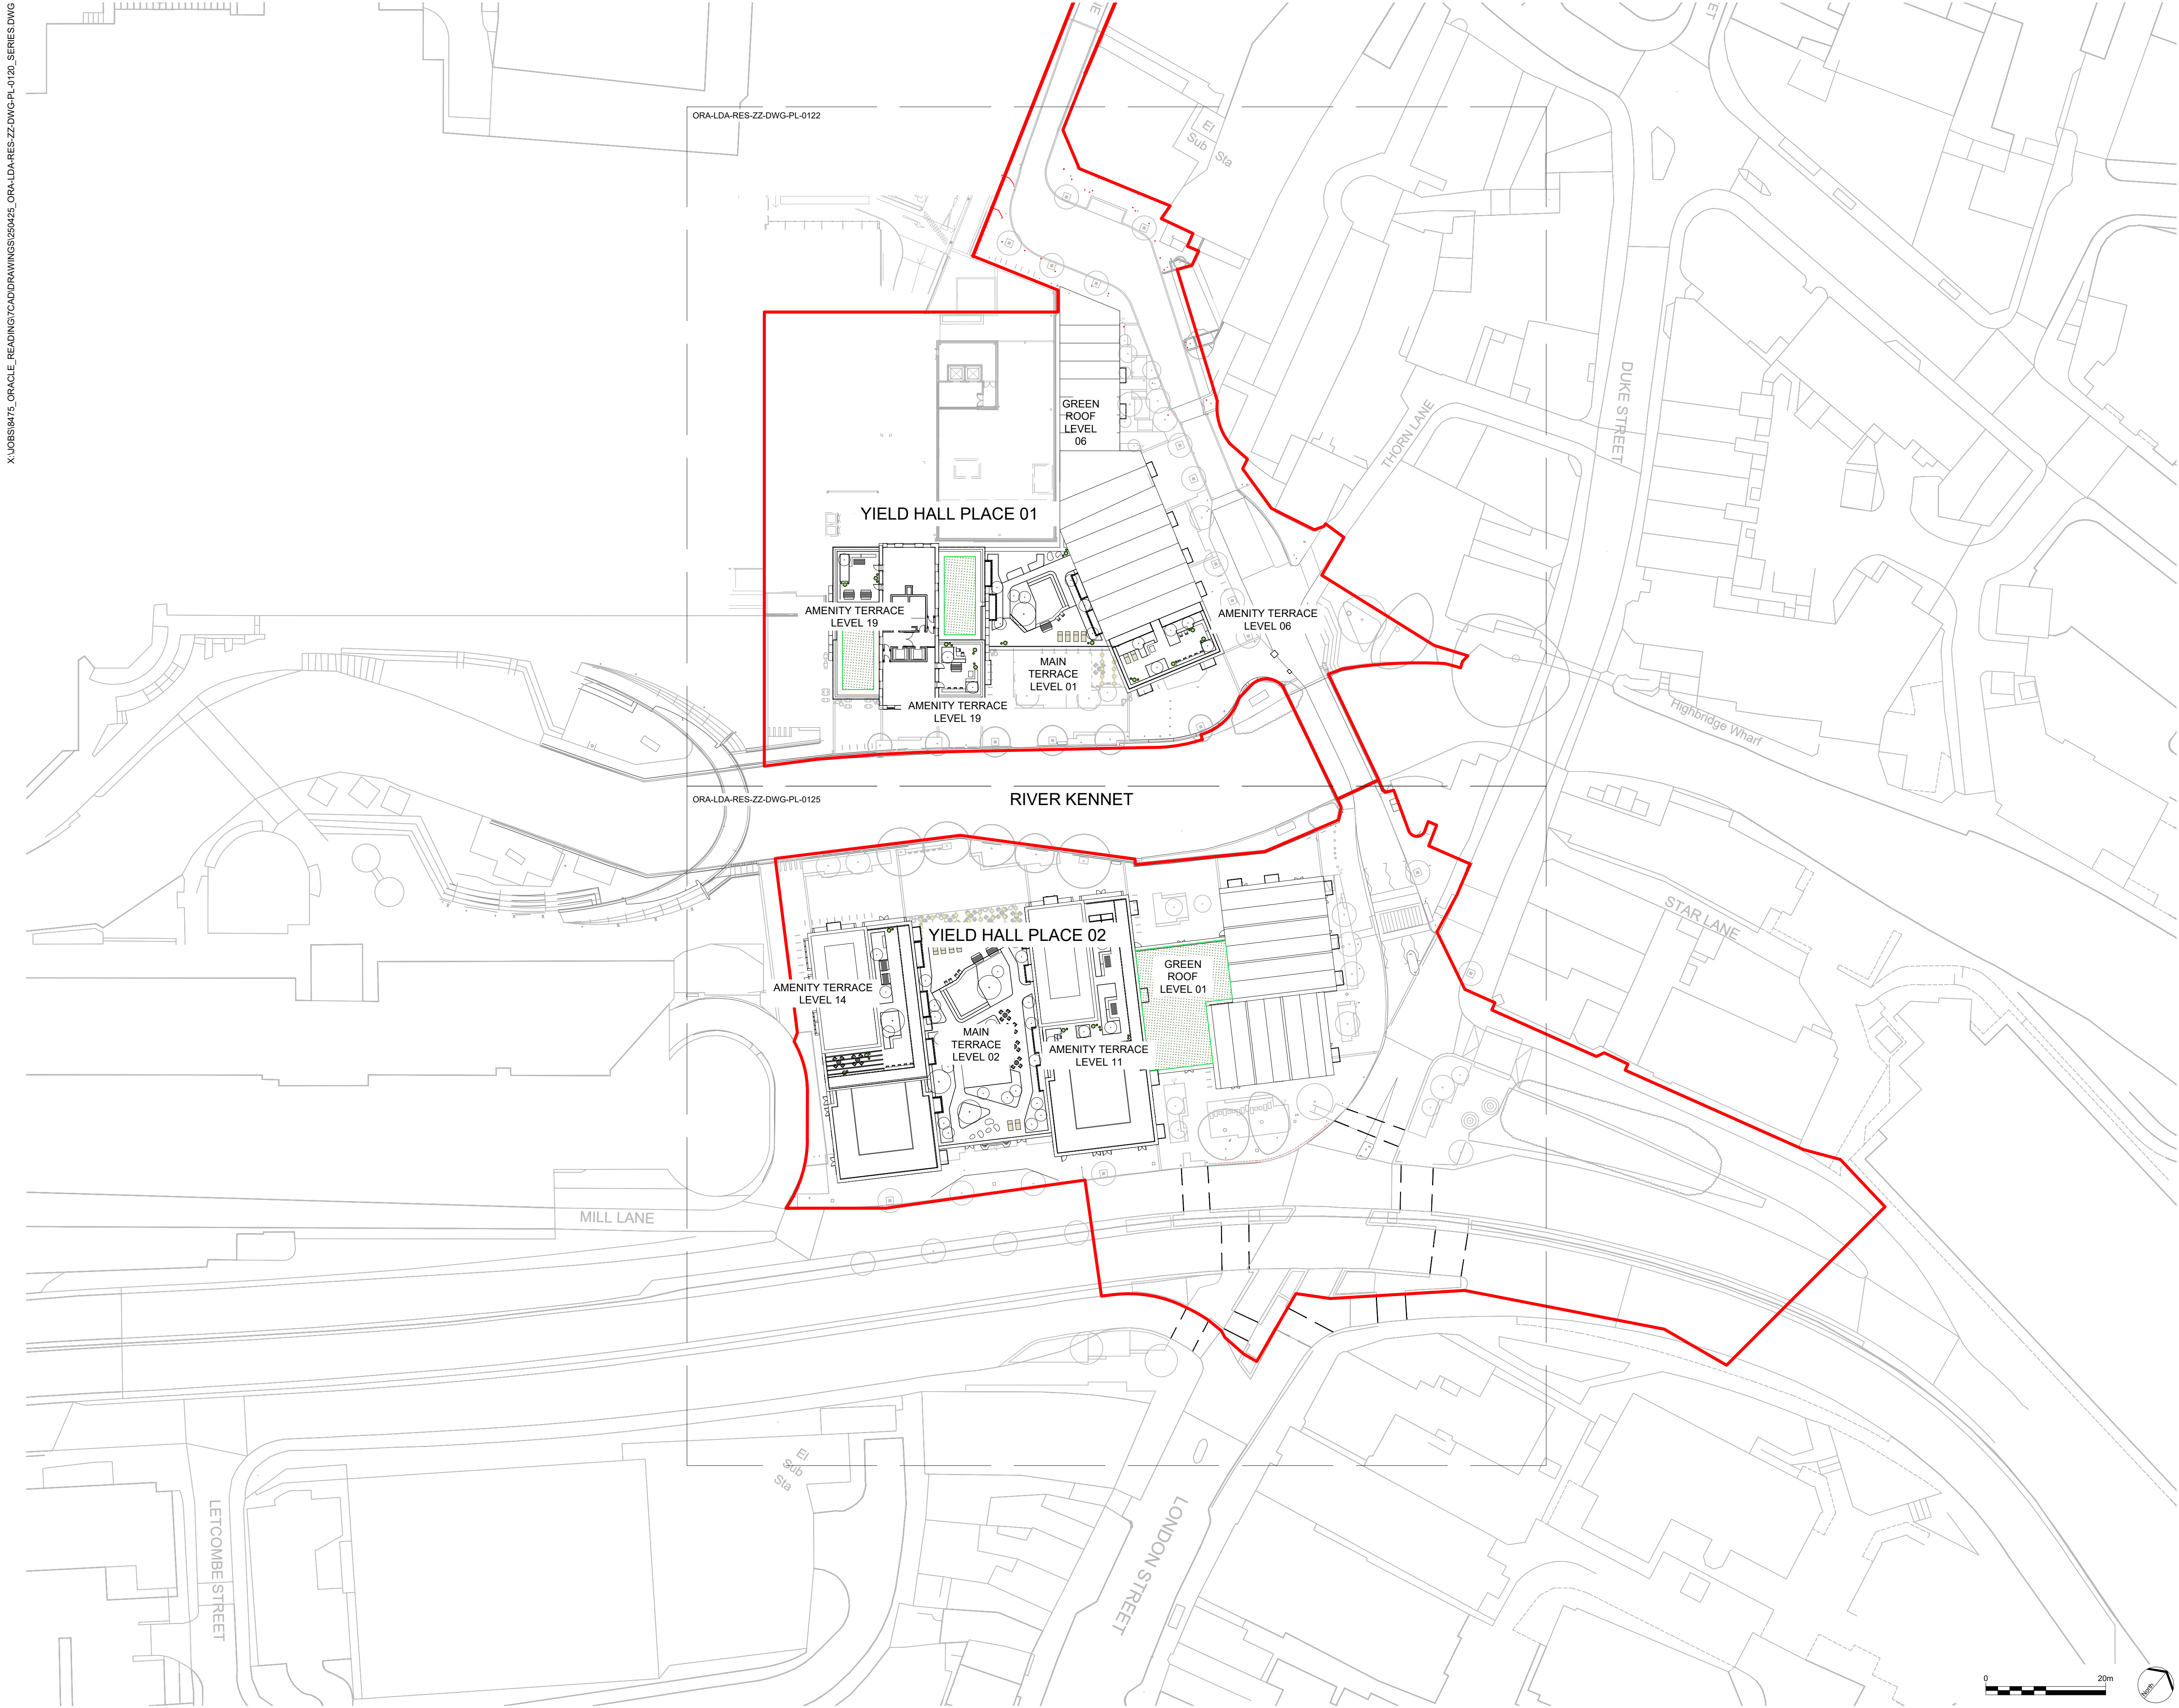

LEGEND

P03	RESPONSE TO ENVIRONMENT OFFICER COMMENTS	NR	26-09-25
P02	ISSUE FOR PLANNING RESUBMISSION	CI	23-02-2024
P01	ISSUE FOR PLANNING	CI	09-12-2022
REV.	DESCRIPTION	APP.	DATE

LD&A DESIGN

PROJECT TITLE
THE ORACLE, READING

DRAWING TITLE
AMENITY ROOF TERRACES - GENERAL
ARRANGEMENT KEY PLAN

ISSUED BY	London	T: 020 7467 1470	
DATE	07-12-22	DRAWN	A
SCALE@A1	1:500	CHECKED	M
STATUS	Planning	APPROVED	C

DWG. NO ORA-LDA-RES-ZZ-DWG-PL-0121

No dimensions are to be scaled from this drawing.
All dimensions are to be checked on site.
Area measurements for indicative purposes only.

© LDA Design Consulting Ltd. Quality Assured to BS EN ISO 9001 : 2015
Sources Ordnance Survey

