


X:\JOBS\8475_ORACLE_READING\CAD\DRAWINGS\ORA-LDA-RES-ZZ-DWG-PL-0300.DWG

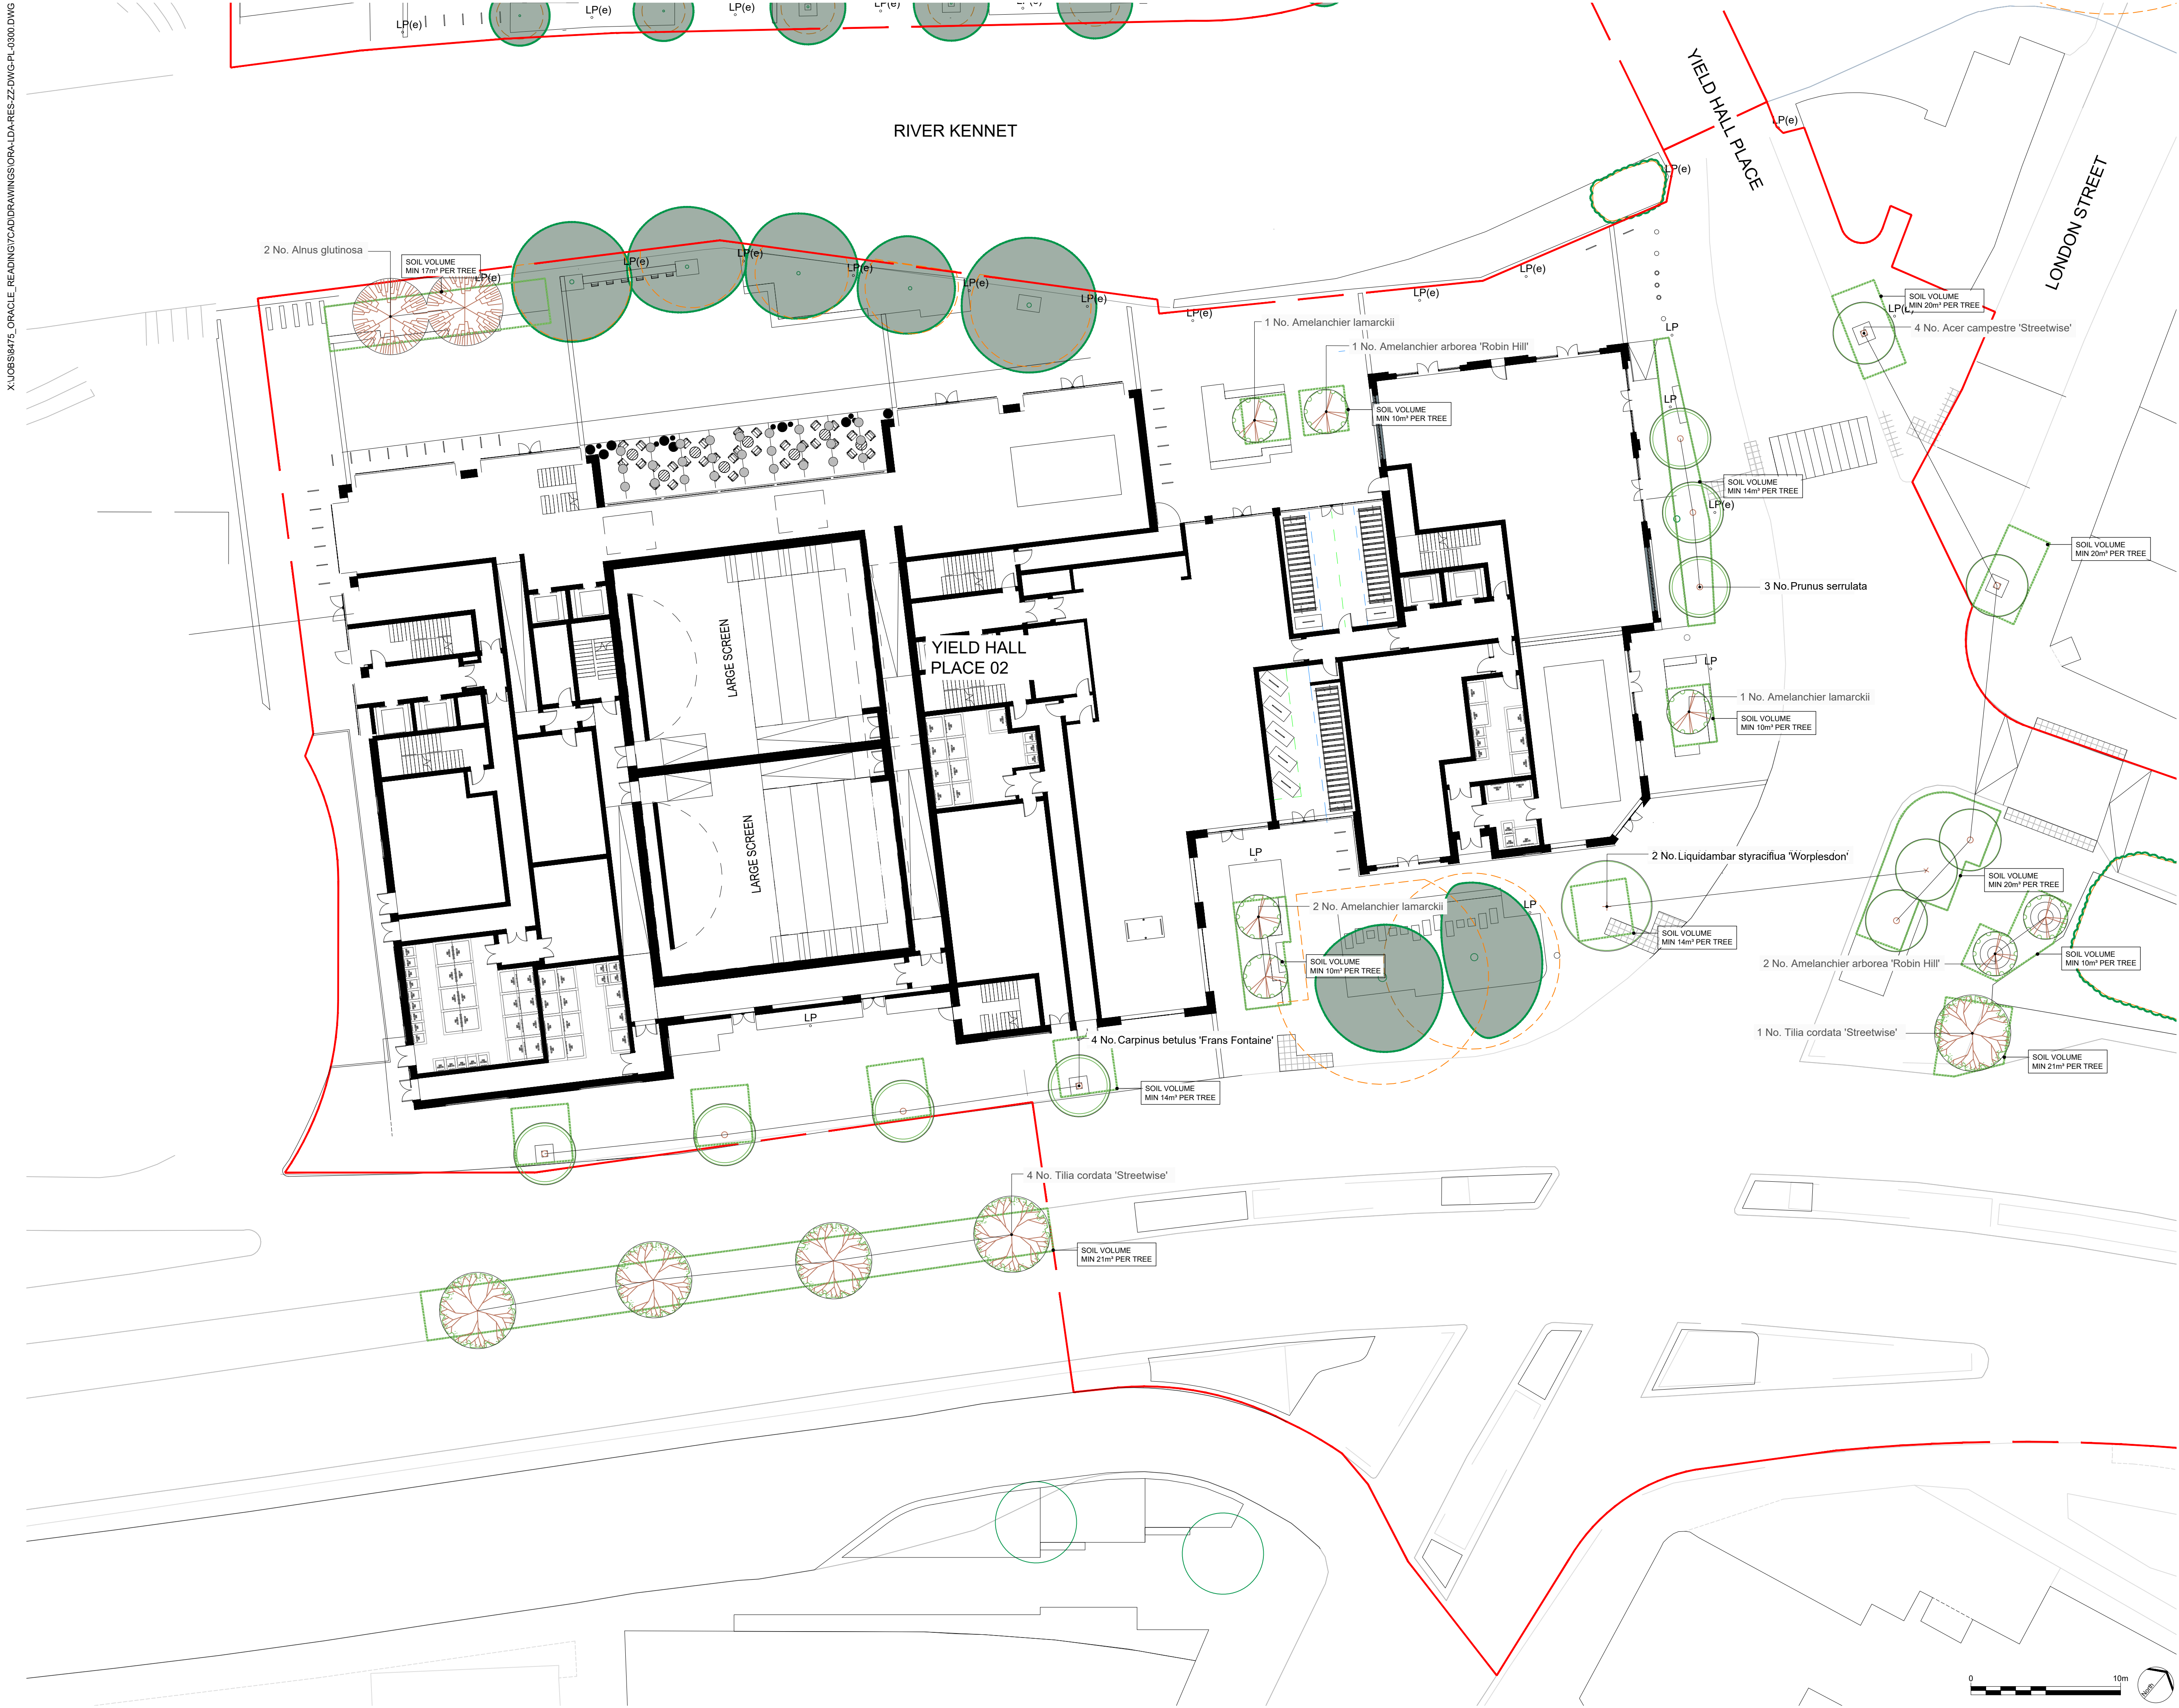

LEGEND

GENERAL ARRANGEMENT KEY

DESIGN BOUNDARY LINE

EXISTING TREE TO BE RETAINED

PROPOSED STREET TREE IN TREE GRILL. BELOW-GROUND TREE CELL SYSTEM REQUIRED TO ALLOW FOR 3542 SOIL VOLUME PER TREE (SUBJECT TO REVIEW)

INDICATIVE TREE PIT EXTENTS

EXISTING TREE TO BE REMOVED/REPLACED

ROOT PROTECTION AREA

NOTE:

TREE PITS TO BE IMPLEMENTED TO ENSURE MINIMUM SOIL VOLUMES ARE MET FOR SPECIFIED TREE. INDICATIVE TREE VOLUME AND TREE PIT EXTENTS AS SHOWN. FINAL ARRANGEMENT SUBJECT TO TWEAKS AROUND EXISTING BELOW GROUND SERVICES, ASSUMING MINIMUM SOIL VOLUME CAN BE ACHIEVED.

TREE PITS SHOULD BE INTERCONNECTED WHERE FEASIBLE.

AT LEAST 1.2m SOIL DEPTH ASSUMED FOR EACH TREE PIT. SOIL CELLS TO BE USED WHERE TREE PIT IS INDICATED BELOW HARD STANDING. ASSUME 97% SOIL CAPACITY WHERE CELLS ARE USED.

ROOT BARRIERS TO BE USED AS REQUIRED TO NAVIGATE UTILITIES.

P02	RESPONSE TO ENVIRONMENT OFFICER COMMENTS	NR	26-09-25
P01	ISSUE FOR PLANNING	CI	19-08-2025
REV.	DESCRIPTION	APP.	DATE

LDĀDESIGN

PROJECT TITLE
THE ORACLE, READING

DRAWING TITLE
TREE PLAN SHEET 01

ISSUED BY	London	T: 020 7467 1470
DATE	30-05-25	DRAWN NR
SCALE	1:200	CHECKED NR
STATUS	Planning	APPROVED CI

DWG. NO ORA-LDA-RES-ZZ-DWG-PL-0301

No dimensions are to be scaled from this drawing.
All dimensions are to be checked on site.
Area measurements for indicative purposes only.
© LDA Design Consulting Ltd. Quality Assured to BS EN ISO 9001 : 2015
Sources: Ordnance Survey

