


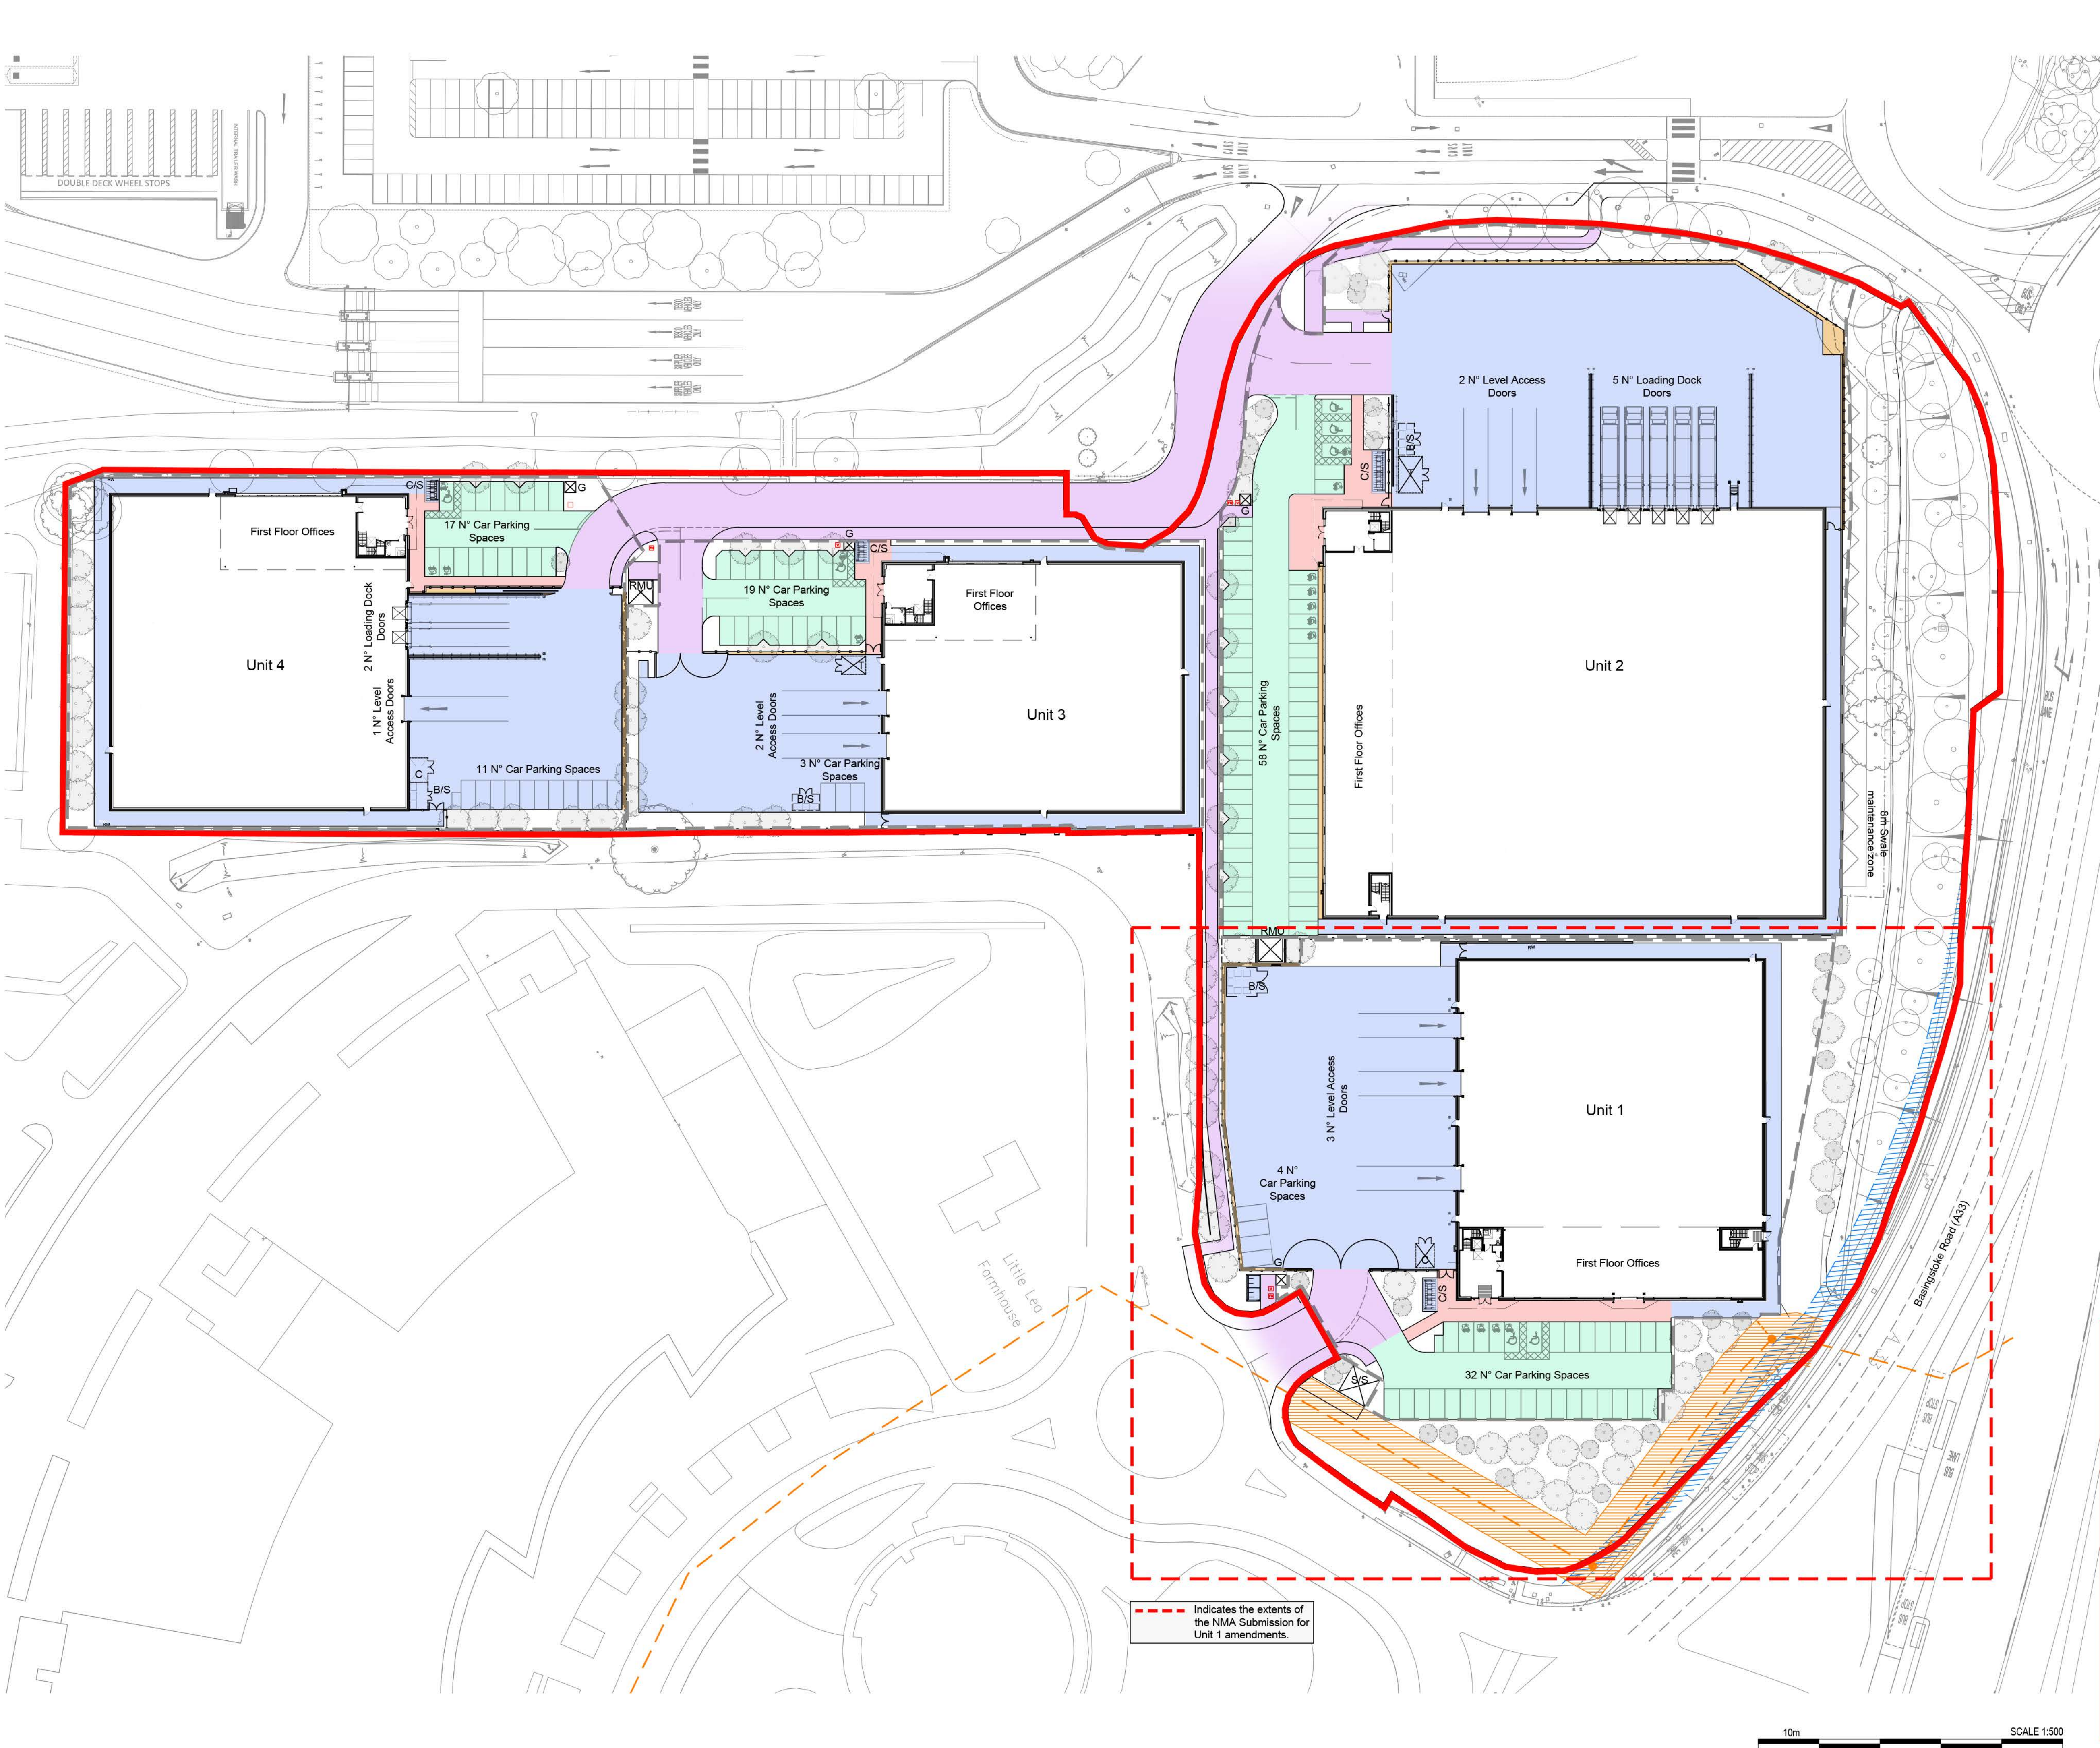

- Key
- Site application Boundary
 - Plot Boundary
 - Foul Sewer Easement (4m easement)
 - Highway Safety Easement
 - Building Frontage & Main Entrances**
High quality concrete block paving.
Marshall's modal textured or similar equal and approved.
Colours: 30% Light Cream Granite
30% Light Granite
30% Oatmeal Granite
Colours to be distributed evenly and randomly.
Size: 300 x 100mm x 60mm laid in a half lapped staggered bond. Refer to paving detail 1219-403.
 - Car Park Aisles & Parking Bays**
High quality permeable concrete block paving.
Marshall's Modal Priora Permeable, or similar equal and approved.
Colour: Anthracite Granite
Refer to typical paving detail 1219-403.
 - Services Yards & Perimeter Building Paths**
Brushed concrete to engineers detail and specification.
 - Infrastructure Roads**
Asphalt to access roads refer to engineers details.
 - Gravel Edges**
Loose gravel chippings supplied by CED Natural stone or similar equal and approved. 6mm diameter liad to 50mm depth.
Colour: Silver Grey Granite

rev	amendments	by	ckd	date
-----	------------	----	-----	------

Reading International Logistics Park

Proposed Site Layout - External Finishes

LOD 3	LOI 3
-------	-------



UMC ARCHITECTS

RIBA PoW Stage:	4 - Technical Design
Document Suitability:	S2
Drawn / Checked:	LF / LF
Date:	07.04.2025
Scale:	1:500 A1
UMC Project Number:	23545
Document Reference:	Drawing no: Revision:
23545 - UMC - SI01 - SI - DR - A	0202 P06

PLANNING

THIS DRAWING IS TO BE USED FOR THE STATED PURPOSE ONLY AND SHOULD NOT BE USED FOR ANY OTHER

Indicates the extents of the NMA Submission for Unit 1 amendments.