

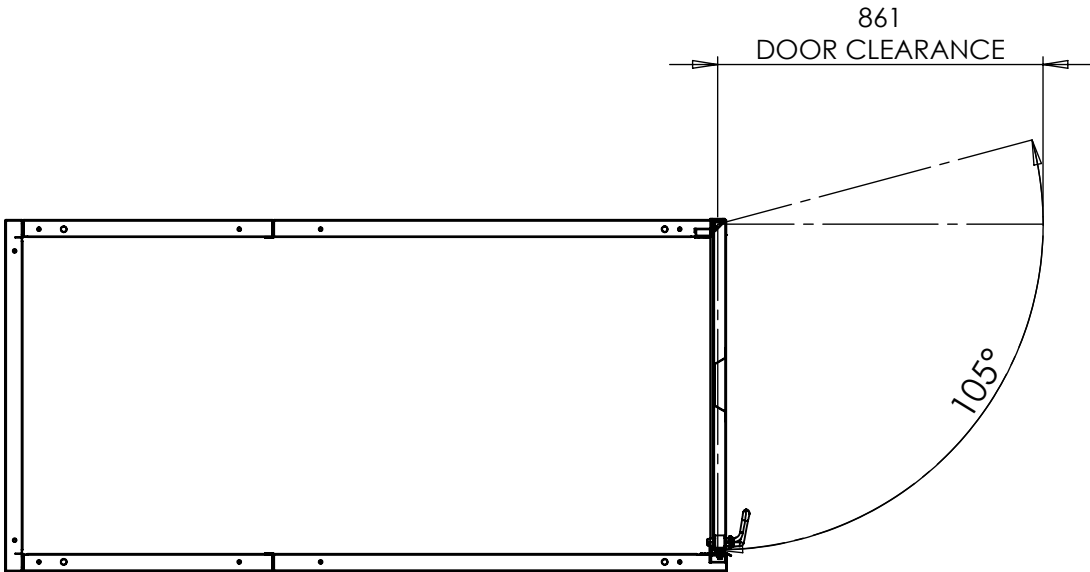
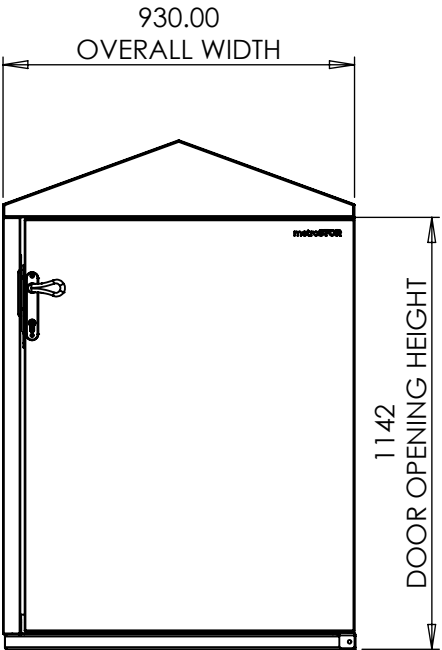


UNIT DIMENSIONS

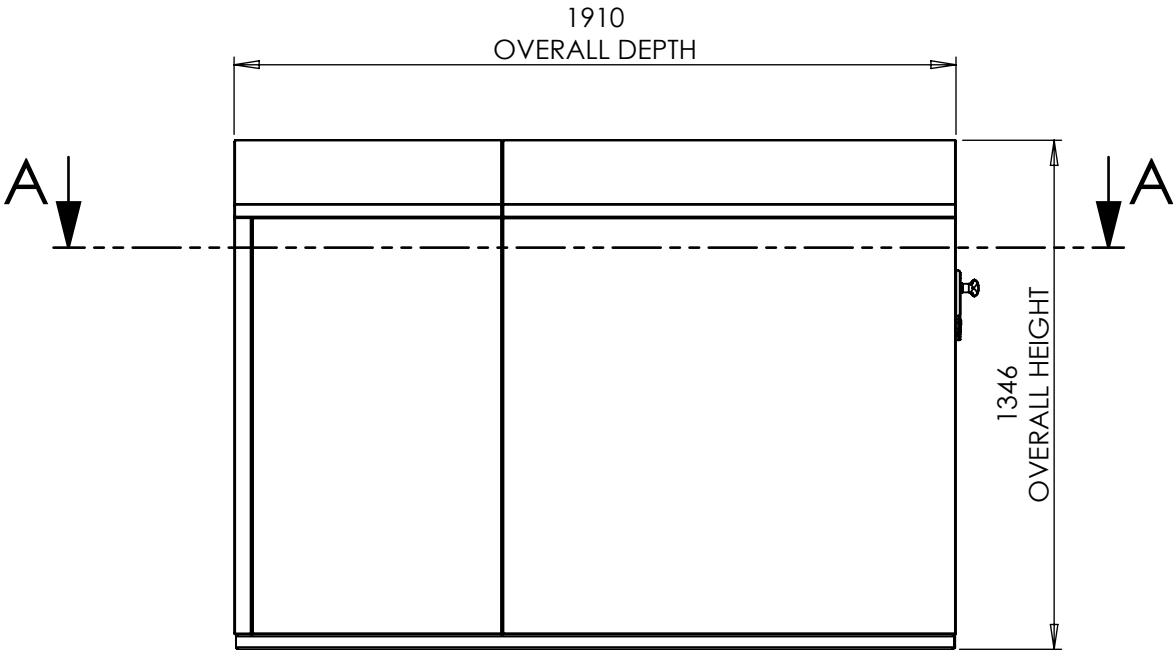

SECTION A-A


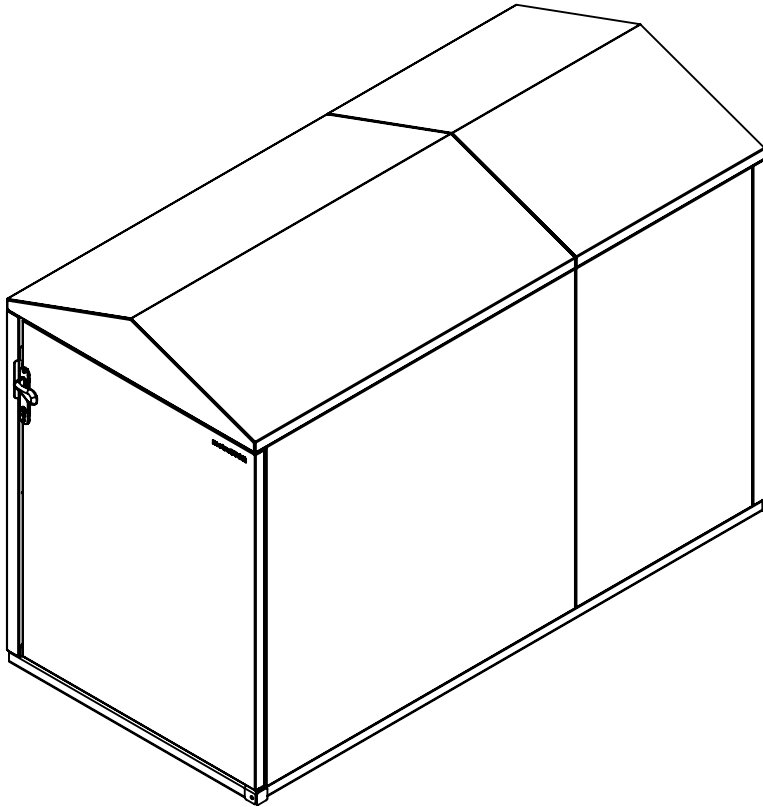


Drawing Notes:

- Cladding finish and access control type for illustration only.

Ensure the drawing is the correct issue & release before using.		metroSTOR[®] outdoor storage systems This is property of Streetspace Ltd and shall not be disclosed, duplicated or used without formal consent. 01227 200404 www.streetspacegroup.co.uk		Rev.	Details	Drawn by	Drawn Date	Check by	Approved by	Part No.	MPCL_0002		ISO A3 Landscape	
								Description	PCL-18_RHH_STL_EU		ALL DIMENSIONS IN mm DO NOT SCALE			
								Drawn By	ID	Status	Revision	Issue		
								Date	26/04/2022					
								Approved By	Date				FOR INFORMATION	

PAD LAYOUT

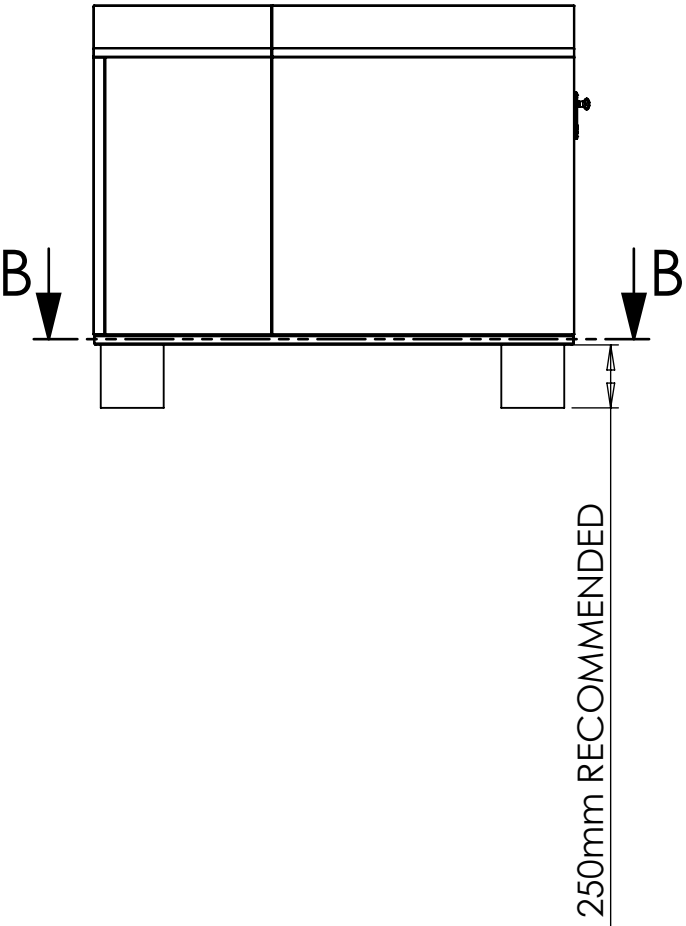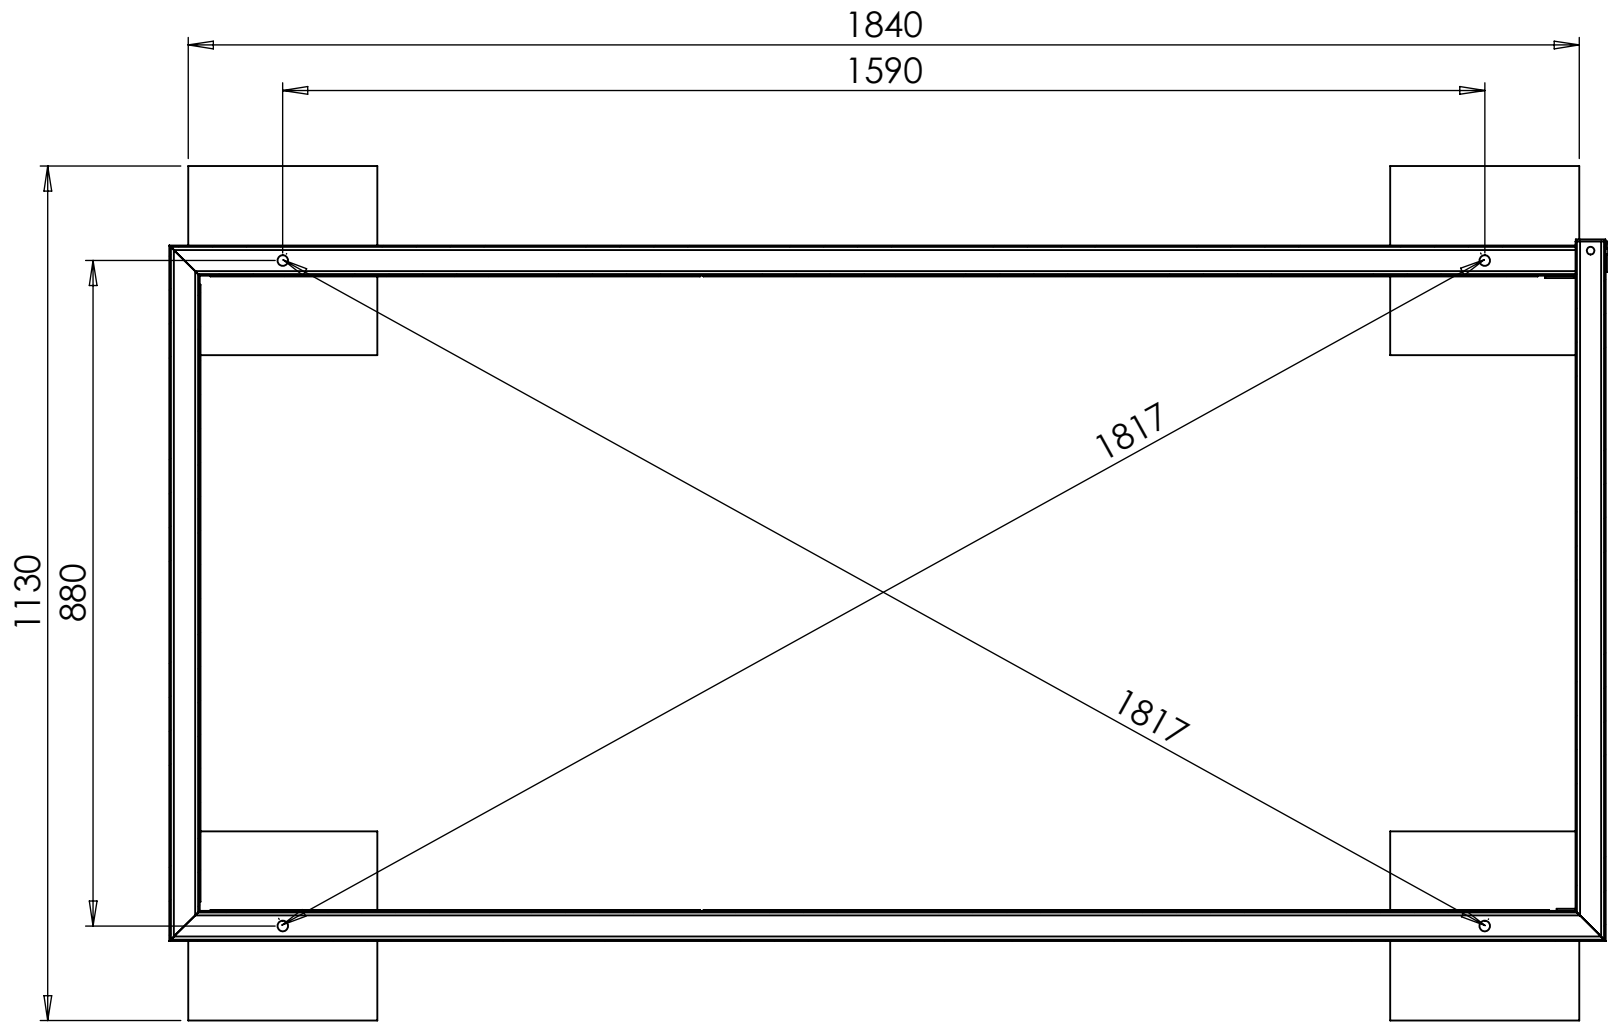



SECTION B-B

Drawing notes:

- C30/37 concrete pads to be installed a minimum 250x250x250mm (depth dependant on specific ground conditions and engineers' specification).


Ensure the drawing is the correct issue & release before using.		metroSTOR[®] outdoor storage systems This is property of Streetspace Ltd and shall not be disclosed, duplicated or used without formal consent. 01227 200404 www.streetspacegroup.co.uk		Rev.	Details	Drawn by	Drawn Date	Check by	Approved by	Part No. MPCL_0002		ISO A3 Landscape	
								Description PCL-18_RHH_STL_EU		ALL DIMENSIONS IN mm DO NOT SCALE			
								Drawn By ID	Status	Revision	Issue		
								Date 26/04/2022					
								Approved By					
								Date	FOR INFORMATION		00	1	

PAD LAYOUT

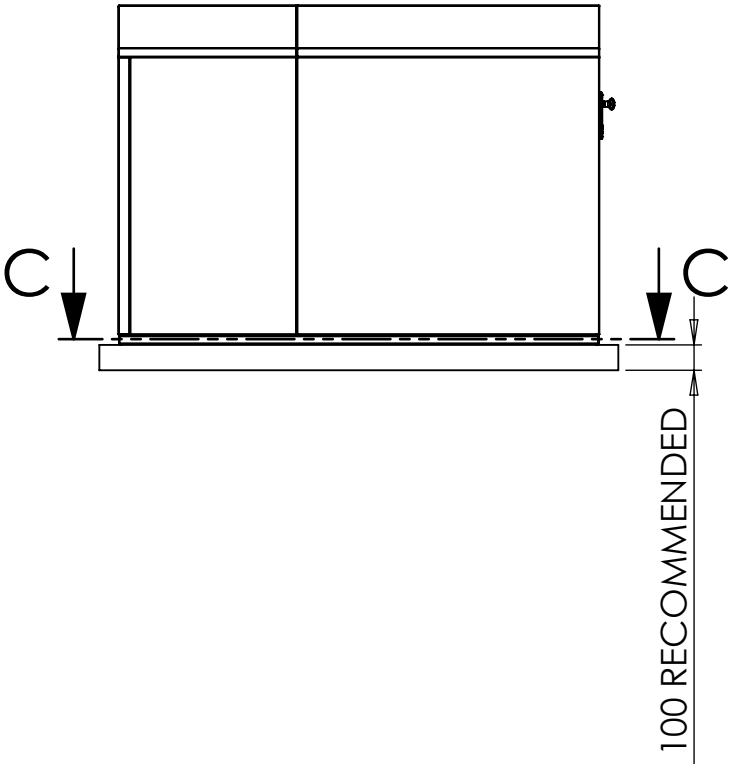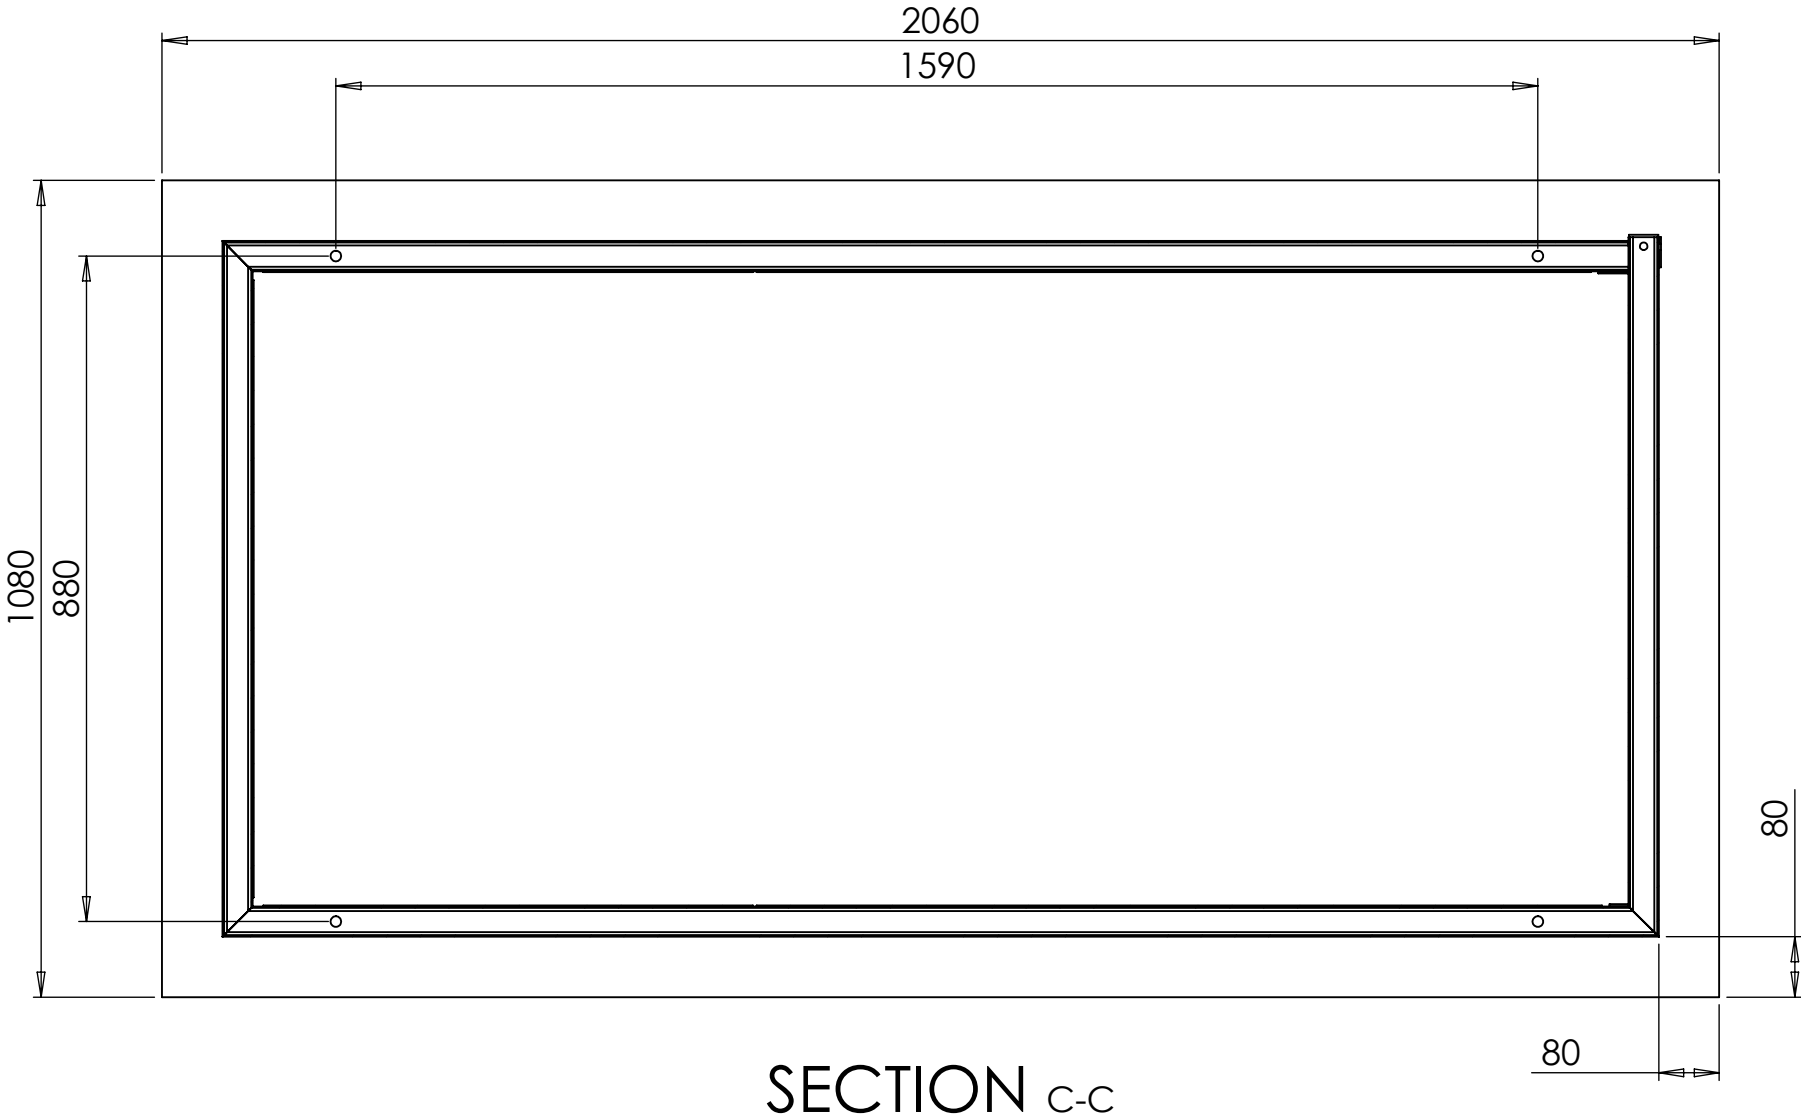

Drawing notes:

- Reinforced C30/37 concrete slab to be installed a minimum 200mm larger than the unit dimensions across the width and depth.
- Base is to be made up of a minimum 100mm subbase type 1 or similar.
- C30/37 concrete to be a minimum of 100mm with reinforced mesh (A142/A193) set 65mm from the top of the finished surface level.
- Plain Concrete Finish. Laid with appropriate drainage to ensure water from surrounding hard surface is managed effectively.

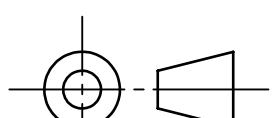Ensure the drawing is the correct issue & release before using.		metroSTOR[®] outdoor storage systems This is property of Streetspace Ltd and shall not be disclosed, duplicated or used without formal consent. 01227 200404 www.streetspacegroup.co.uk		Rev.	Details	Drawn by	Drawn Date	Check by	Approved by	Part No. MPCL_0002		ISO A3 Landscape	
								Description PCL-18_RHH_STL_EU		ALL DIMENSIONS IN mm DO NOT SCALE			
								Drawn By ID Date 26/04/2022		Status FOR INFORMATION	Revision 00	Issue 1	
								Approved By Date					