
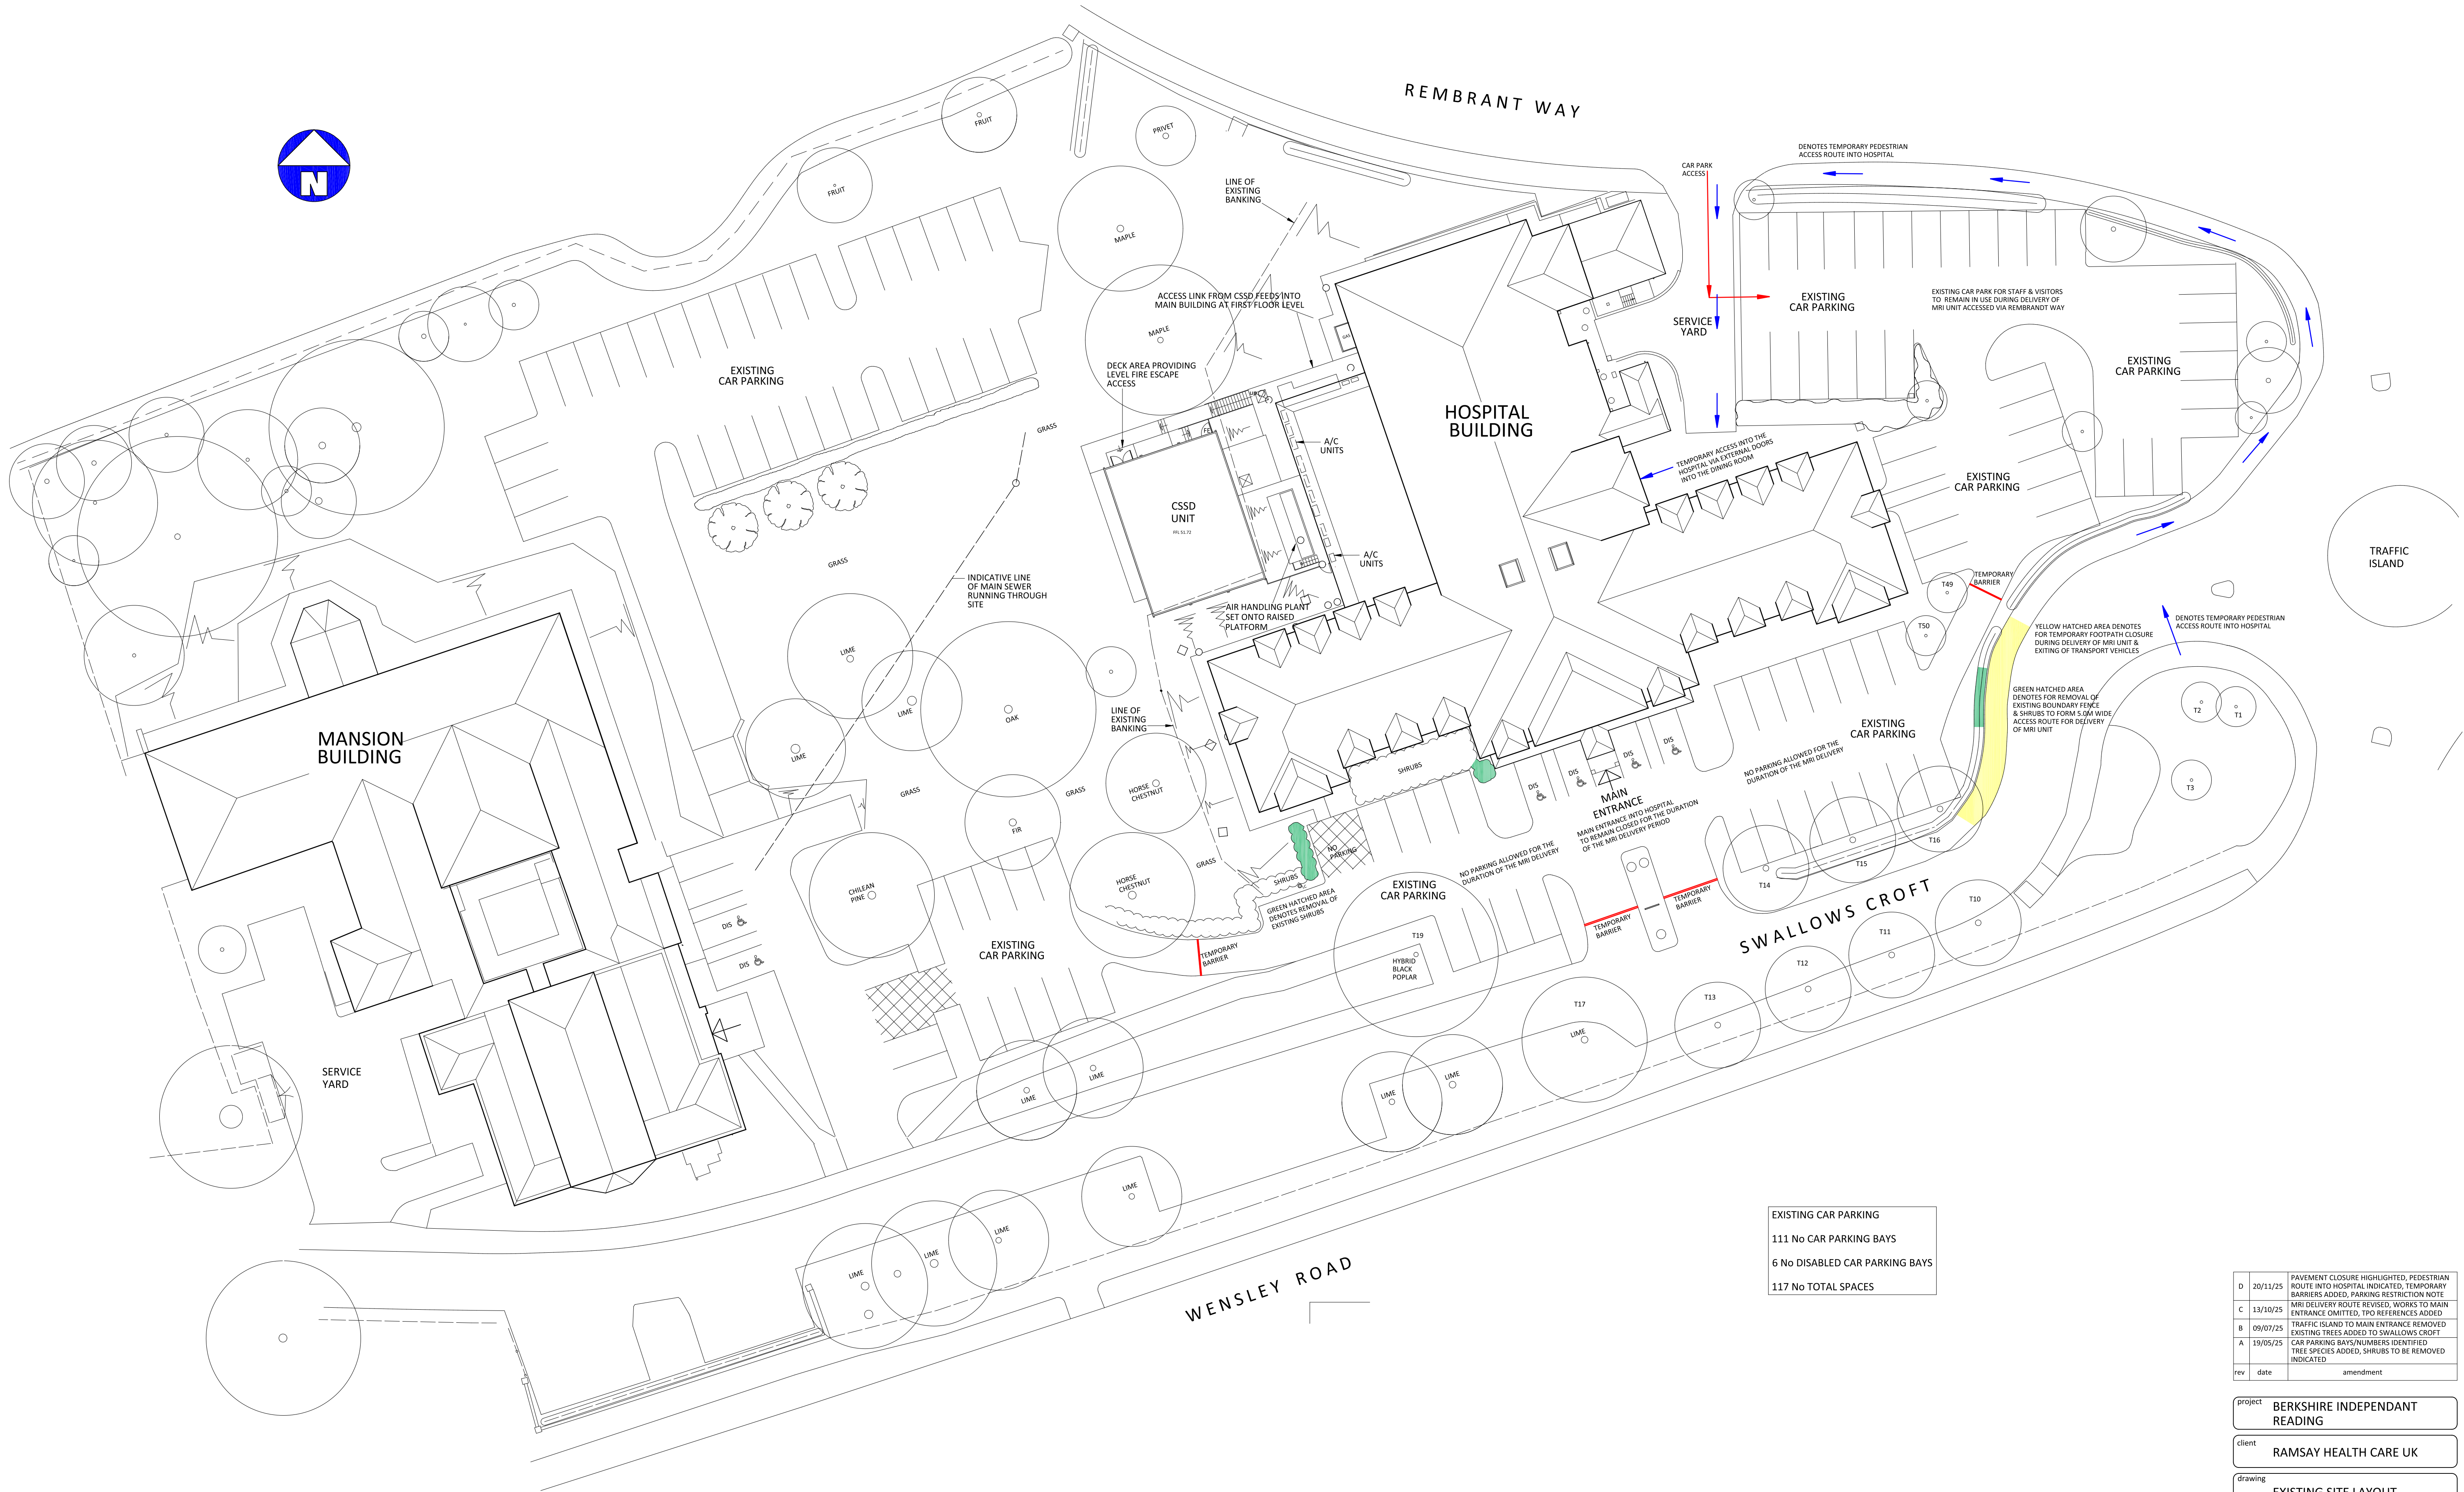


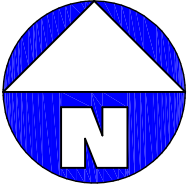

EXISTING CAR PARKING
111 No CAR PARKING BAYS
6 No DISABLED CAR PARKING BAYS
117 No TOTAL SPACES

PLANNING
0 2 4 6 8 10
scale in metres

D	20/11/25	PAVEMENT CLOSURE HIGHLIGHTED, PEDESTRIAN ROUTE INTO HOSPITAL INDICATED, TEMPORARY BARRIERS ADDED, PARKING RESTRICTION NOTE
C	13/10/25	MRI DELIVERY ROUTE REVISED, WORKS TO MAIN ENTRANCE OMITTED, TPO REFERENCES ADDED
B	09/07/25	TRAFFIC ISLAND TO MAIN ENTRANCE REMOVED EXISTING TREES ADDED TO SWALLOWS CROFT
A	19/05/25	CAR PARKING BAYS/NUMBERS IDENTIFIED TREE SPECIES ADDED, SHRUBS TO BE REMOVED INDICATED
rev	date	amendment

project BERKSHIRE INDEPENDANT READING

client RAMSAY HEALTH CARE UK

drawing EXISTING SITE LAYOUT

hall
needham
limited

Chartered architectural technologists
WEST BUTTERWICK OFFICE:
Tel: 01274 488674
E-mail: adam@hallneedham.co.uk
Office also at Thame Tel 01844 216343
ALL INFORMATION IS TO BE KEPT STRICTLY TO THE NEEDHAM GROUP

date SEPT 24

scale 1:250 at A1
1:500 at A3

drwg.no. rev.
D
6738-01