


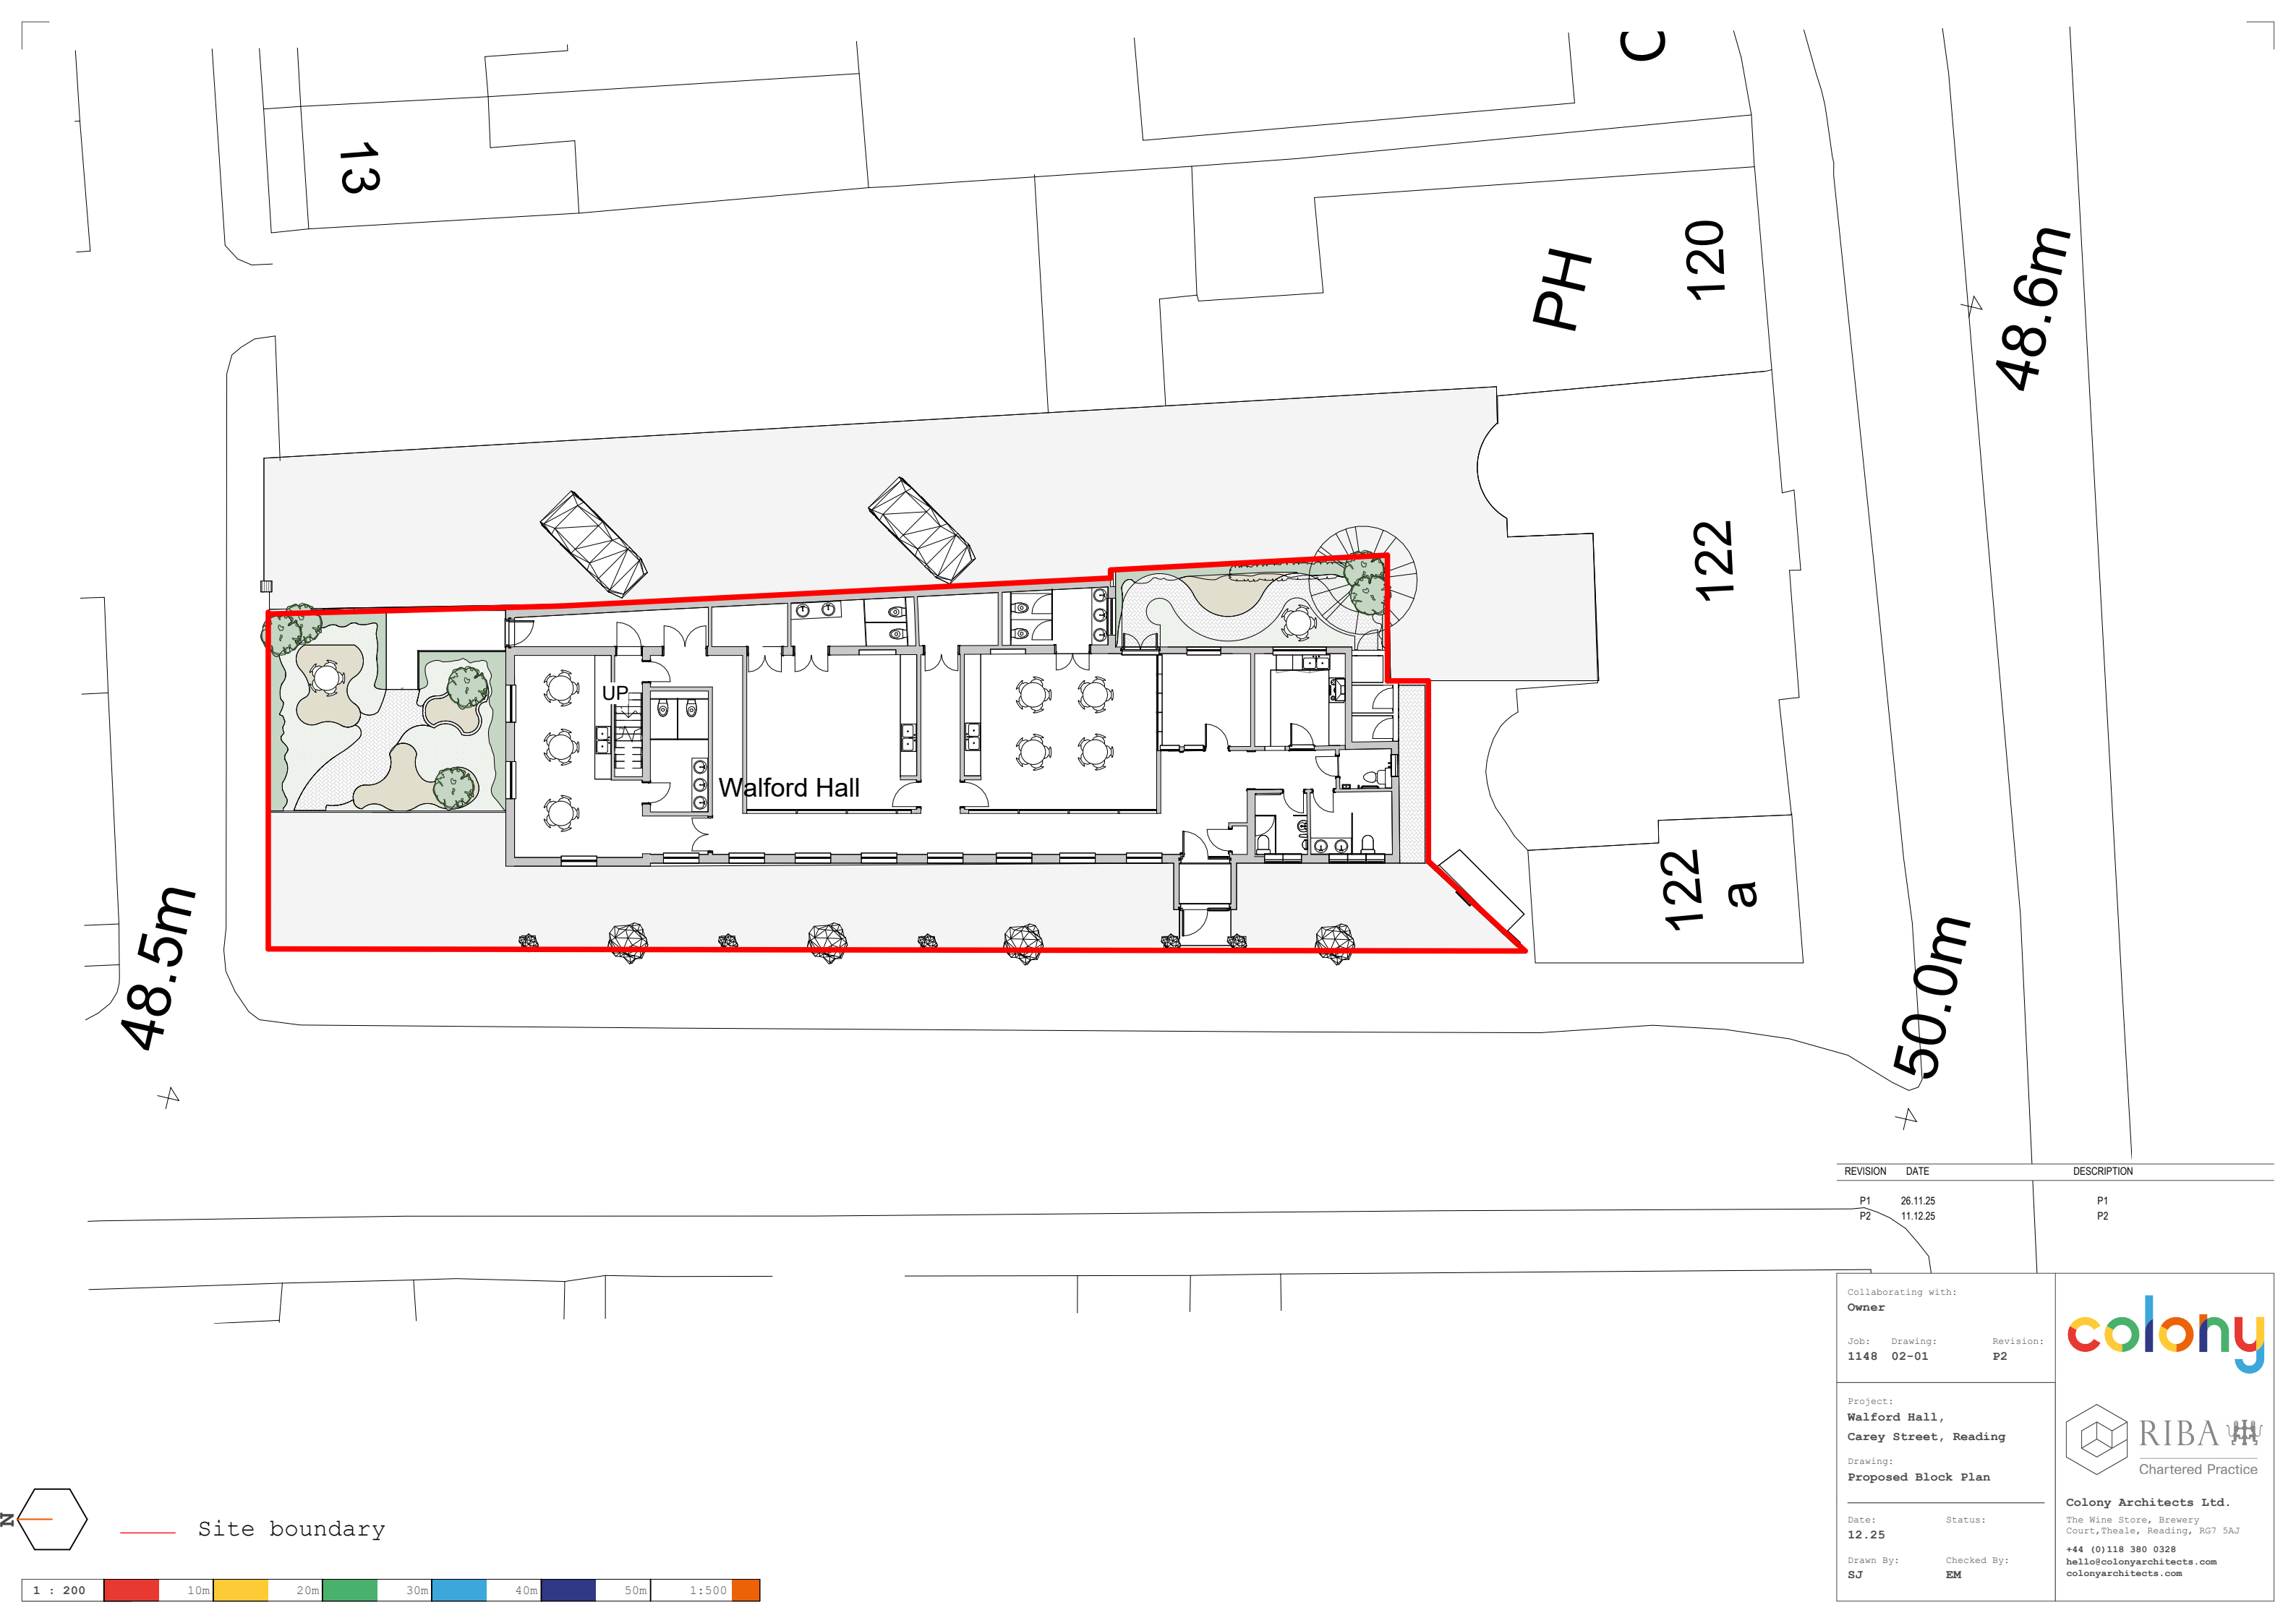

REVISION	DATE	DESCRIPTION
P1	26.11.25	P1
P2	11.12.25	P2

Collaborating with:
Owner

Job: 1148 Drawing: 02-01 Revision: P2

Project:
**Walford Hall,
Carey Street, Reading**

Drawing:
Proposed Block Plan

Date:
12.25

Drawn By:
SJ

Status:
EM

Checked By:

colony

RIBA 
Chartered Practice

Colony Architects Ltd.
The Wine Store, Brewery
Court, Theale, Reading, RG7 5AJ
+44 (0)118 380 0328
hello@colonyarchitects.com
colonyarchitects.com

