

## Special function roof windows

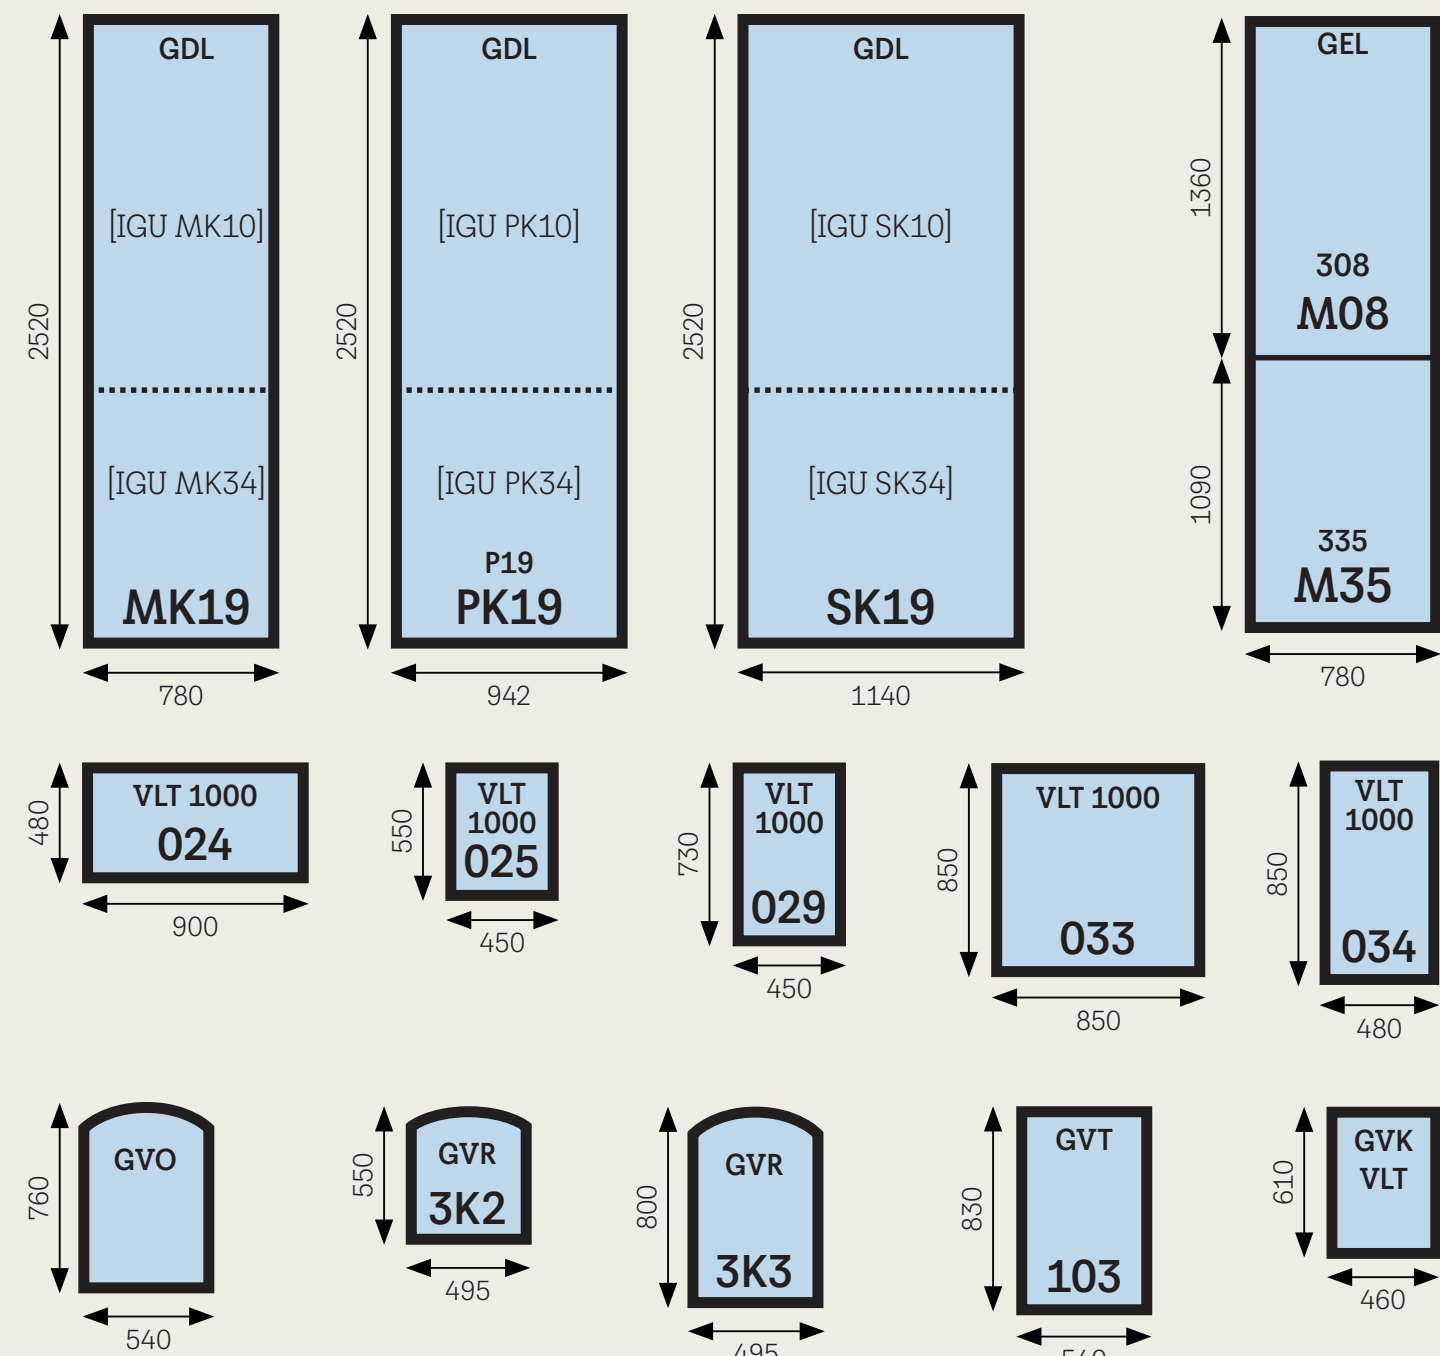
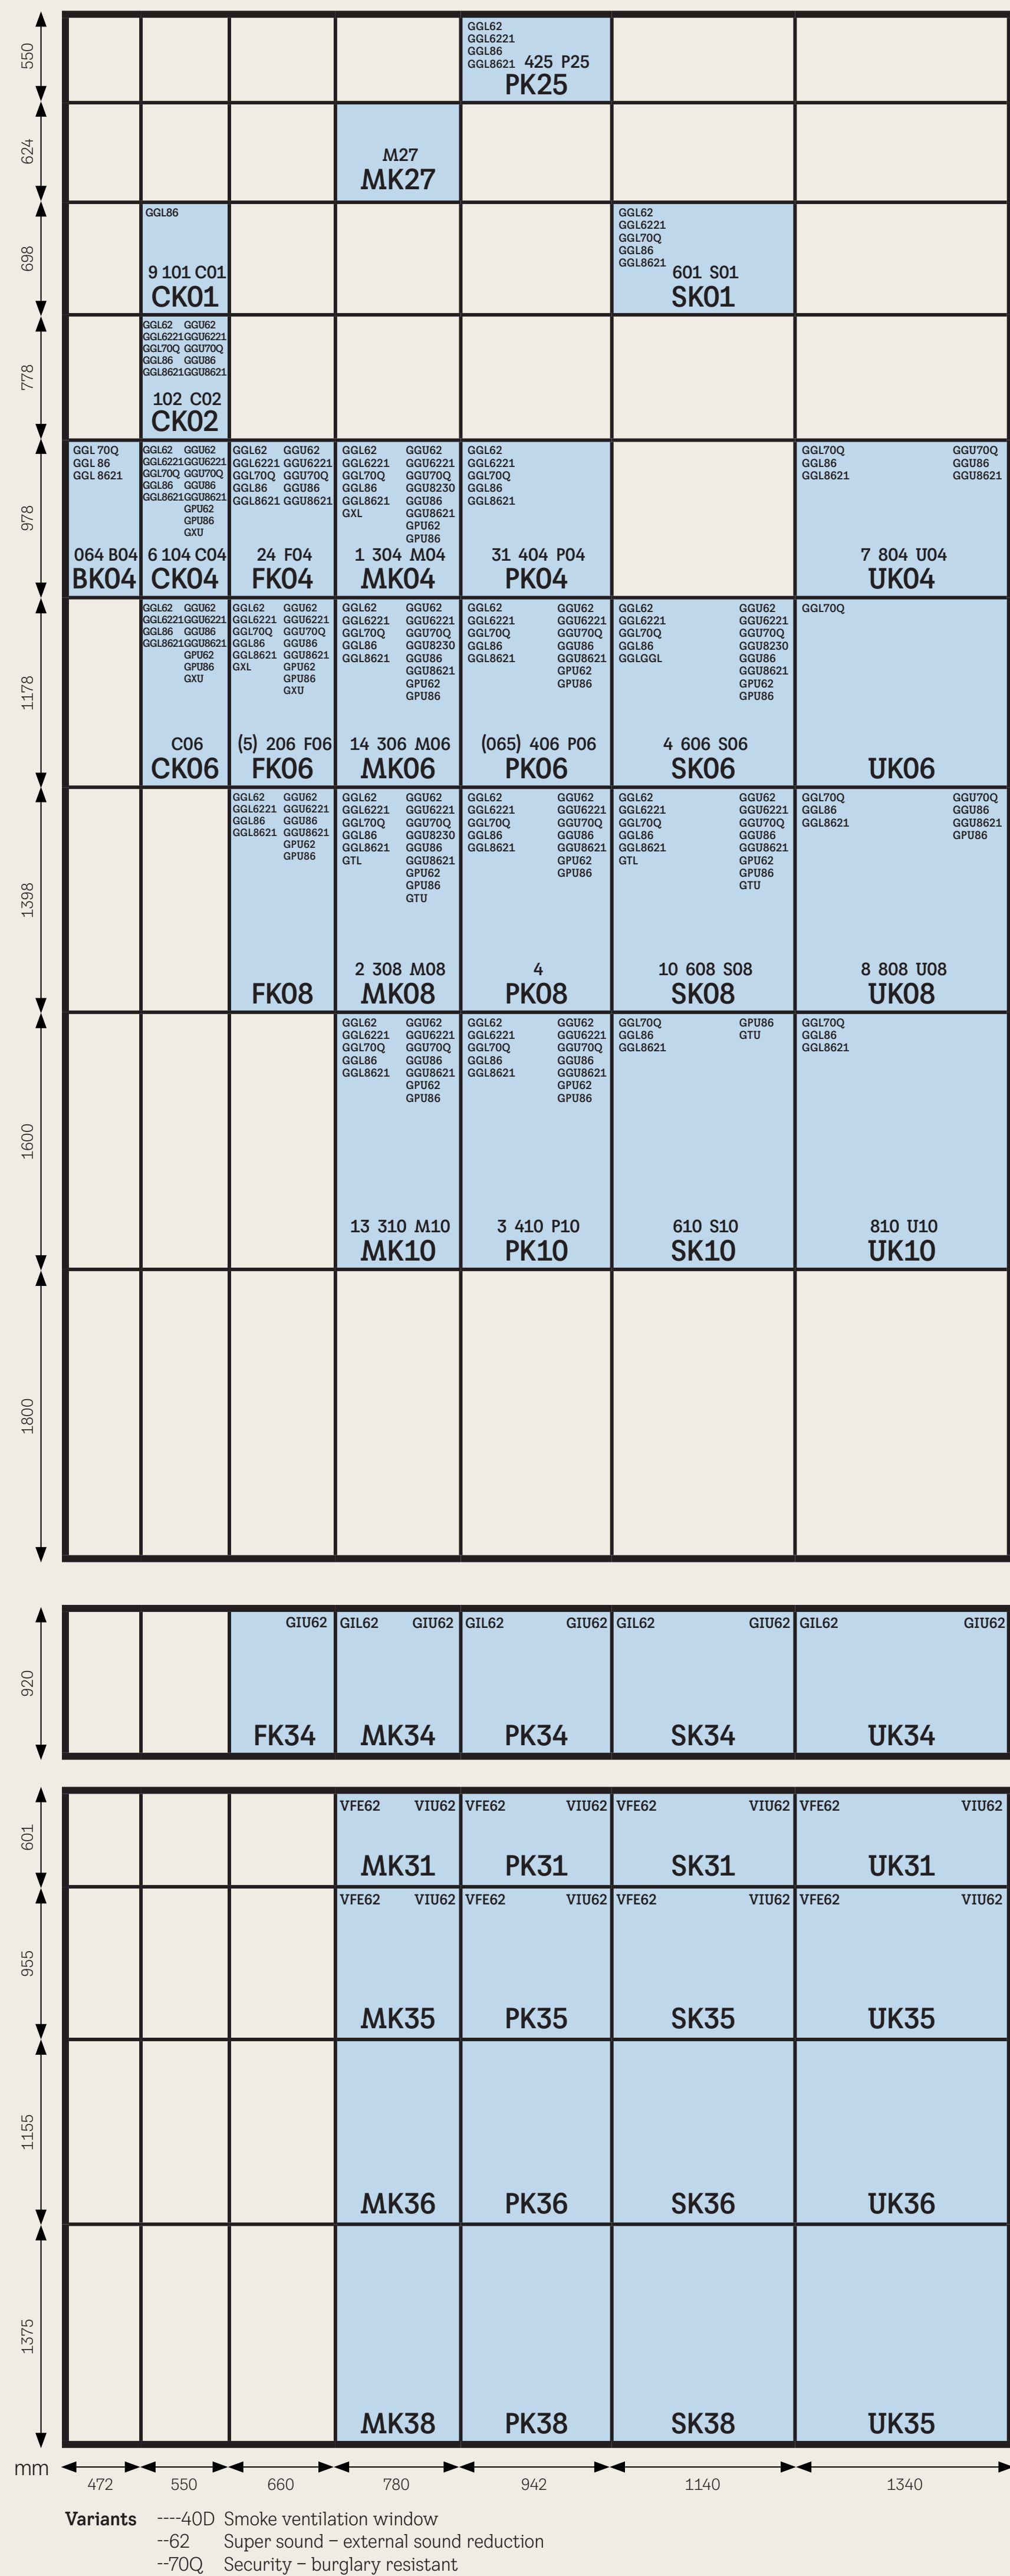




[illegible]

\* For CFJ, CVJ 200100: Base unit height 150 mm only  
Base unit height 150 mm: CFP, CVP, CXP, CSP, **CFU, CVU**, CFJ, CVJ  
Base unit height 300 mm: CFJ, CVJ, CSJ  
Base unit height 500 mm: CFJ, CVJ