

PROPOSED ALTERATIONS TO:

18 Richmond Road
Caversham
Reading RG4 7PP


For: Mr J. Deasy

This set of 4 drawings has been produced to seek Planning approval only and does not represent a detailed specification.

Any work carried out prior to the receipt of Planning approval is undertaken at the homeowner's risk and may be subject to alteration or removal, as requested by the Local Authority.

Contractor to determine location of all services prior to starting work on site and the homeowner shall ensure the contractor is fully aware of any other risks associated with the site.

Contractor to provide all necessary temporary support and Personal Protective Equipment to ensure the safety of all personnel working at the site and to others at risk of being impacted by site activities. In particular when excavating foundations (whether services are present or not), when lifting heavy loads (e.g new steel beams and pallets of materials) or when working at height.

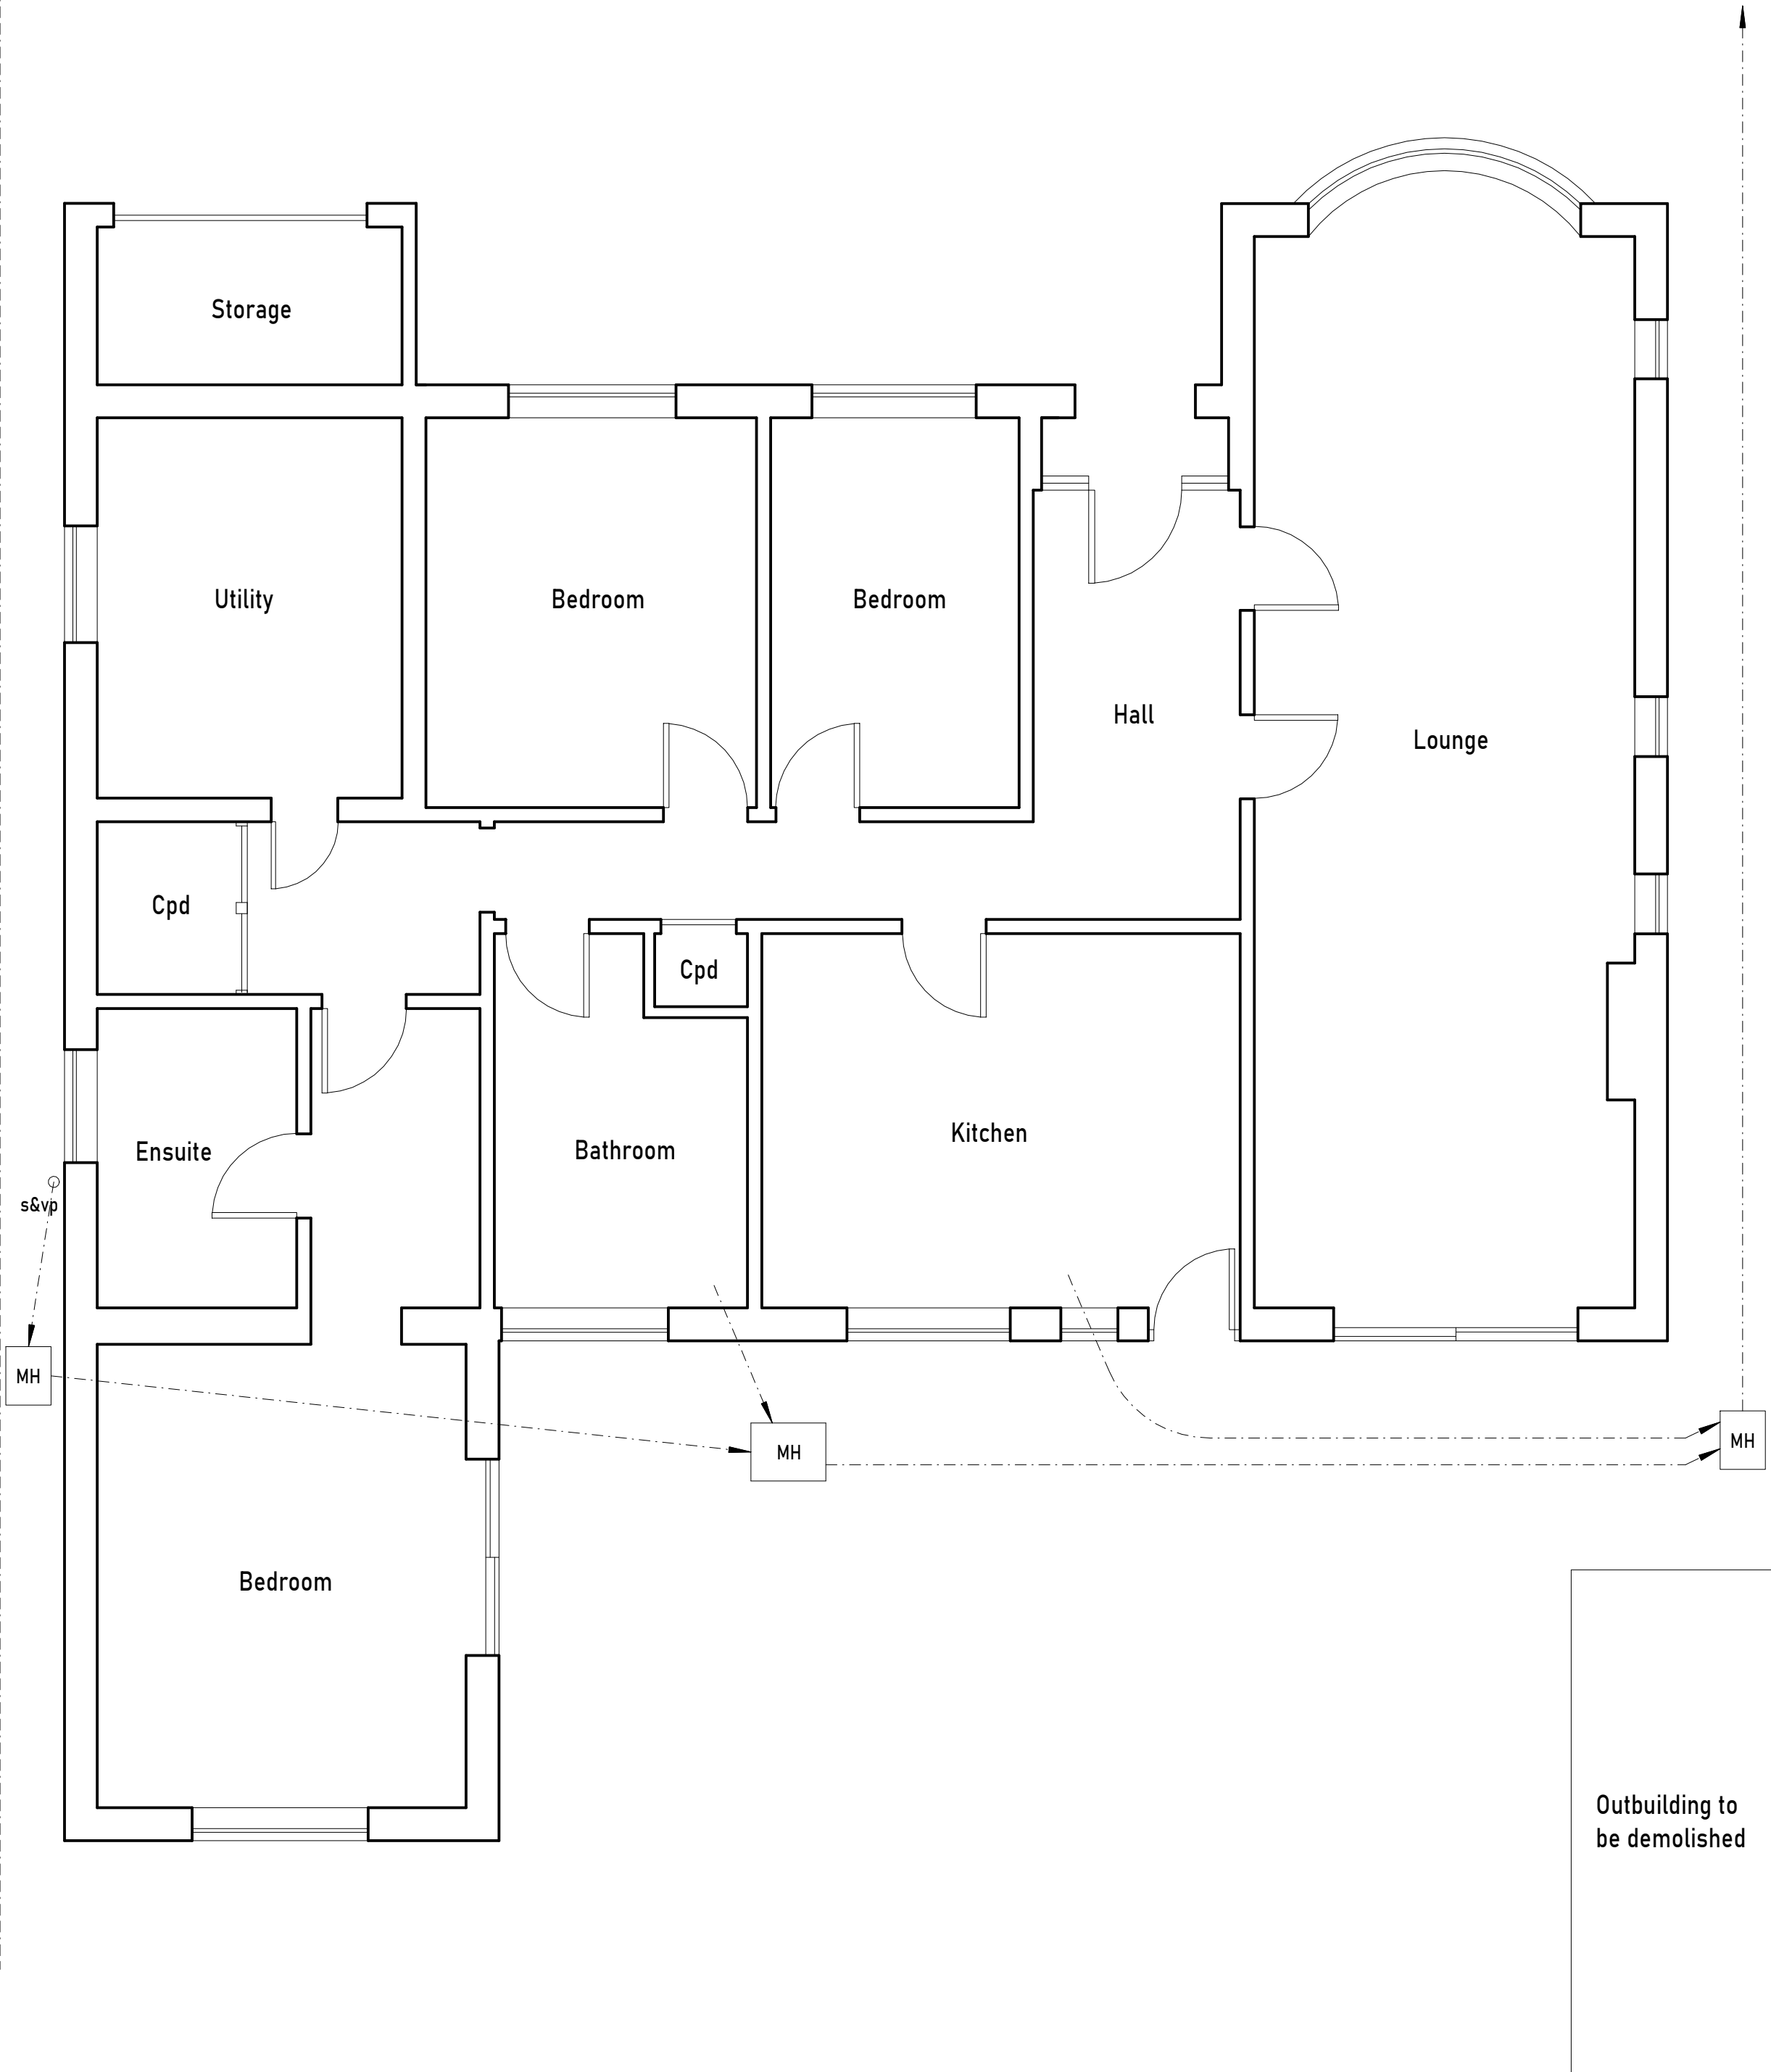

S S BIDDLE Ltd Stephen Biddle BSc CEng FICE Email: stephen@sbiddle.co.uk Mob: 07864 122 313 Web: www.sbiddle.co.uk		
Title:	EXISTING GROUND FLOOR PLAN	Scale: (A2) 1:50
Drwg No:	DEASY-0325-01	Rev: A