


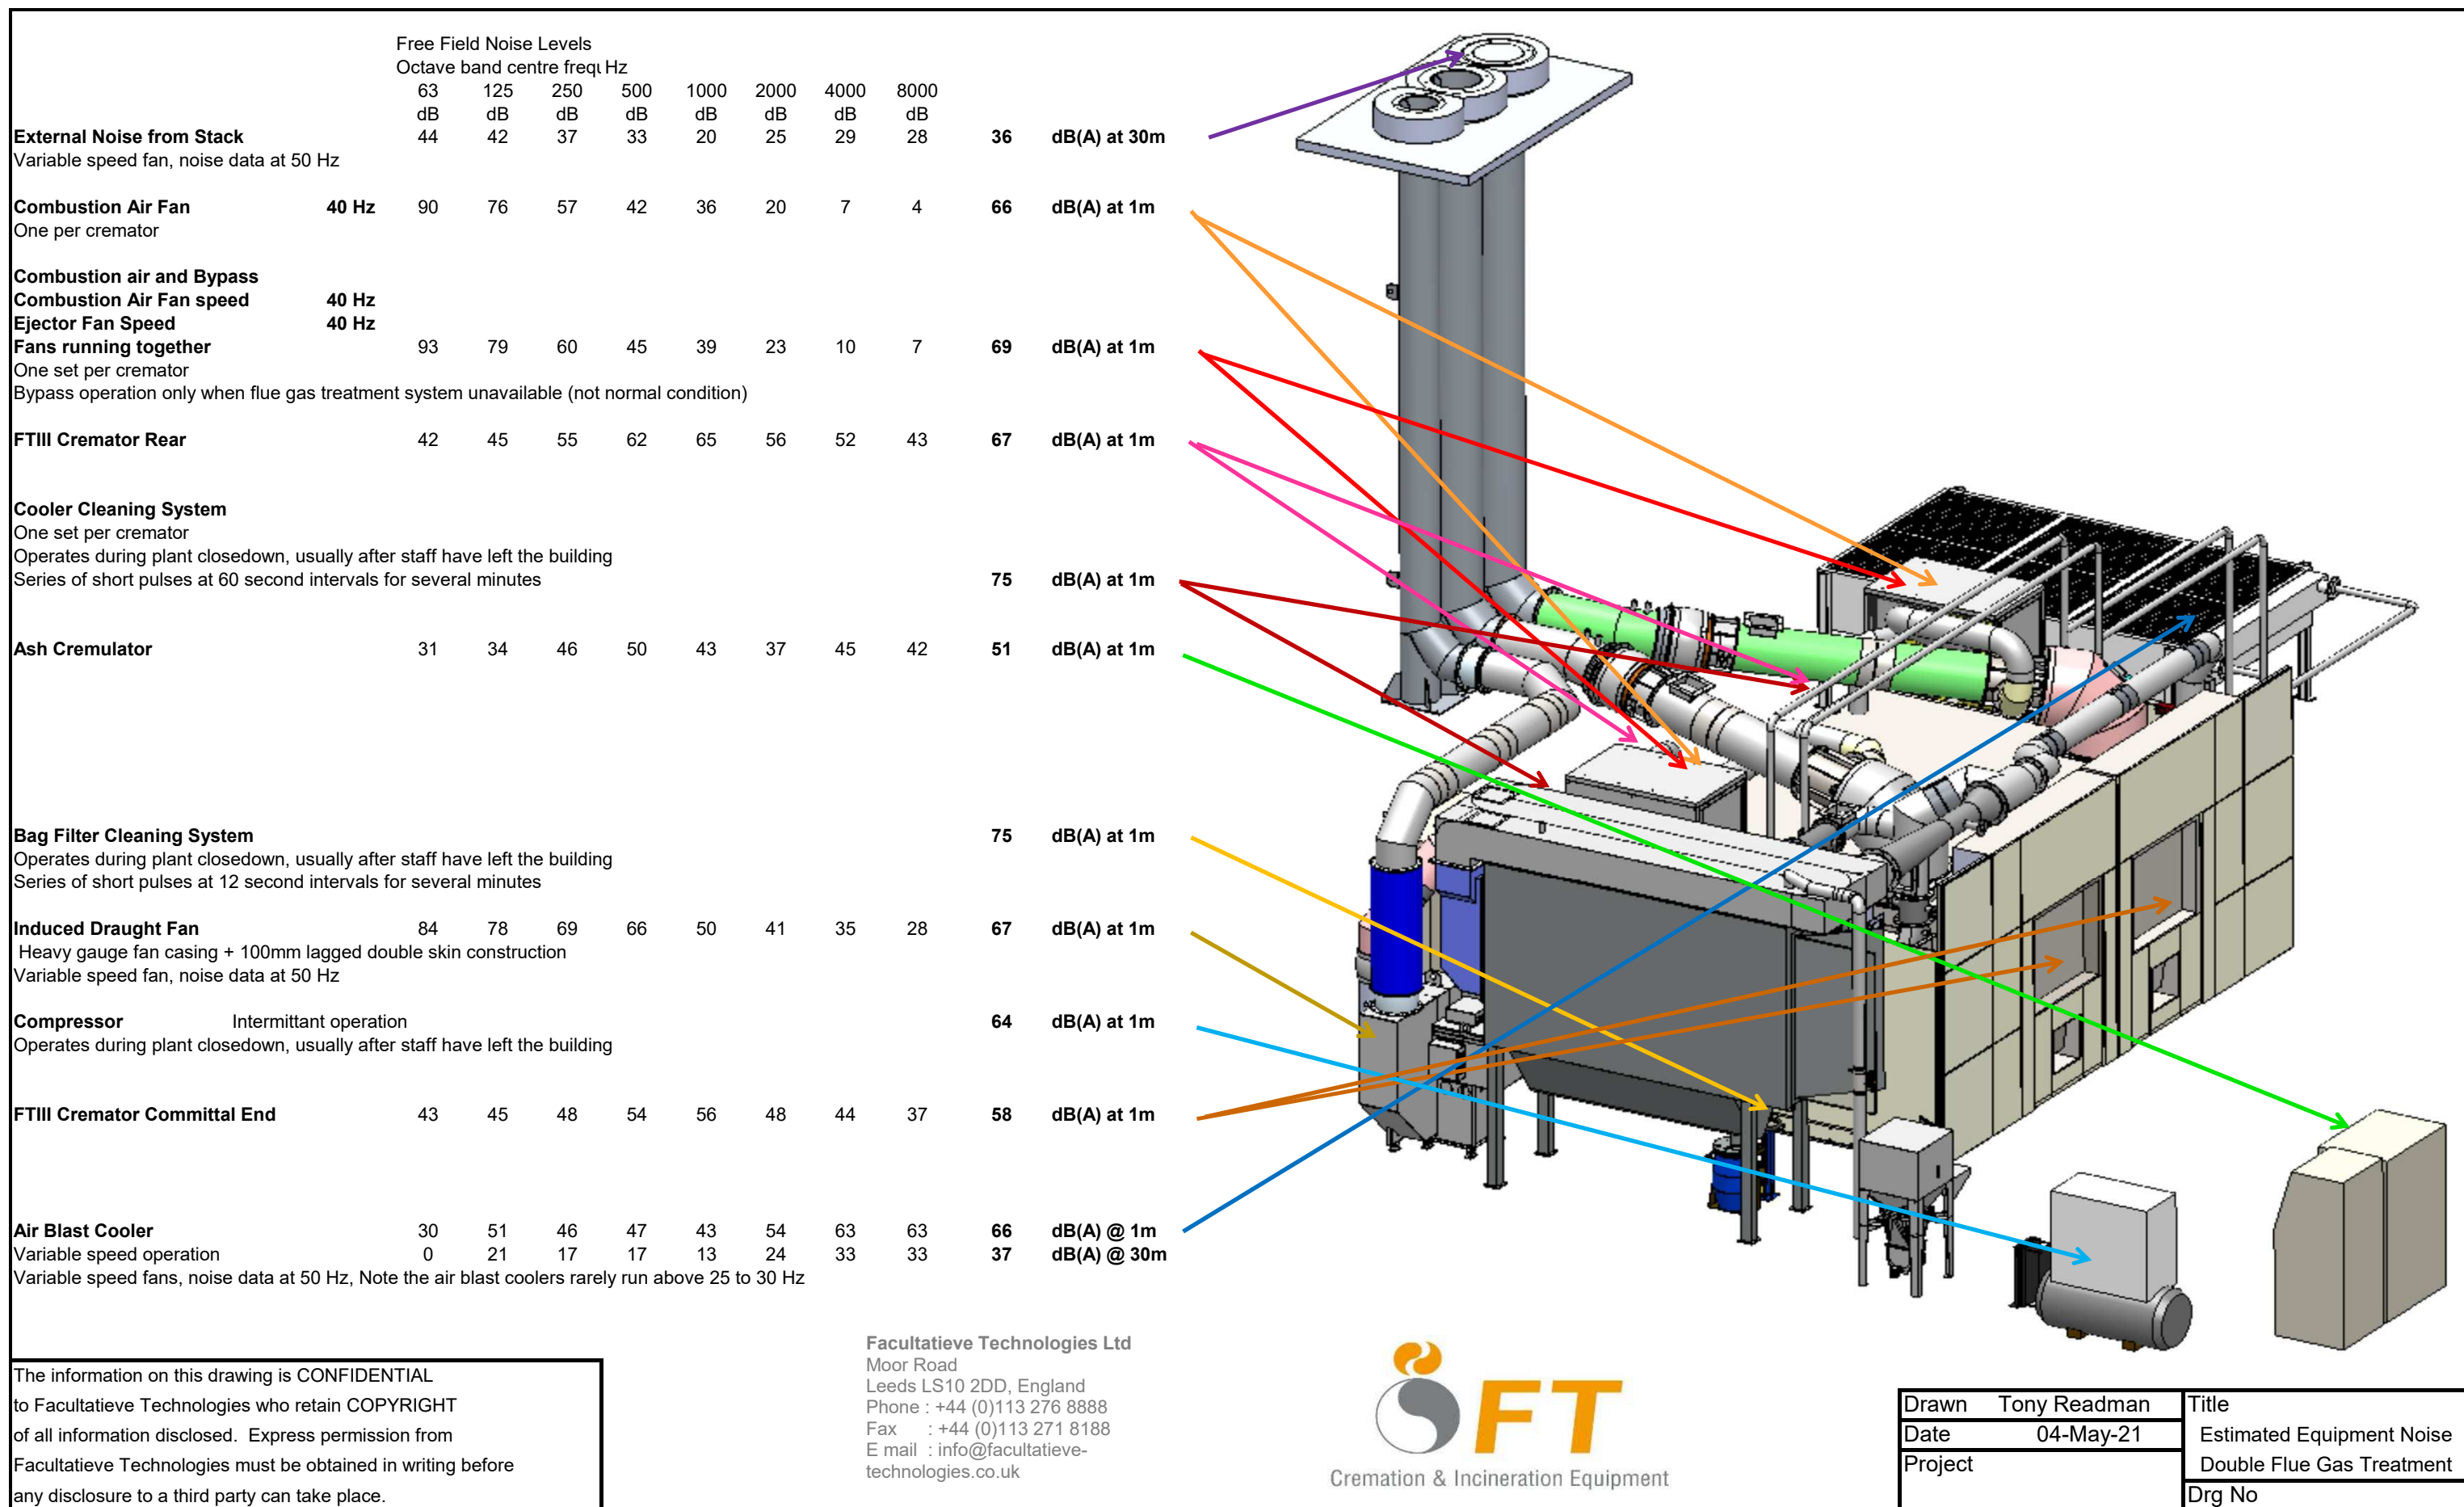

The information on this drawing is CONFIDENTIAL to Facultative Technologies who retain COPYRIGHT of all information disclosed. Express permission from Facultative Technologies must be obtained in writing before any disclosure to a third party can take place.

Facultative Technologies Ltd
Moor Road
Leeds LS10 2DD, England
Phone : +44 (0)113 276 8888
Fax : +44 (0)113 271 8188
E mail : info@facultative-technologies.co.uk



Drawn	Tony Readman	Title
Date	04-May-21	Estimated Equipment Noise
Project		Double Flue Gas Treatment
		Drg No