



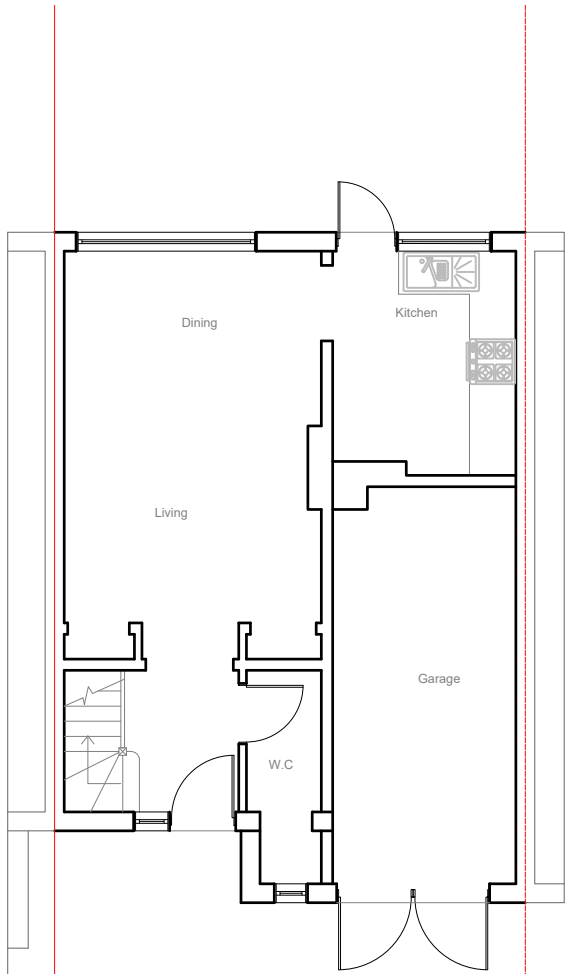


EXISTING GROUND
FLOOR PLAN
1:100




EXISTING
FRONT ELEVATION
1:100

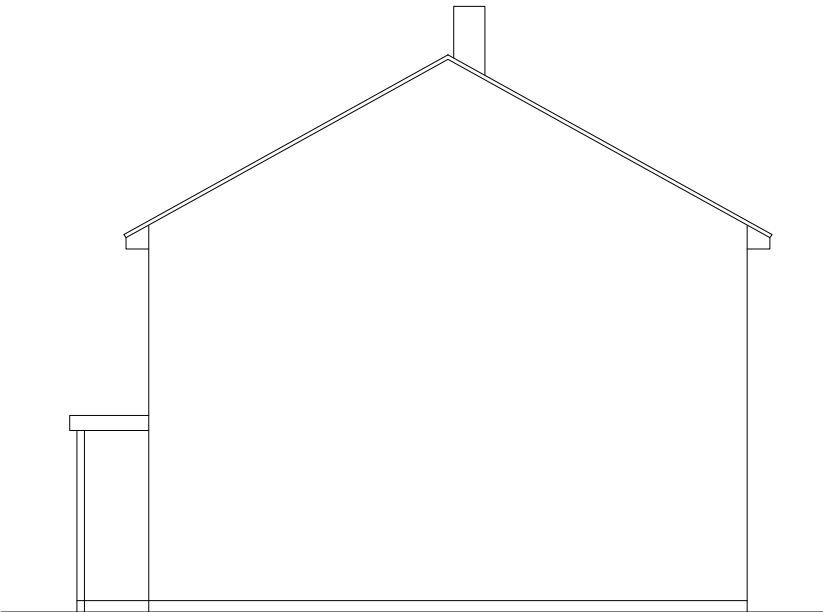

EXISTING
SIDE ELEVATION
1:100

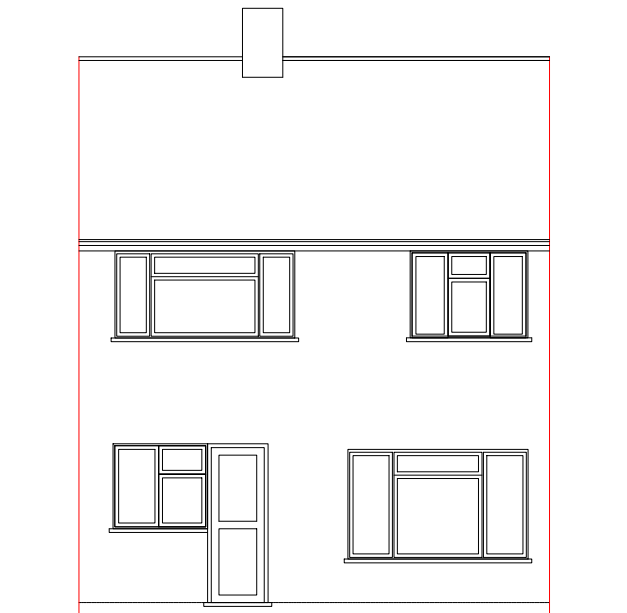


EXISTING
REAR ELEVATION
1:100

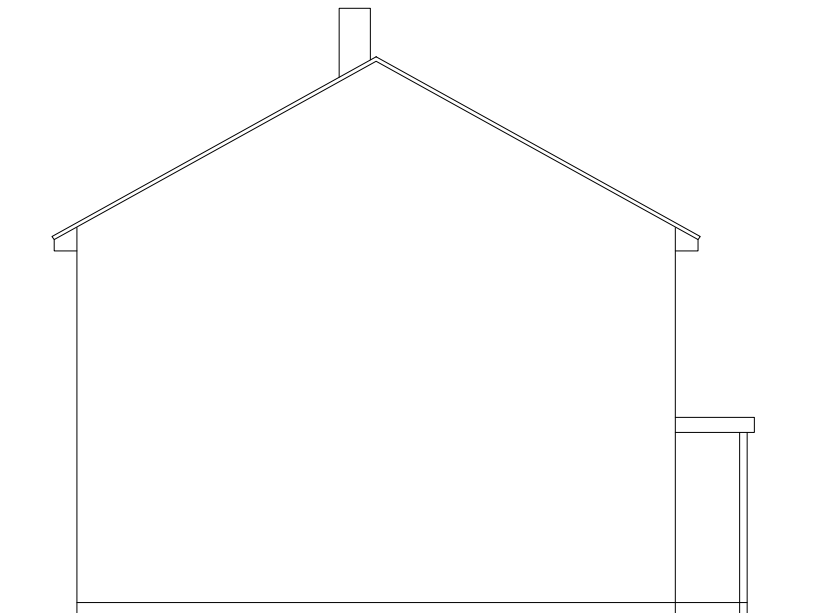

EXISTING
SIDE ELEVATION
1:100

1:100

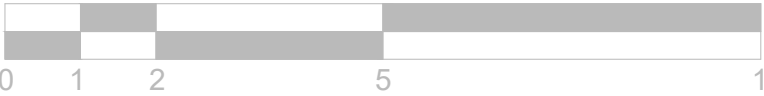

10 Meter

Notes

- THIS DRAWING SHALL NOT BE RELIED UPON BY THE CONTRACTOR AS A WORKING DRAWING. THIS DRAWING HAS BEEN PRODUCED FOR DESIGN PURPOSES ONLY. ANY CONSTRUCTION BASED ON THIS DRAWING IS AT THE CONTRACTORS OWN RISK.
- DO NOT SCALE FROM THIS DRAWING
- ALL DIMENSIONS NEED TO BE ACCURATELY CONFIRMED ON SITE.
- HEIGHTS IN SECTIONS/ELEVATIONS ARE BASED ON SITE SURVEYORS DETAILS OR INDICATIVE

Project

16 Berkeley Avenue
Reading
RG1 6JE

Drawing Title

EXISTING
FLOOR PLAN
AND ELEVATIONS

Date

OCTOBER 2025

Scale

1 : 100


Size

A3

Drawing Number

A2058-001

Revision

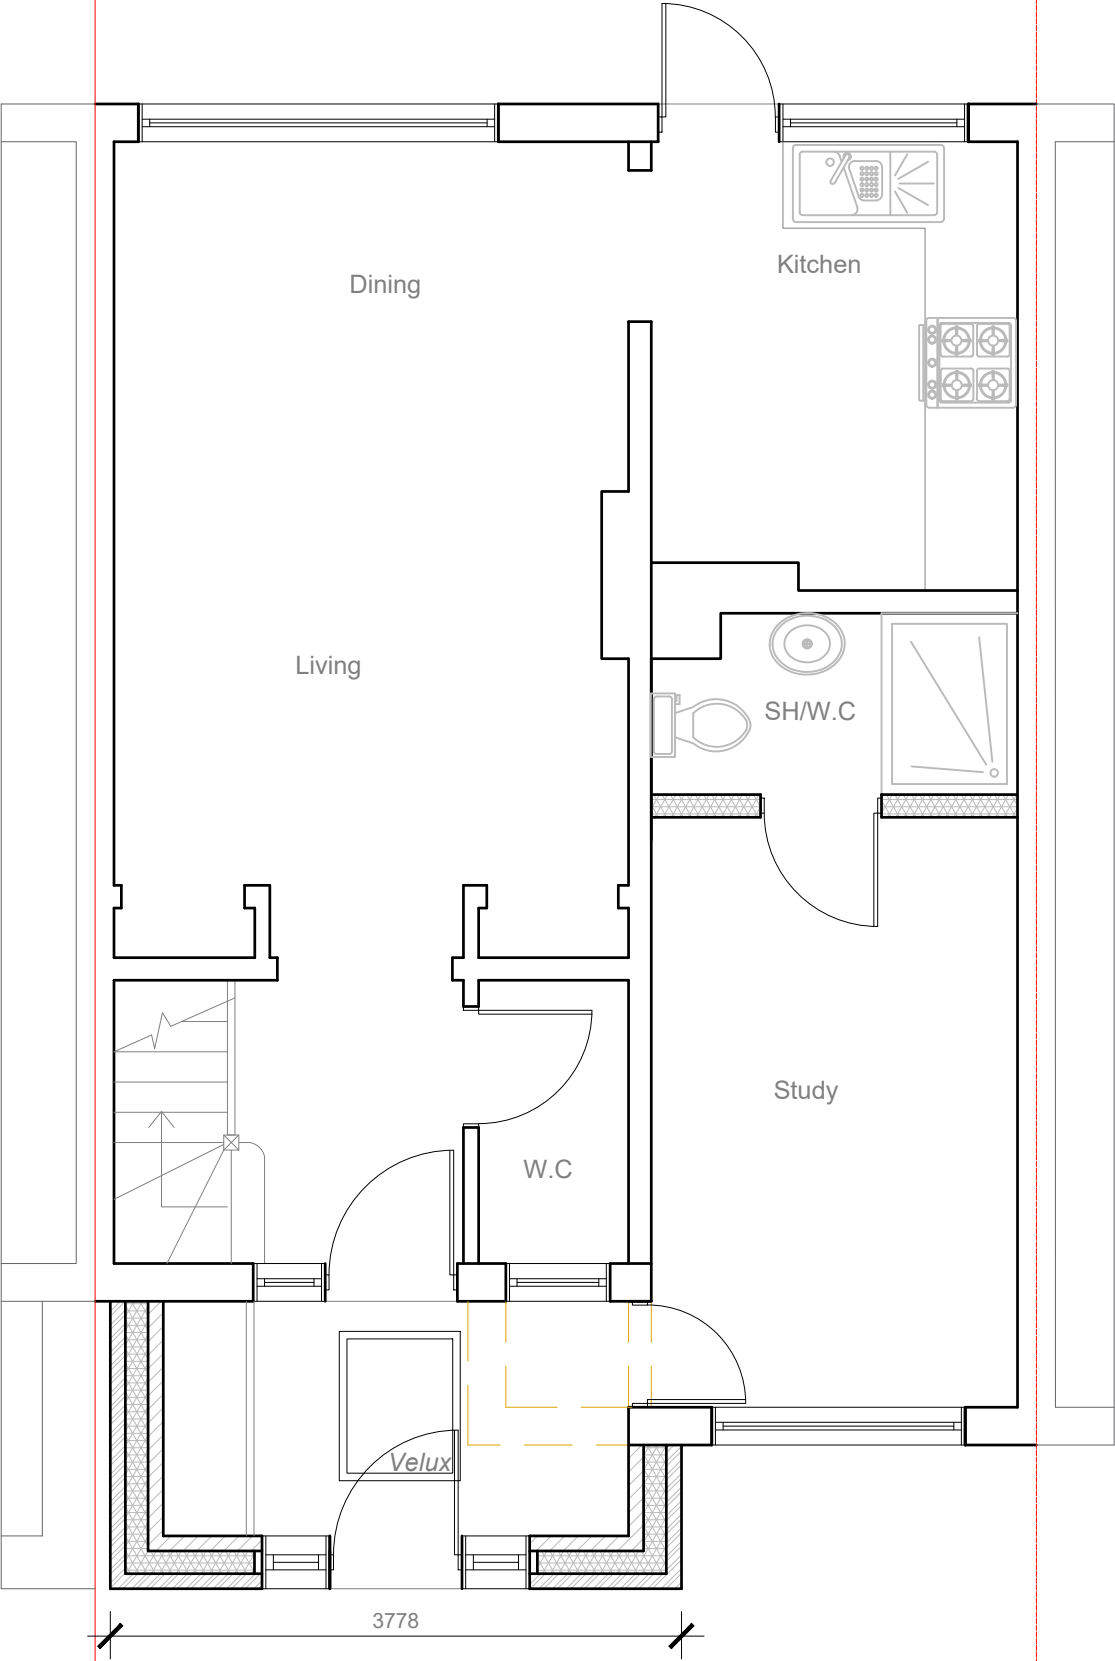

**PROPOSED GROUND
FLOOR PLAN**
1:50



Notes

- THIS DRAWING SHALL NOT BE RELIED UPON BY THE CONTRACTOR AS A WORKING DRAWING. THIS DRAWING HAS BEEN PRODUCED FOR DESIGN PURPOSES ONLY. ANY CONTRUCTION BASED ON THIS DRAWING IS AT THE CONTRACTORS OWN RISK.
- DO NOT SCALE FROM THIS DRAWING
- ALL DIMENSIONS NEED TO BE ACCURATELY CONFIRMED ON SITE.
- HEIGHTS IN SECTIONS/ELEVATIONS ARE BASED ON SITE SURVEYORS DETAILS OR INDICATIVE

Project

16 Berkeley Avenue
Reading
RG1 6JE

Drawing Title

PROPOSED
FLOOR PLANS

Date

OCTOBER 2025

Scale

1 : 50






Size

A3

Drawing Number

A2058-002

Revision

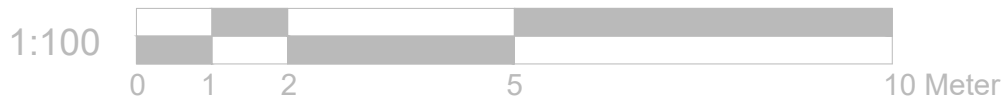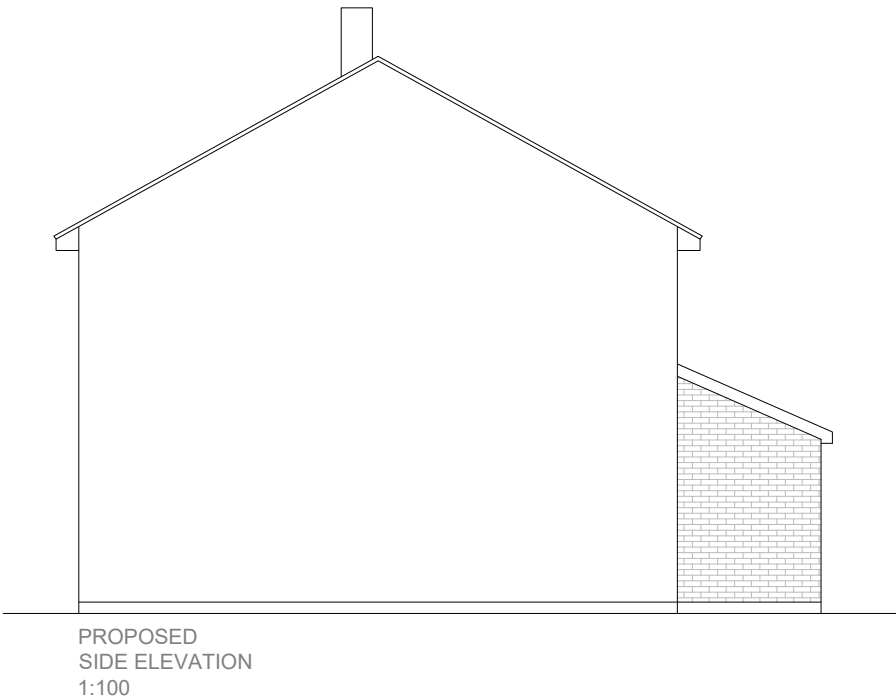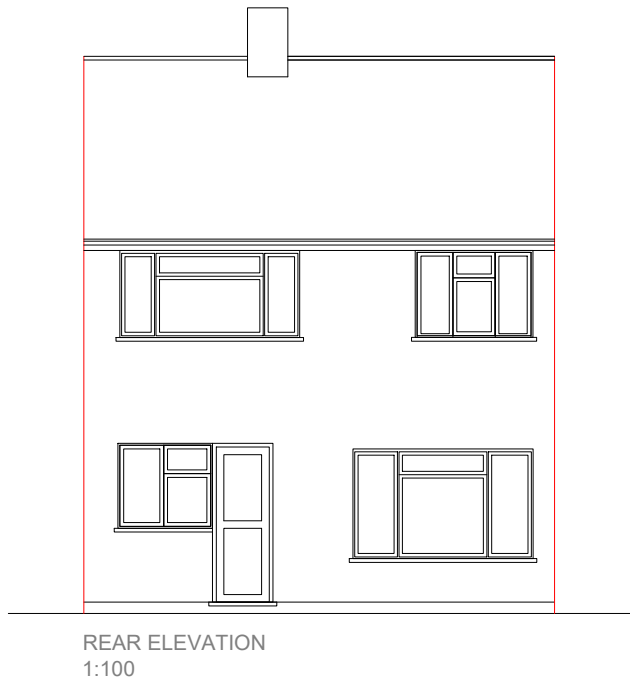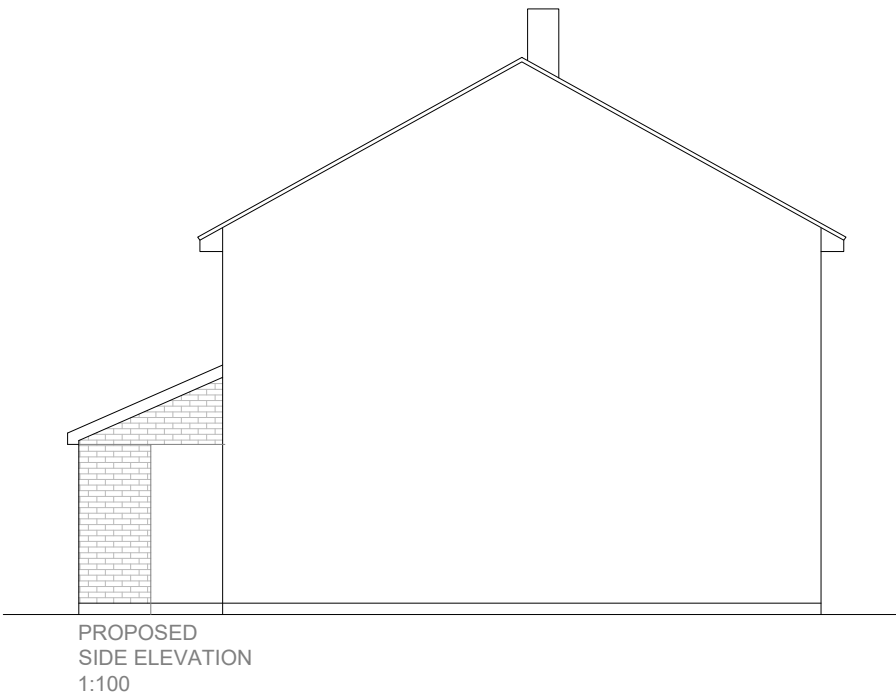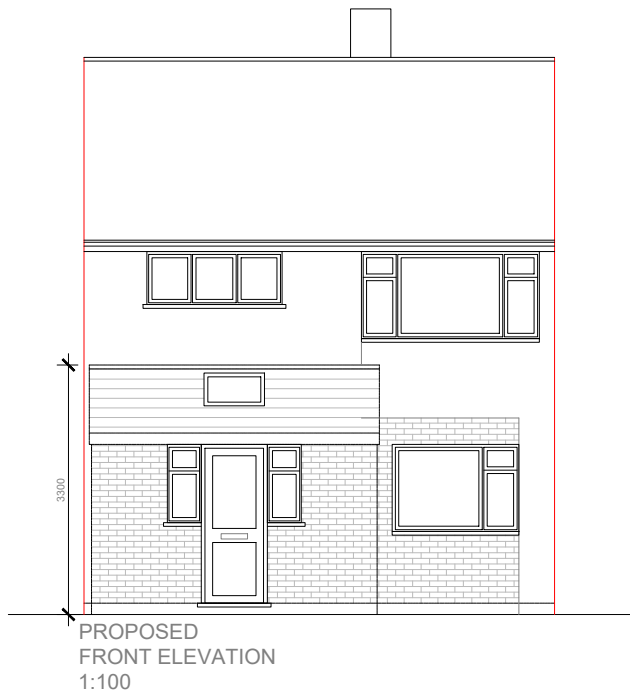

Notes

- THIS DRAWING SHALL NOT BE RELIED UPON BY THE CONTRACTOR AS A WORKING DRAWING. THIS DRAWING HAS BEEN PRODUCED FOR DESIGN PURPOSES ONLY. ANY CONTRUCTION BASED ON THIS DRAWING IS AT THE CONTRACTORS OWN RISK.
- DO NOT SCALE FROM THIS DRAWING
- ALL DIMENSIONS NEED TO BE ACCURATELY CONFIRMED ON SITE.
- HEIGHTS IN SECTIONS/ELEVATIONS ARE BASED ON SITE SURVEYORS DETAILS OR INDICATIVE

Project

16 Berkeley Avenue
Reading
RG1 6JE

Drawing Title

PROPOSED
ELEVATIONS

Date

OCTOBER 2025

Scale

1 : 100

Size


A3

Drawing Number


A2058-003

Revision



A
12.25

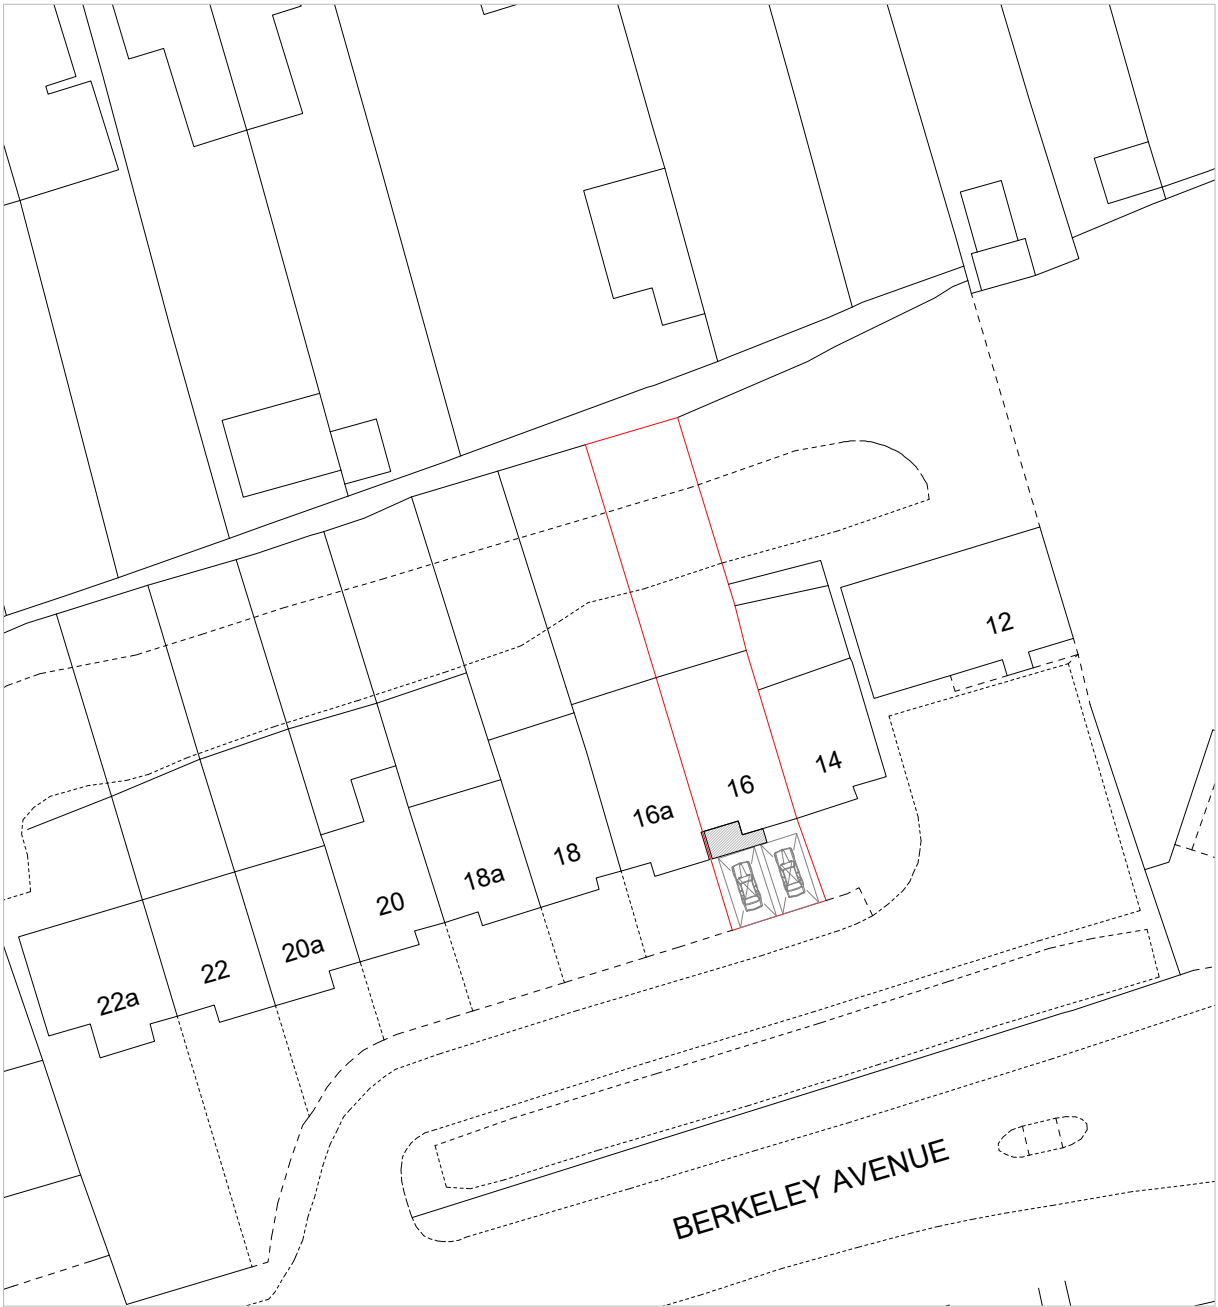

BLOCK PLAN 1:500

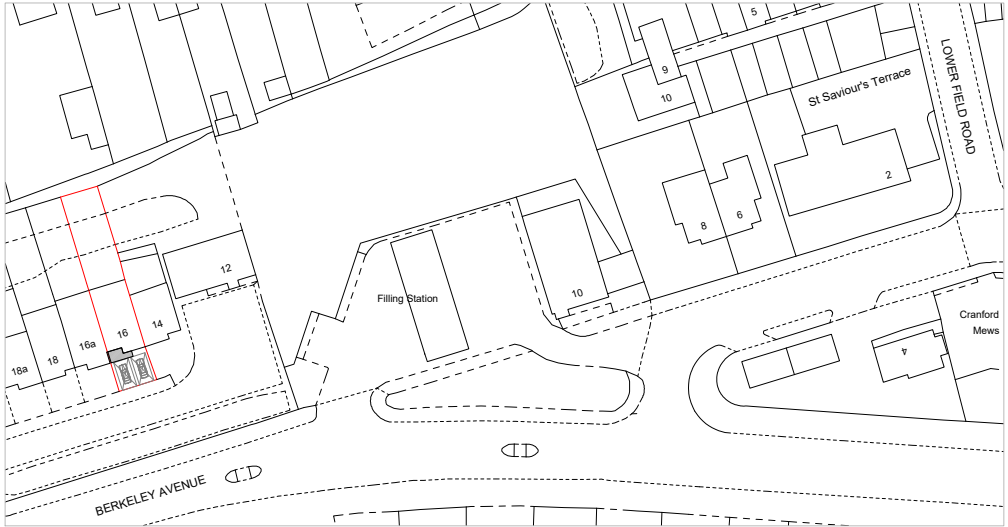

LOCATION PLAN 1:1250

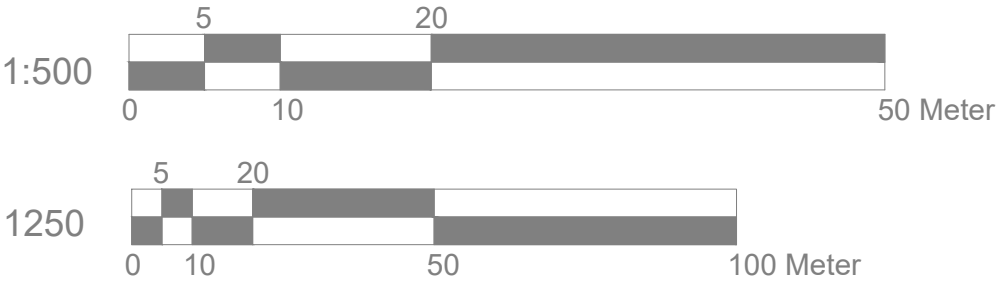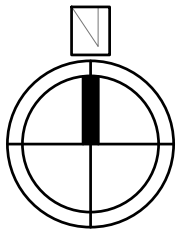

- Notes
- THIS DRAWING SHALL NOT BE RELIED UPON BY THE CONTRACTOR AS A WORKING DRAWING. THIS DRAWING HAS BEEN PRODUCED FOR DESIGN PURPOSES ONLY. ANY CONTRUCTION BASED ON THIS DRAWING IS AT THE CONTRACTORS OWN RISK.
 - DO NOT SCALE FROM THIS DRAWING
 - ALL DIMENSIONS NEED TO BE ACCURATELY CONFIRMED ON SITE.
 - HEIGHTS IN SECTIONS/ELEVATIONS ARE BASED ON SITE SURVEYORS DETAILS OR INDICATIVE

Project

16 Berkeley Avenue
Reading
RG1 6JE

Drawing Title

LOCATION AND BLOCK PLAN

Date

OCTOBER 2025

Scale	Size
1 : 500/1250	A3

Drawing Number

A2058-004

Revision			
A	12.25		