


NOTES:

1. DO NOT SCALE FROM THIS DRAWING. THE CONTRACTOR IS RESPONSIBLE FOR SITE MEASURING ALL REQUIRED MATERIALS PRIOR TO PLACING ORDERS.
2. THIS DRAWING SHALL BE READ IN CONJUNCTION WITH ALL MECHANICAL, ELECTRICAL & PUBLIC HEALTH SERVICES DRAWINGS & SPECIFICATIONS AND WITH ALL ARCHITECTURAL, CIVIL & STRUCTURAL DRAWINGS & SPECIFICATIONS. ANY DISCREPANCIES TO BE REPORTED TO RHB PARTNERSHIP LLP.
3. THIS DRAWING OUTLINES THE DESIGN INTENT FOR THE MECHANICAL SERVICES AND HAS BEEN PRODUCED TO ASSIST THE CONTRACTOR. THE DRAWING DOES NOT INDICATE ALL EQUIPMENT, ACCESSORIES, DEVICES ETC WHICH MAY BE REQUIRED FOR THE SATISFACTORY DESIGN, INSTALLATION AND COMPLETION OF THE PROJECT AND SHALL THEREFORE BE USED FOR GUIDANCE PURPOSES ONLY. THE CONTRACTOR SHALL BE RESPONSIBLE FOR INCLUDING EVERYTHING WITHIN HIS TENDER NECESSARY FOR SATISFACTORY COMPLETION.
4. ALL MECHANICAL SERVICES SHALL BE INSTALLED IN ACCORDANCE WITH CIBSE RECOMMENDATIONS, BUILDING REGULATIONS REQUIREMENTS AND ANY OTHER RELEVANT STANDARDS & CODES OF PRACTICE.
5. THE ROUTING OF MECHANICAL & PUBLIC HEALTH SERVICES SHALL BE FULLY CO-ORDINATED WITH ELECTRICAL SERVICES & WITH STRUCTURAL & ARCHITECTURAL ELEMENTS.
6. FOR STANDARD SYMBOLS AND ABBREVIATIONS USED ON THIS DRAWING REFER TO DRAWING M/1000.
7. ALL DIMENSIONS SHOWN ARE IN MILLIMETRES UNLESS STATED OTHERWISE.
8. THE MEP CONTRACTOR SHALL PROVIDE DETAILS AND LOCATIONS OF ACCESS PROVISIONS TO REACH ALL SERVICEABLE ITEMS OF EQUIPMENT.

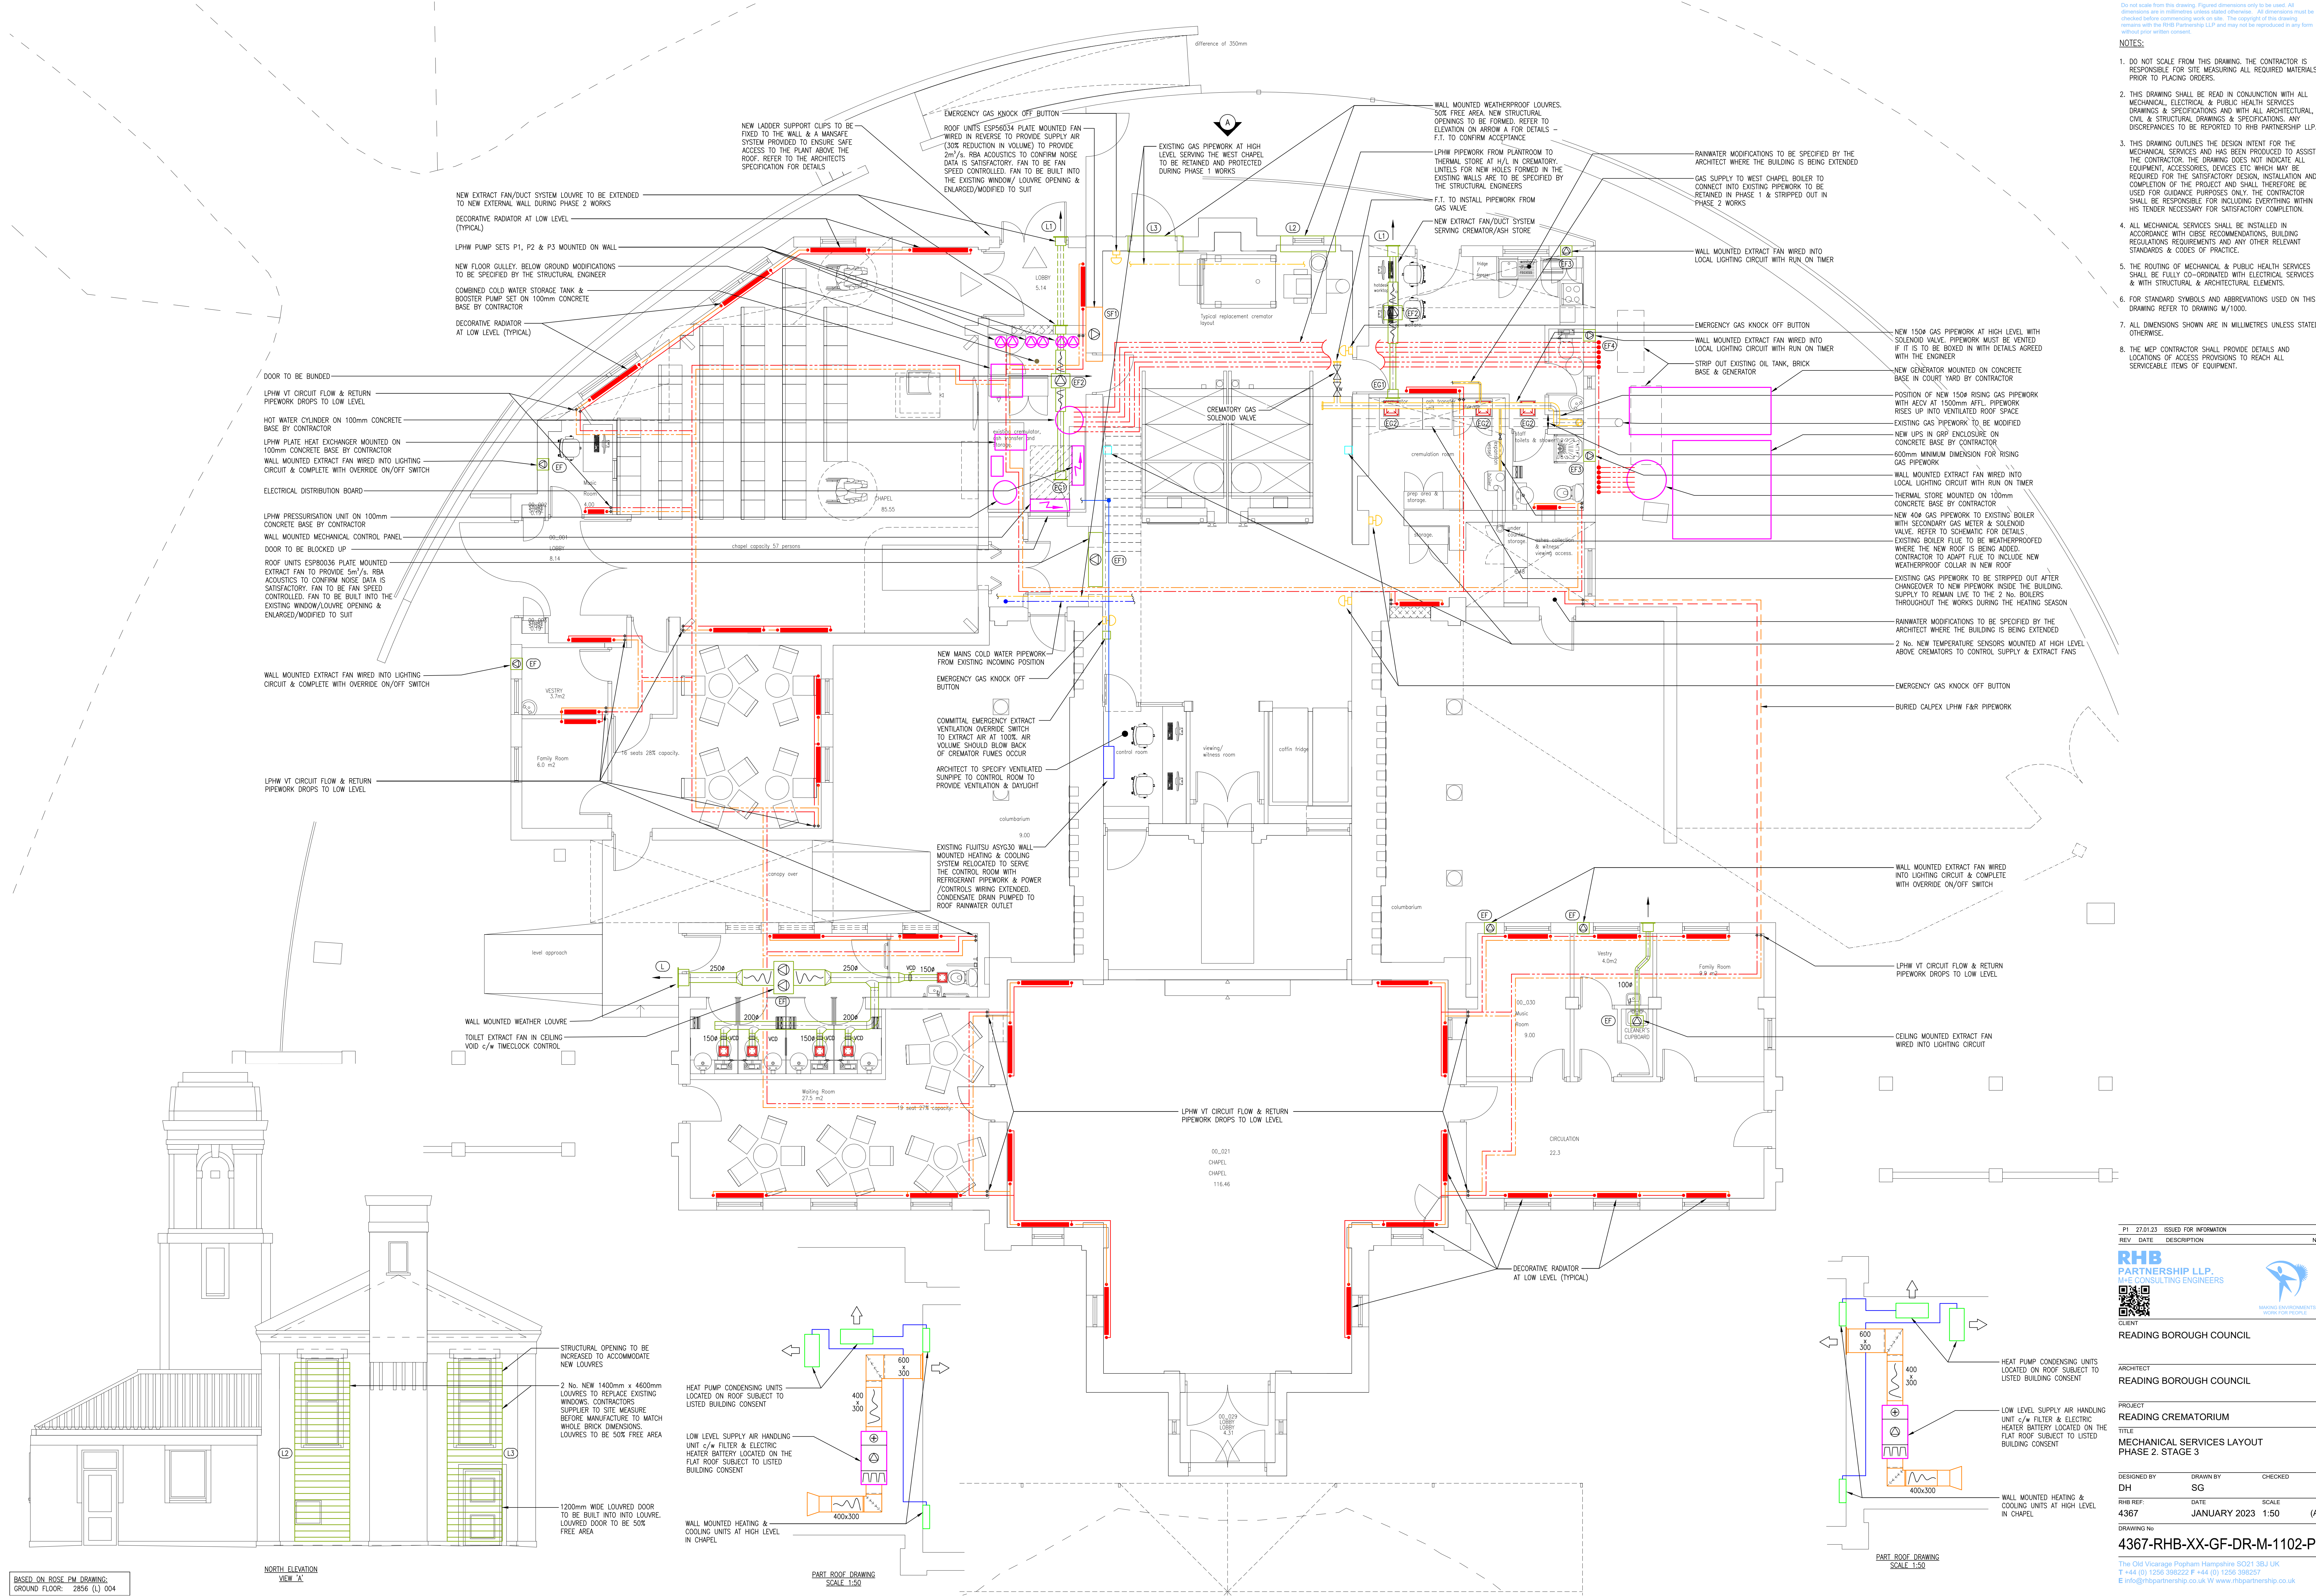

P1	27.01.23	ISSUED FOR INFORMATION	DH
REV	DATE	DESCRIPTION	NAME
RHB PARTNERSHIP LLP. M+E CONSULTING ENGINEERS			
CLIENT READING BOROUGH COUNCIL			
ARCHITECT READING BOROUGH COUNCIL			
PROJECT READING CREMATORIUM			
TITLE MECHANICAL SERVICES LAYOUT PHASE 2, STAGE 3			
DESIGNED BY DH	DRAWN BY SG	CHECKED	
RHB REF: 4367	DATE JANUARY 2023	SCALE 1:50	(A0)
DRAWING No 4367-RHB-XX-GF-DR-M-1102-P1			
The Old Vicarage Popham Hampshire SO21 3BJ UK T +44 (0) 1256 385222 F +44 (0) 1256 385257 E info@rhbpartnership.co.uk W www.rhbpartnership.co.uk			