


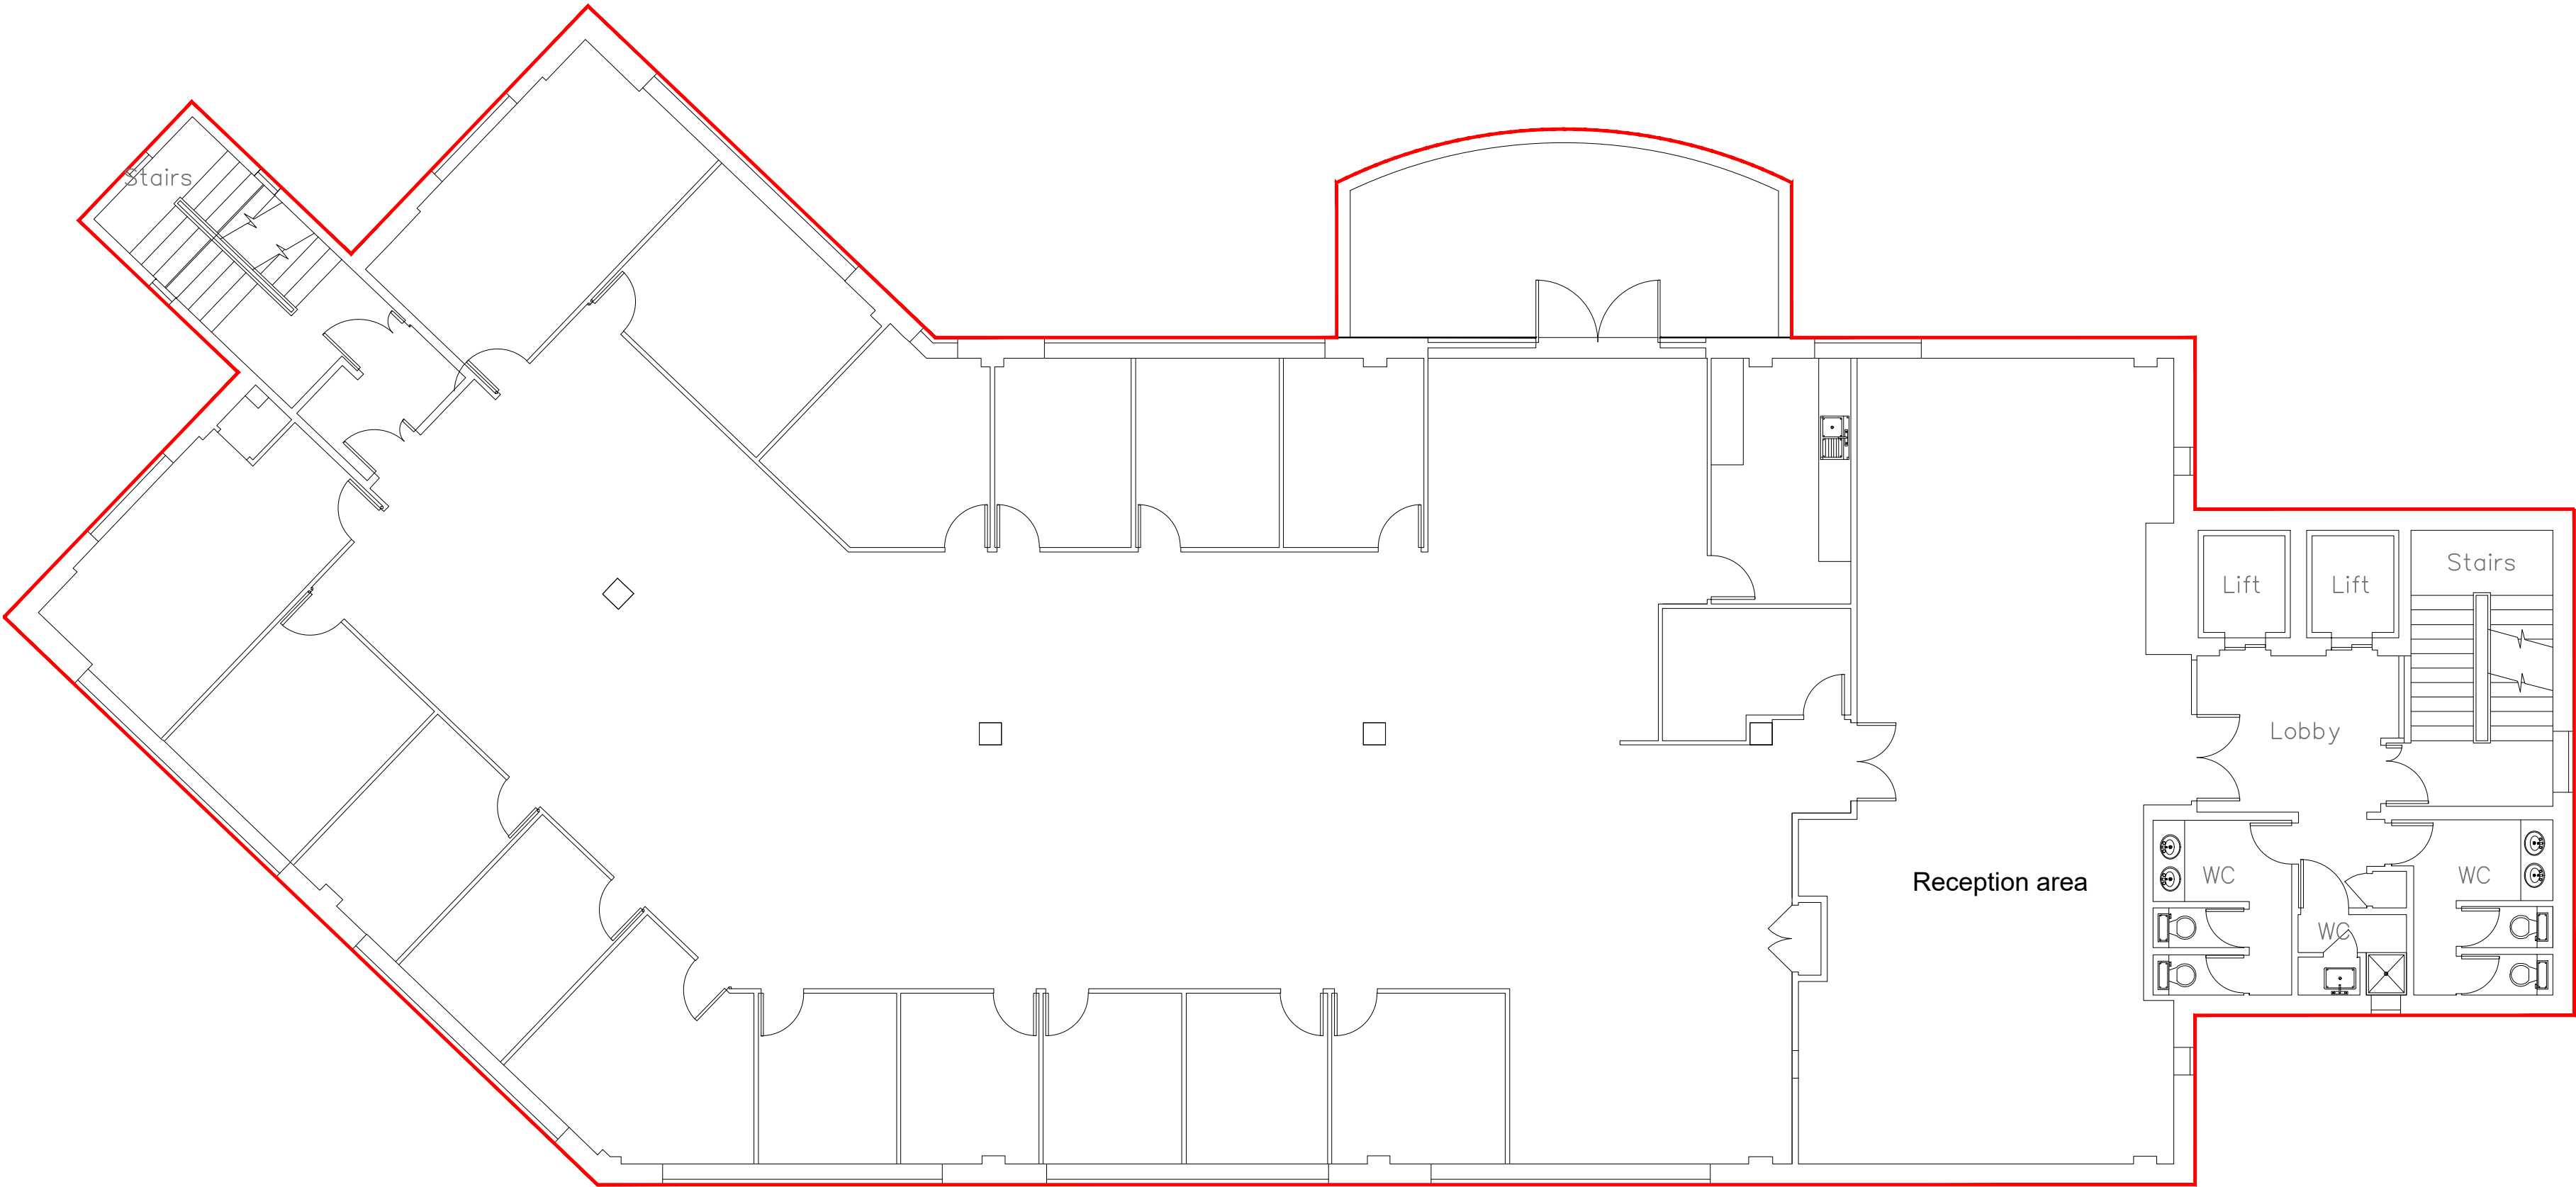

Ground Floor

NOTES

Drawings are prepared to a recognised metric scale and include scale bars for verification.

Any error or omission shall be reported to University of West London before proceeding with work.

Figured dimensions and levels should be verified by the Contractor on site before construction.



Copyright for all designs and drawings in whole or in part shall remain with the designers in accordance with The Copyright Act.

North

Key

Site

No	REVISION	DATE

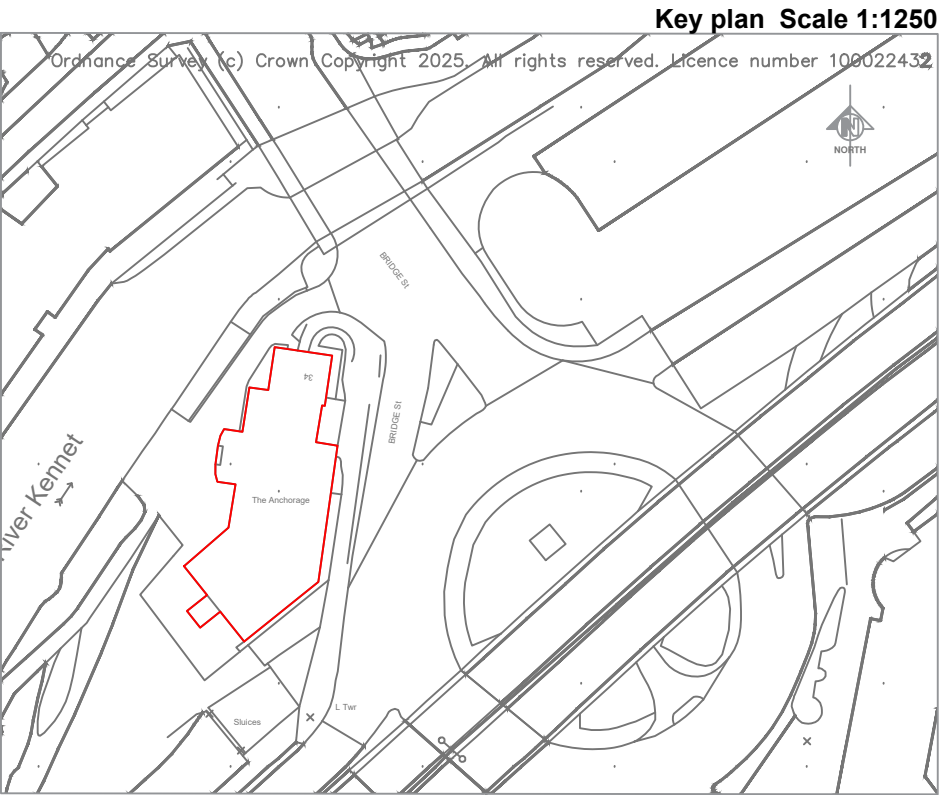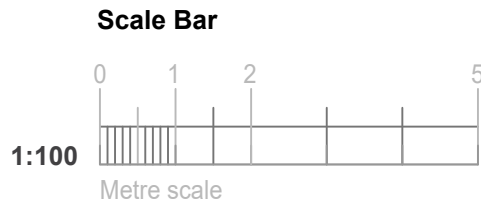

UNIVERSITY OF WEST LONDON

PROJECT

THE ANCHORAGE, 34
BRIDGE STREET, READING
RG1 2LU

DETAIL

GROUND LEVEL
BLOCK PLAN-EXISTING

SCALE	1:100 @ A2	DRAWN	NJ
REVIEWED BY		REVIEWED DATE	
DATE	DEC-2025	APPROVED	CW

FILE REF	S2025-Fountain House Relocation-Existing
DATE PLOTTED	17/12/2025
PLOT No	

JOB NO.	DRAWING NO.	REVISION
2025-380	P0.01	00