




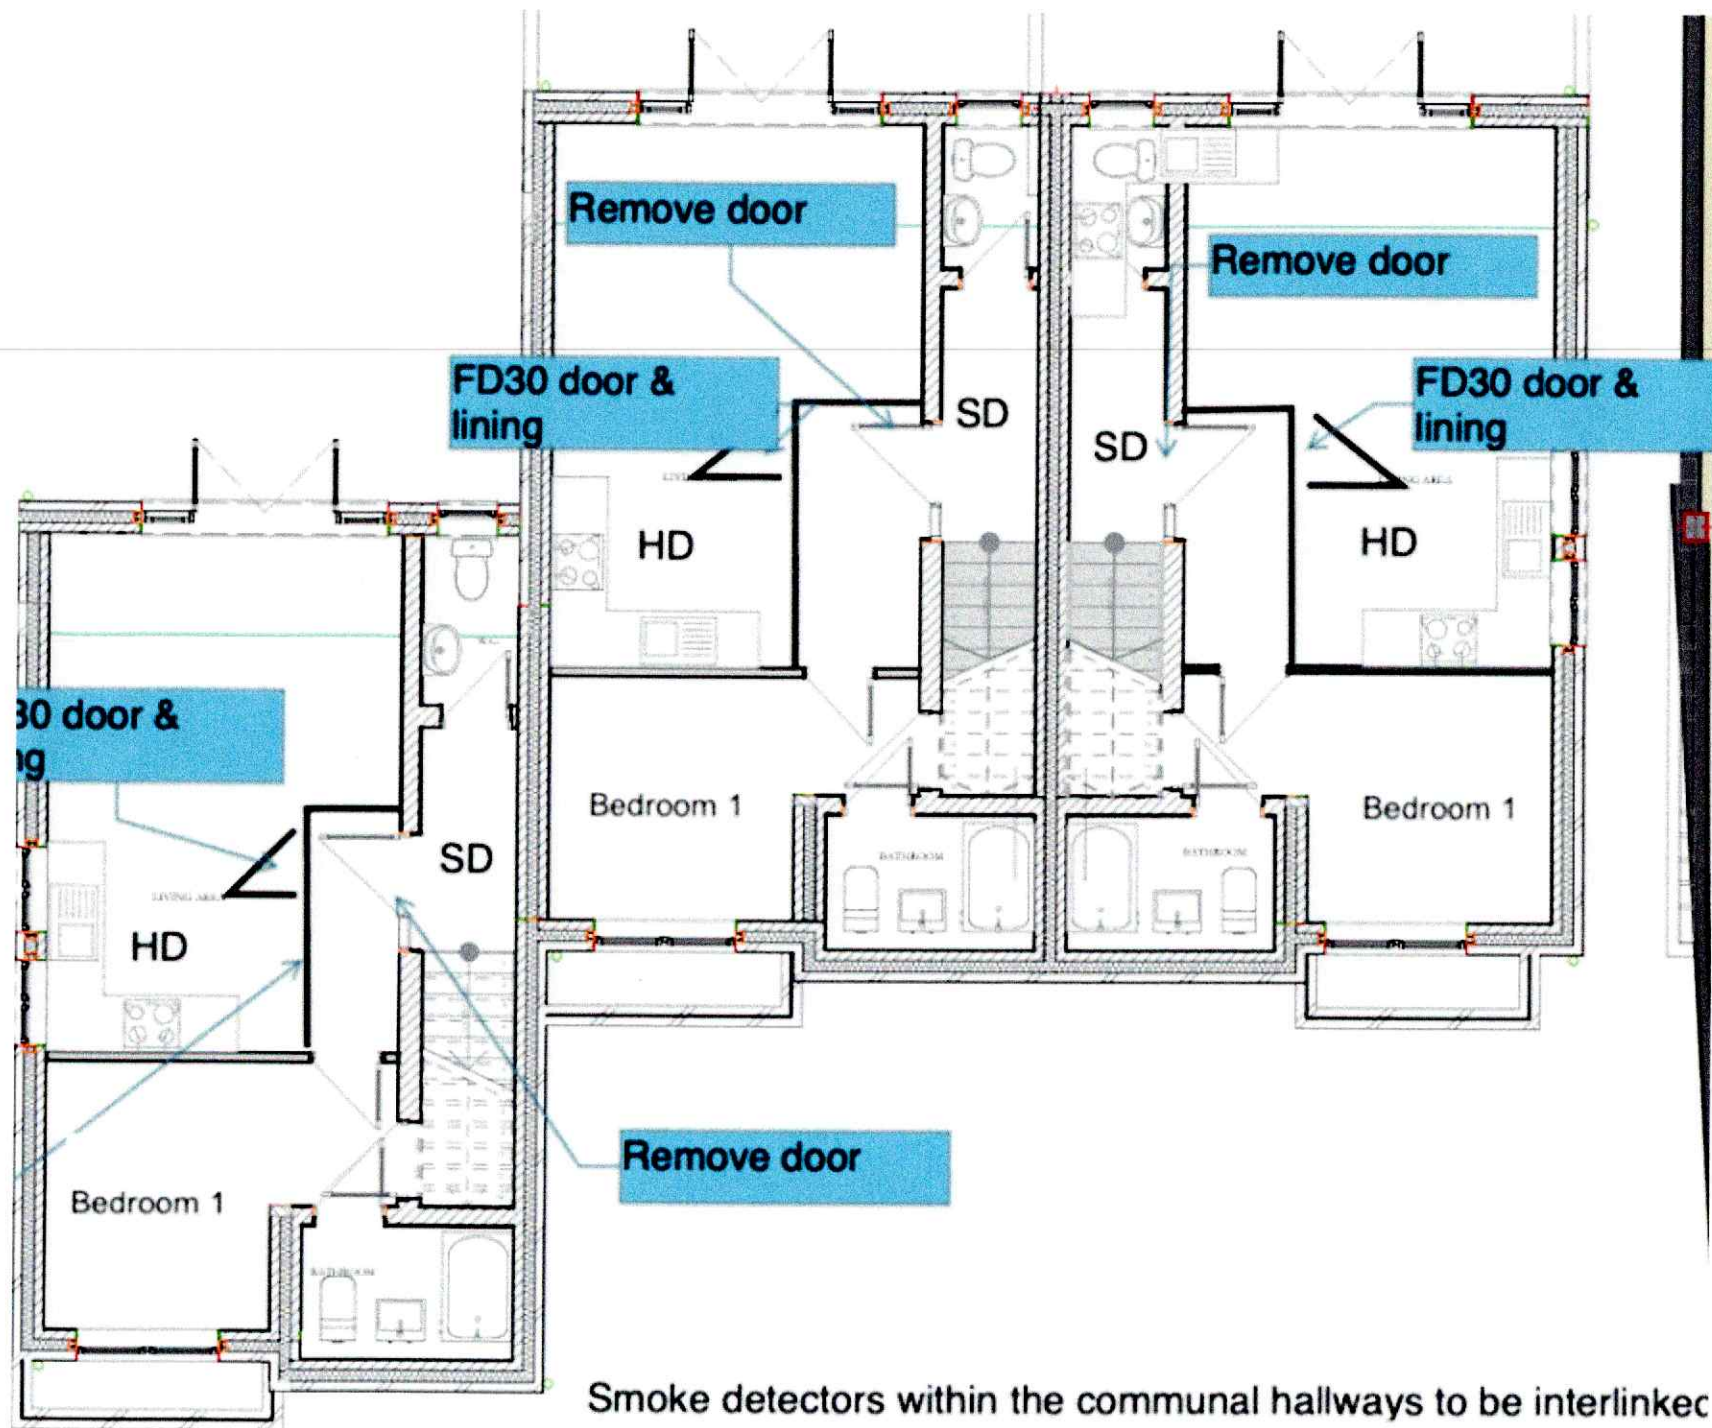

Smoke detectors within the communal hallways to be interlinked

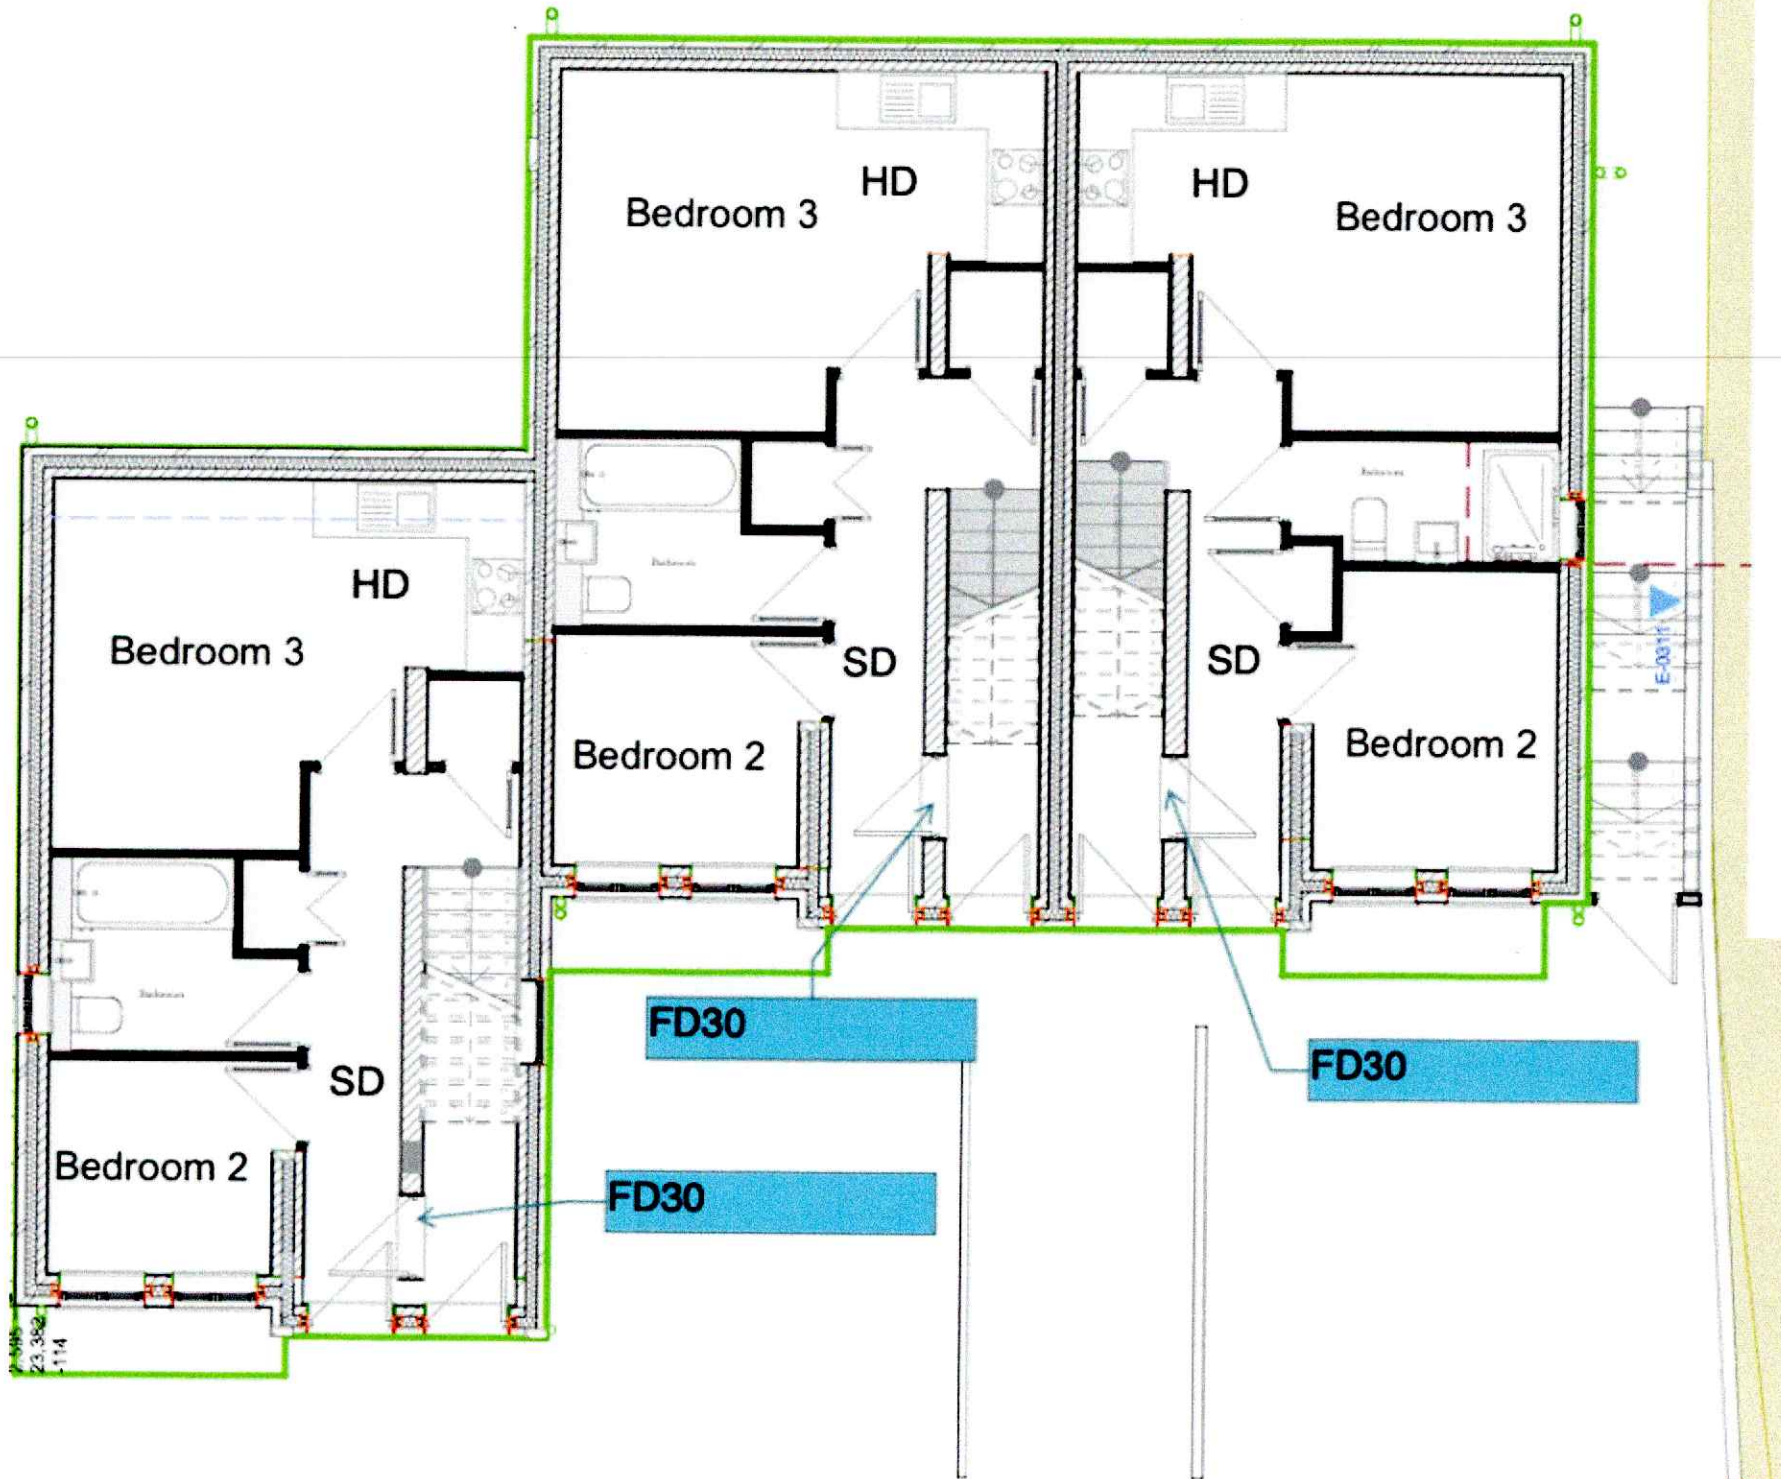

Smoke detectors within the communal hallways to be interlinked

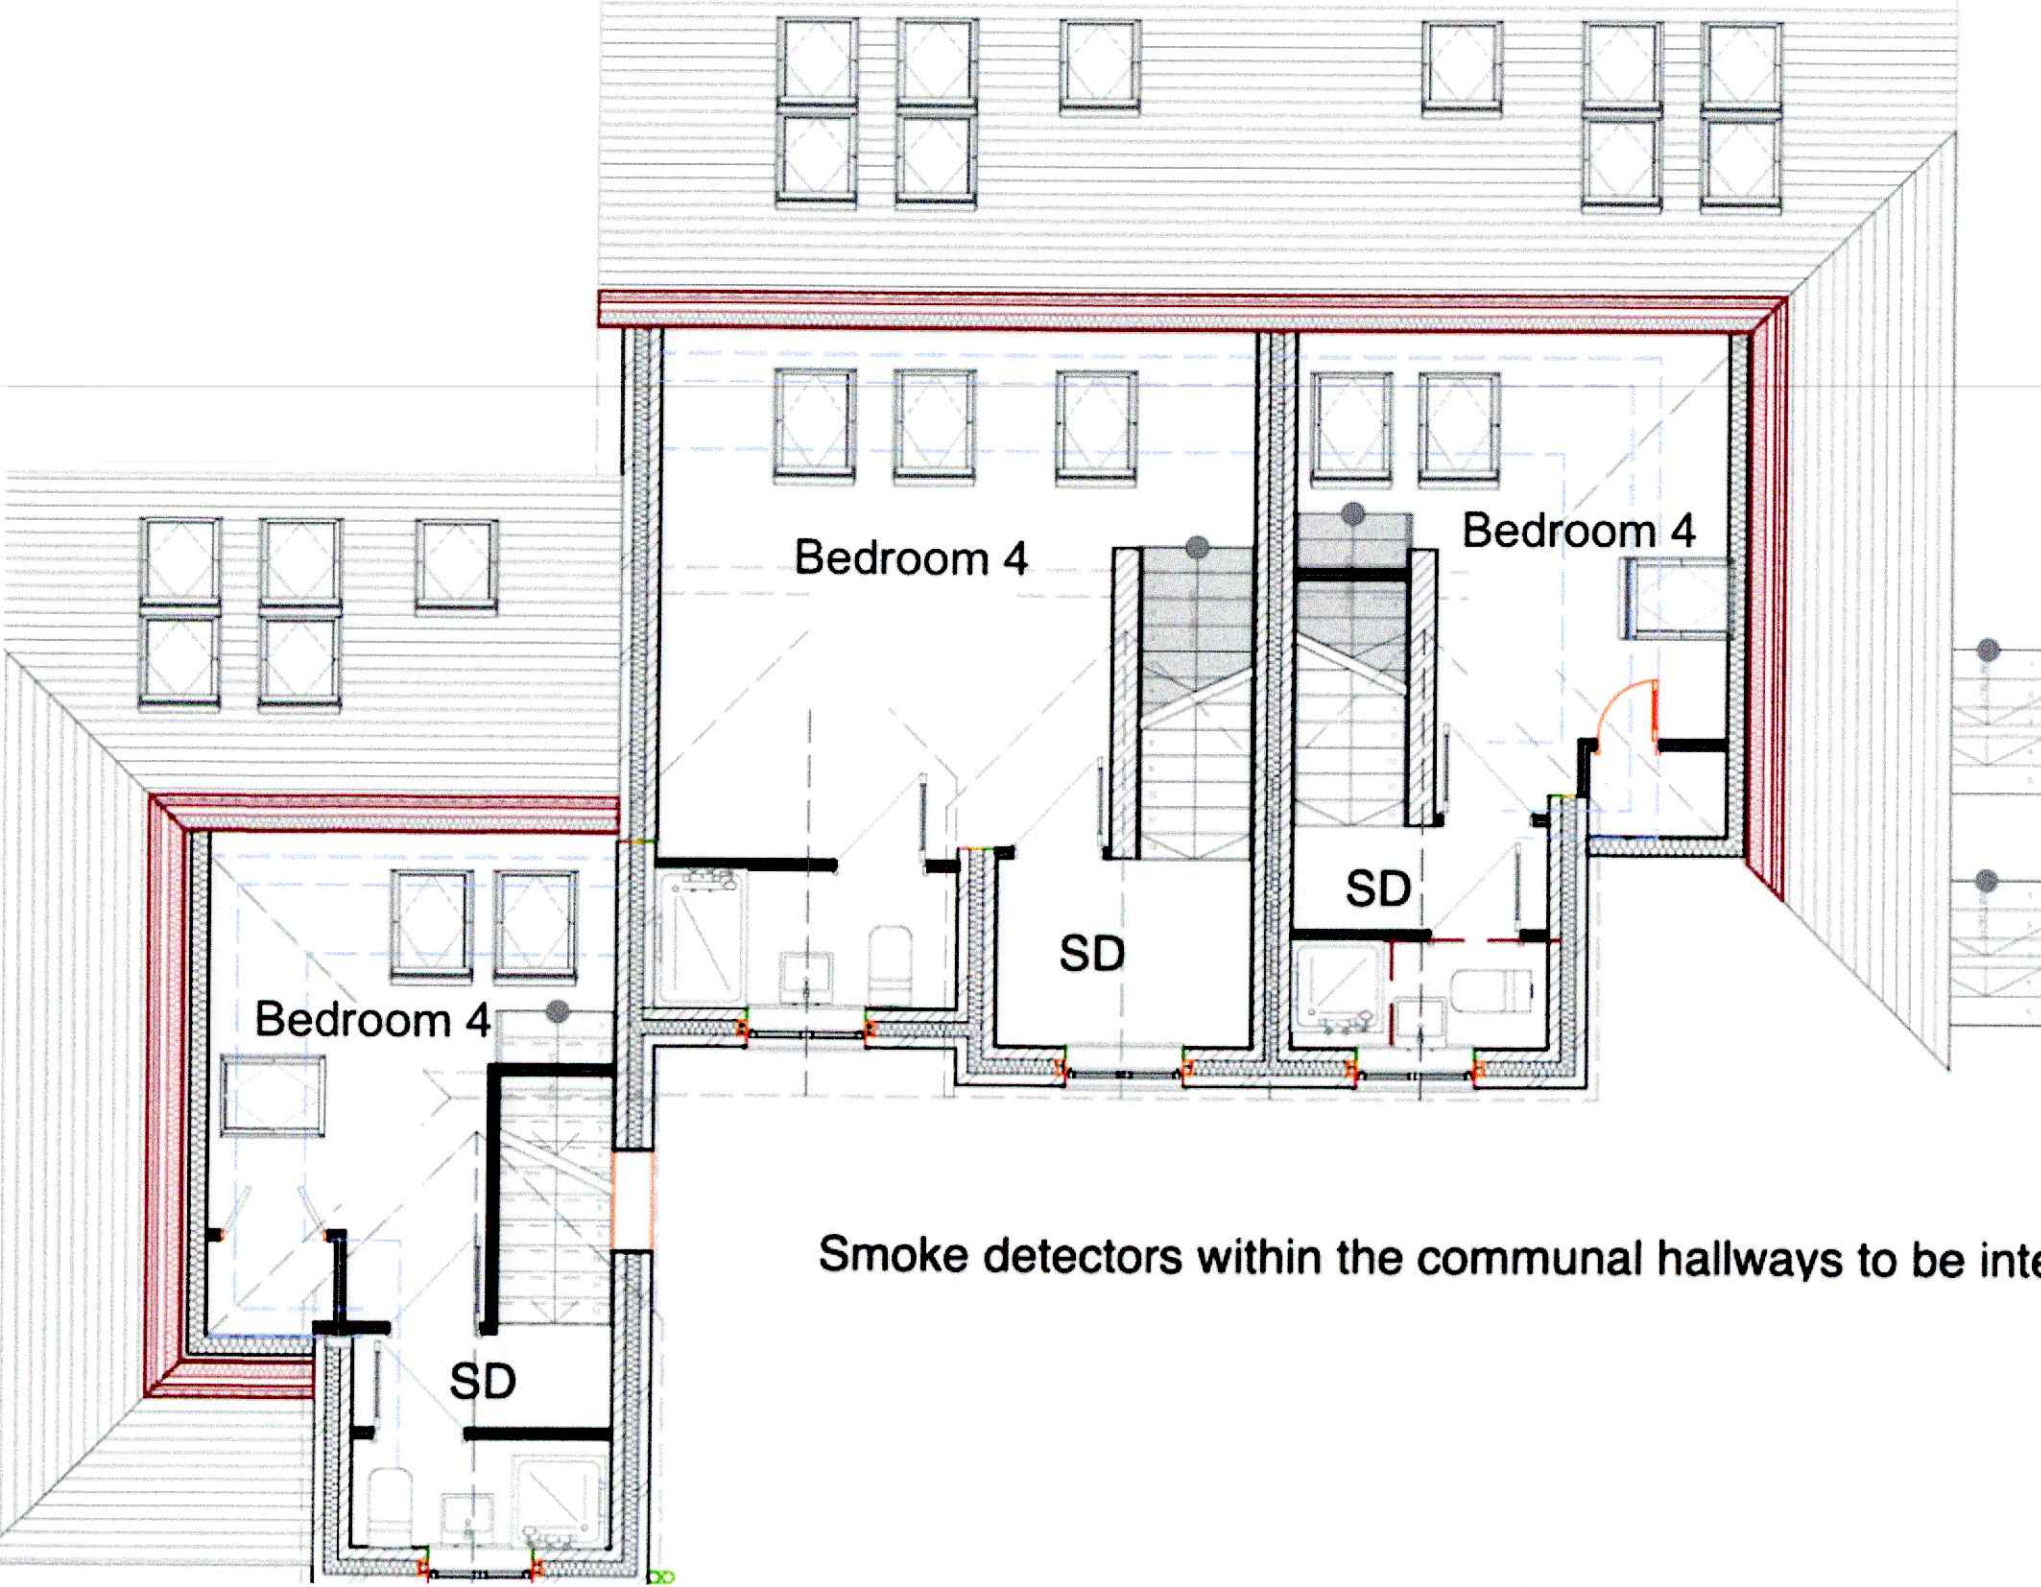

Smoke detectors within the communal hallways to be interlinked