
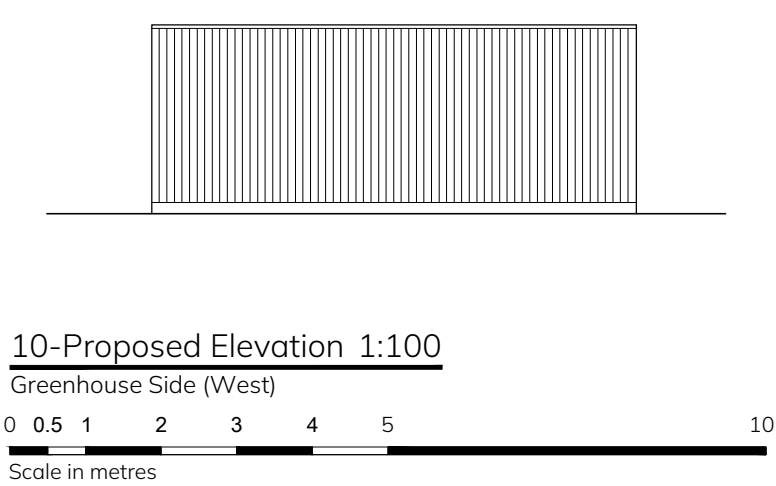
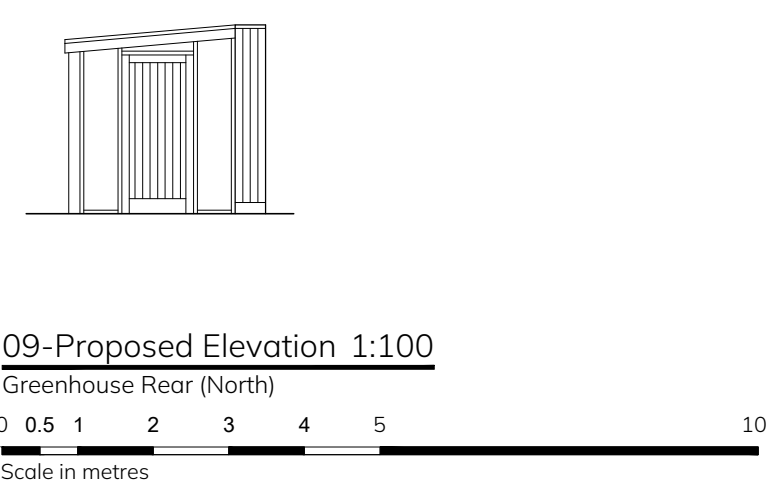
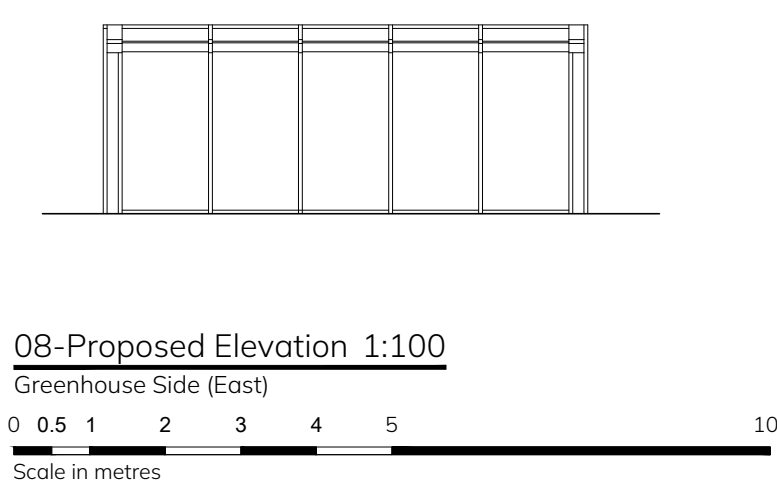
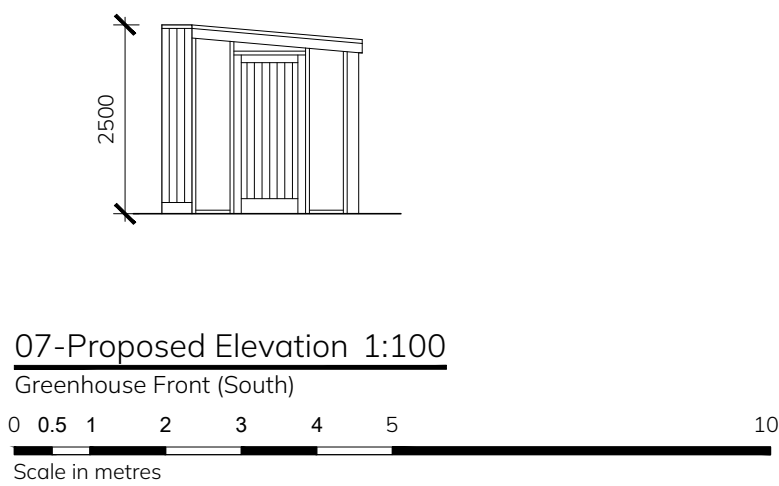
 
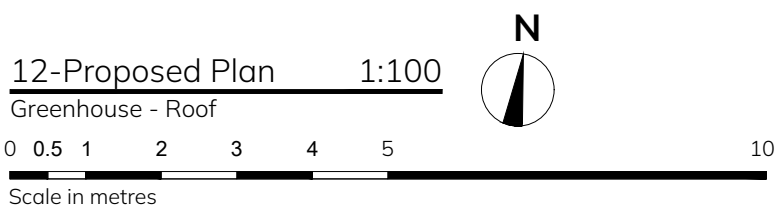
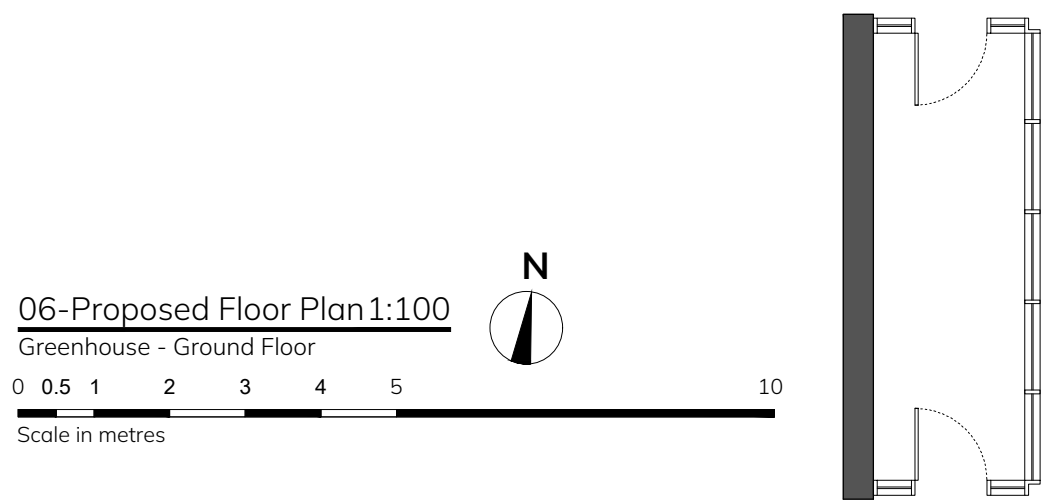
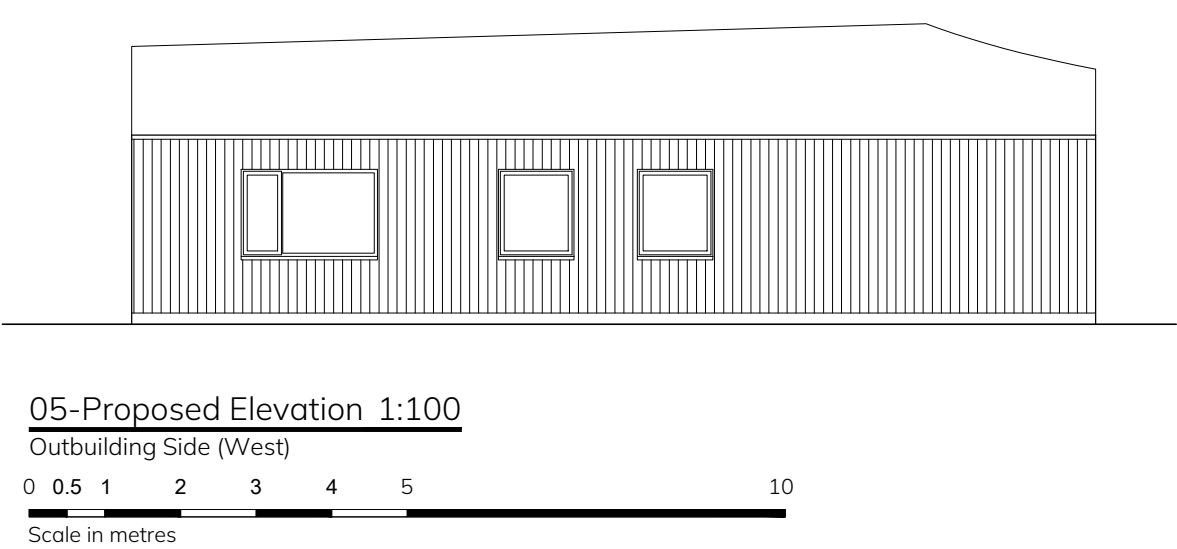
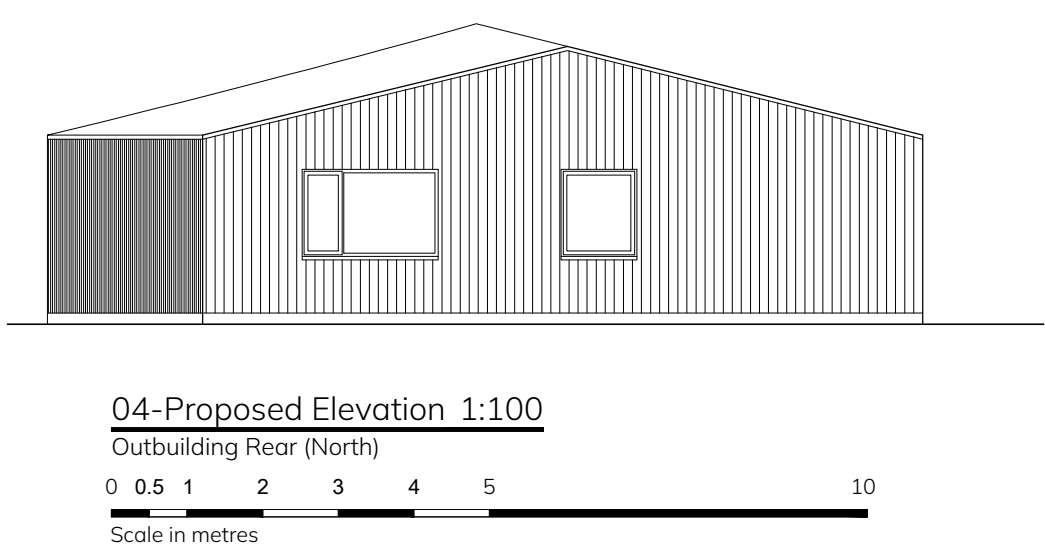
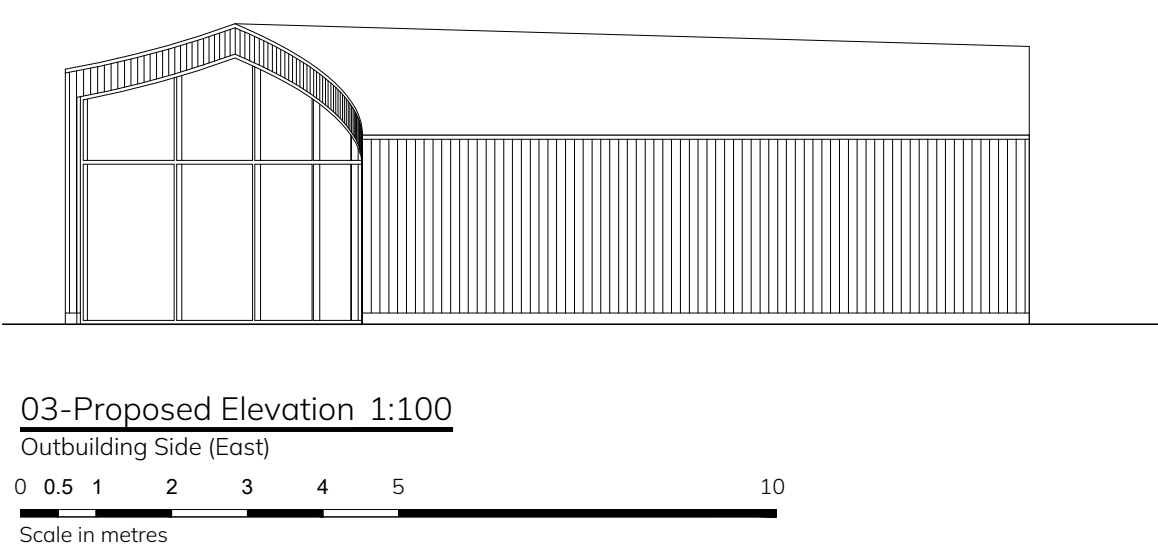
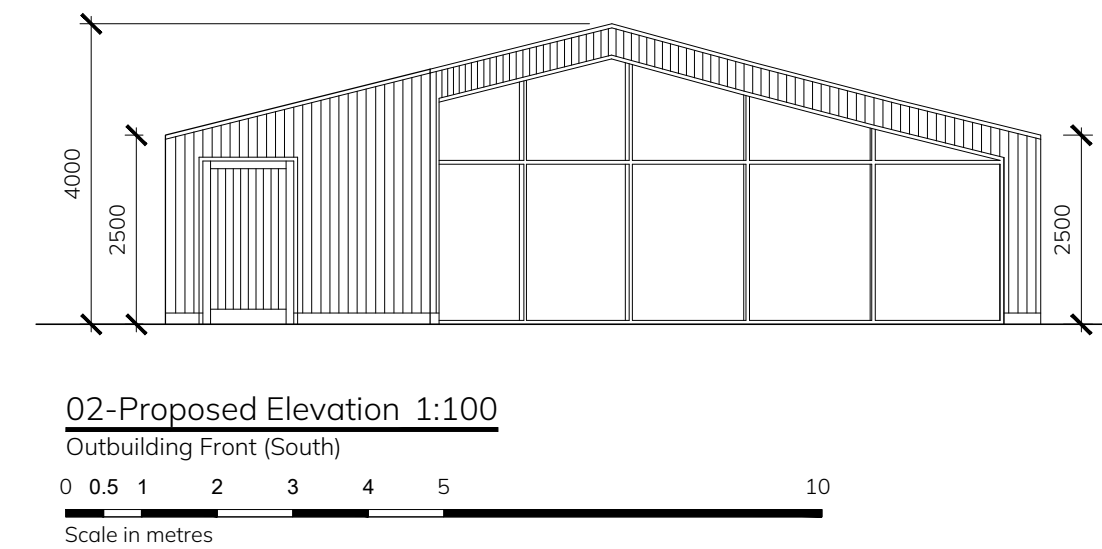
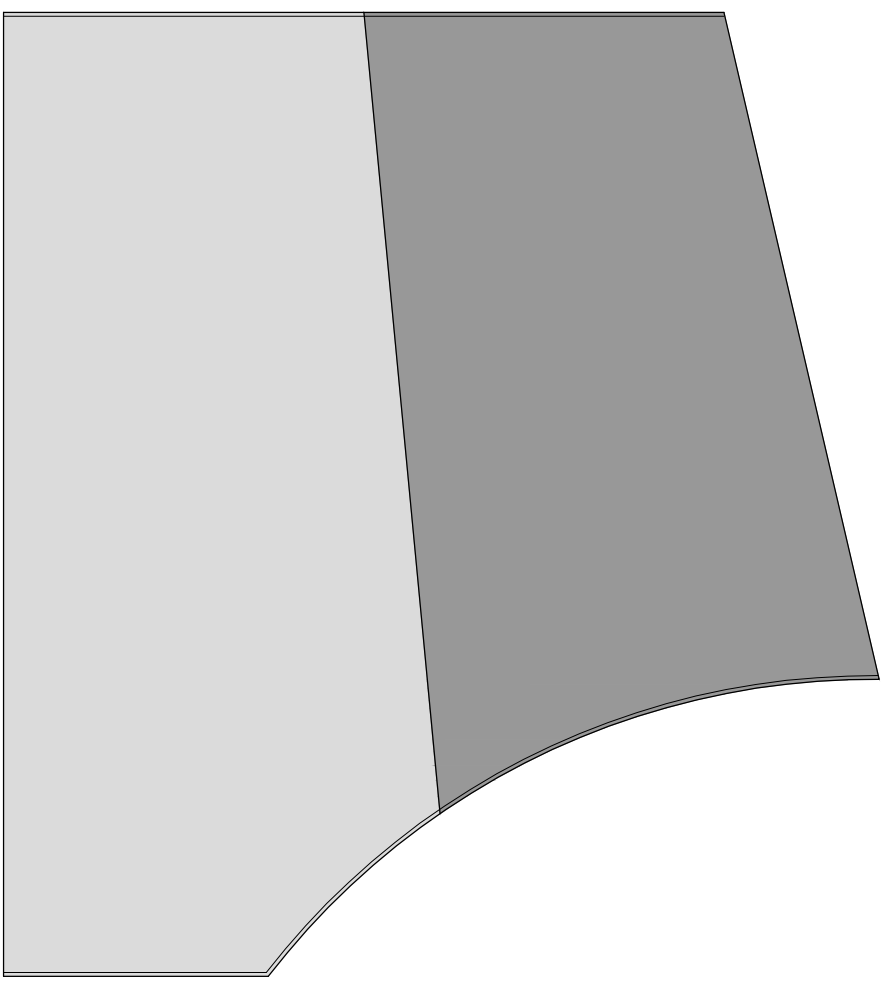
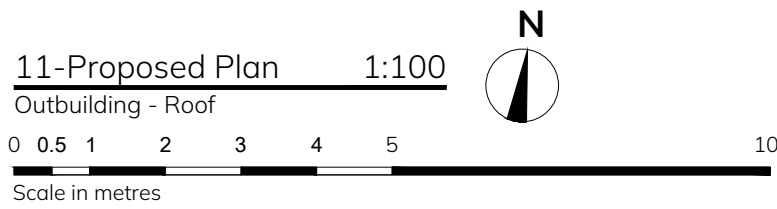


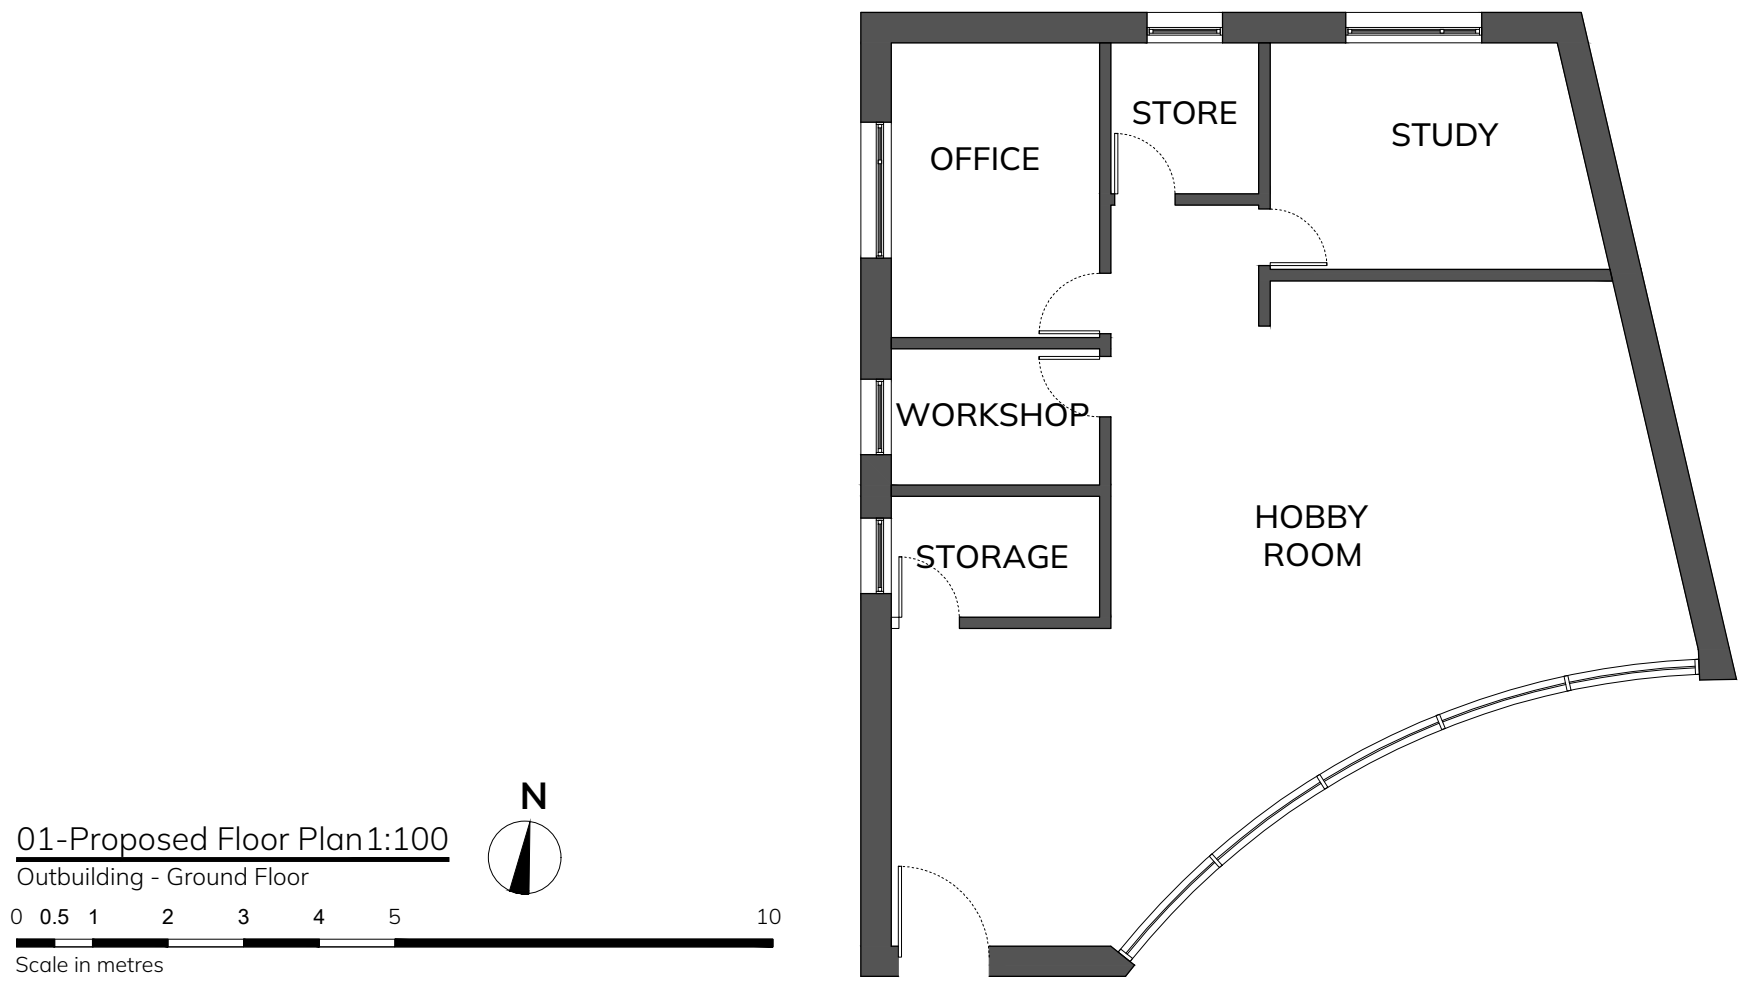

General Notes:

Meynell Gunton is a trading name of JDRM Architectural Design LLP.

© This drawing is the property of JDRM Architectural Design LLP and protected by the Copyright, Designs and Patents Act, 1988.

Do not scale from drawings, use listed dimensions only, request additional dimensions from Meynell Gunton if required.

All dimensions and conditions are to be verified on site prior to commencing any work or ordering materials.

Units (Unless noted otherwise):

- Dimensions: Millimetres
- Levels: Metres
- Areas: Metres (all areas are approximate)

Report any discrepancies to Meynell Gunton in writing.

Project Notes:

Revision History:

Date	Rev	Notes	Appr
09/10/25	-	First Issue	GG
10/10/25	A	Amendments as per client comments.	GG
16/10/25	B	Amendments as per client comments.	GG
17/10/25	C	Section 13 added.	GG
23/10/25	D	Section 13 removed, outbuilding roof amended.	GG
05/12/25	E	Room labels added	GG

Meynell + Gunton

8 Beaconsfield Studios
25 Ditchling Rise
Brighton, BN1 4QL

01273 673 673
meynellgunton.com
hello@meynellgunton.com

Project:

Conisboro Way PD Works

Client:

Mark & Sapna Odlin

Drawing Title:

Proposed Drawings - Outbuilding

Project No:

2202

Drawing No:

(21)701

Revision:

E

Drawing Status:

Planning

Scale:

1:100 @ A1

Approved By:

GG