


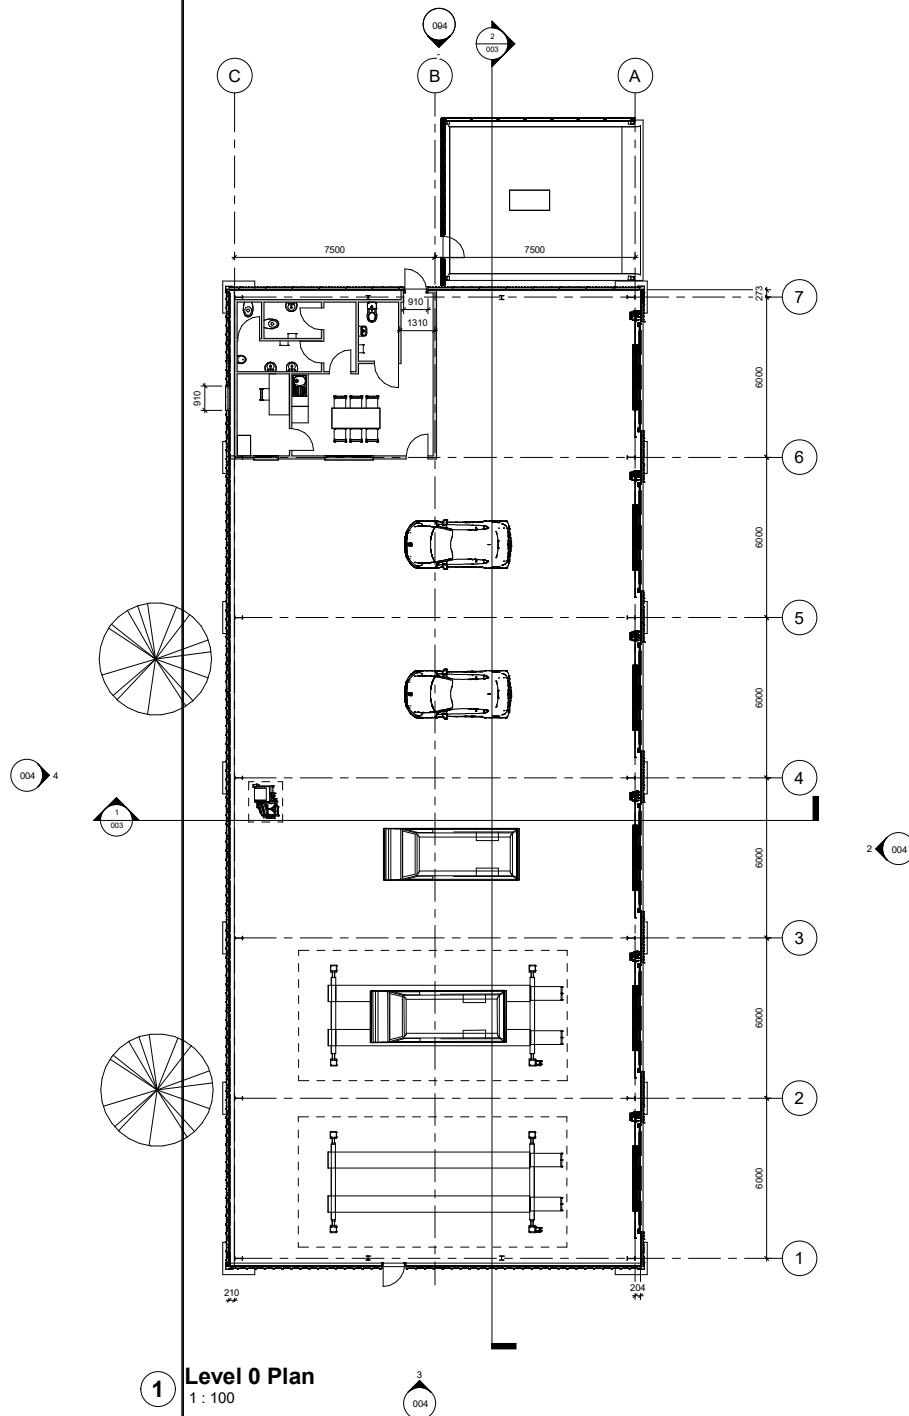

1 Level 0 Plan
1:100


Drawing Status: PLANNING

Client: W3 construction

Title: GROUND FLOOR GENERAL ARRANGEMENT

Scale: 1:100 Date: 10/12/2020

Drawing No: OCM-AFE-P-001

Project Info: OC MOTOR REPAIR - NEW WORKSHOP




