


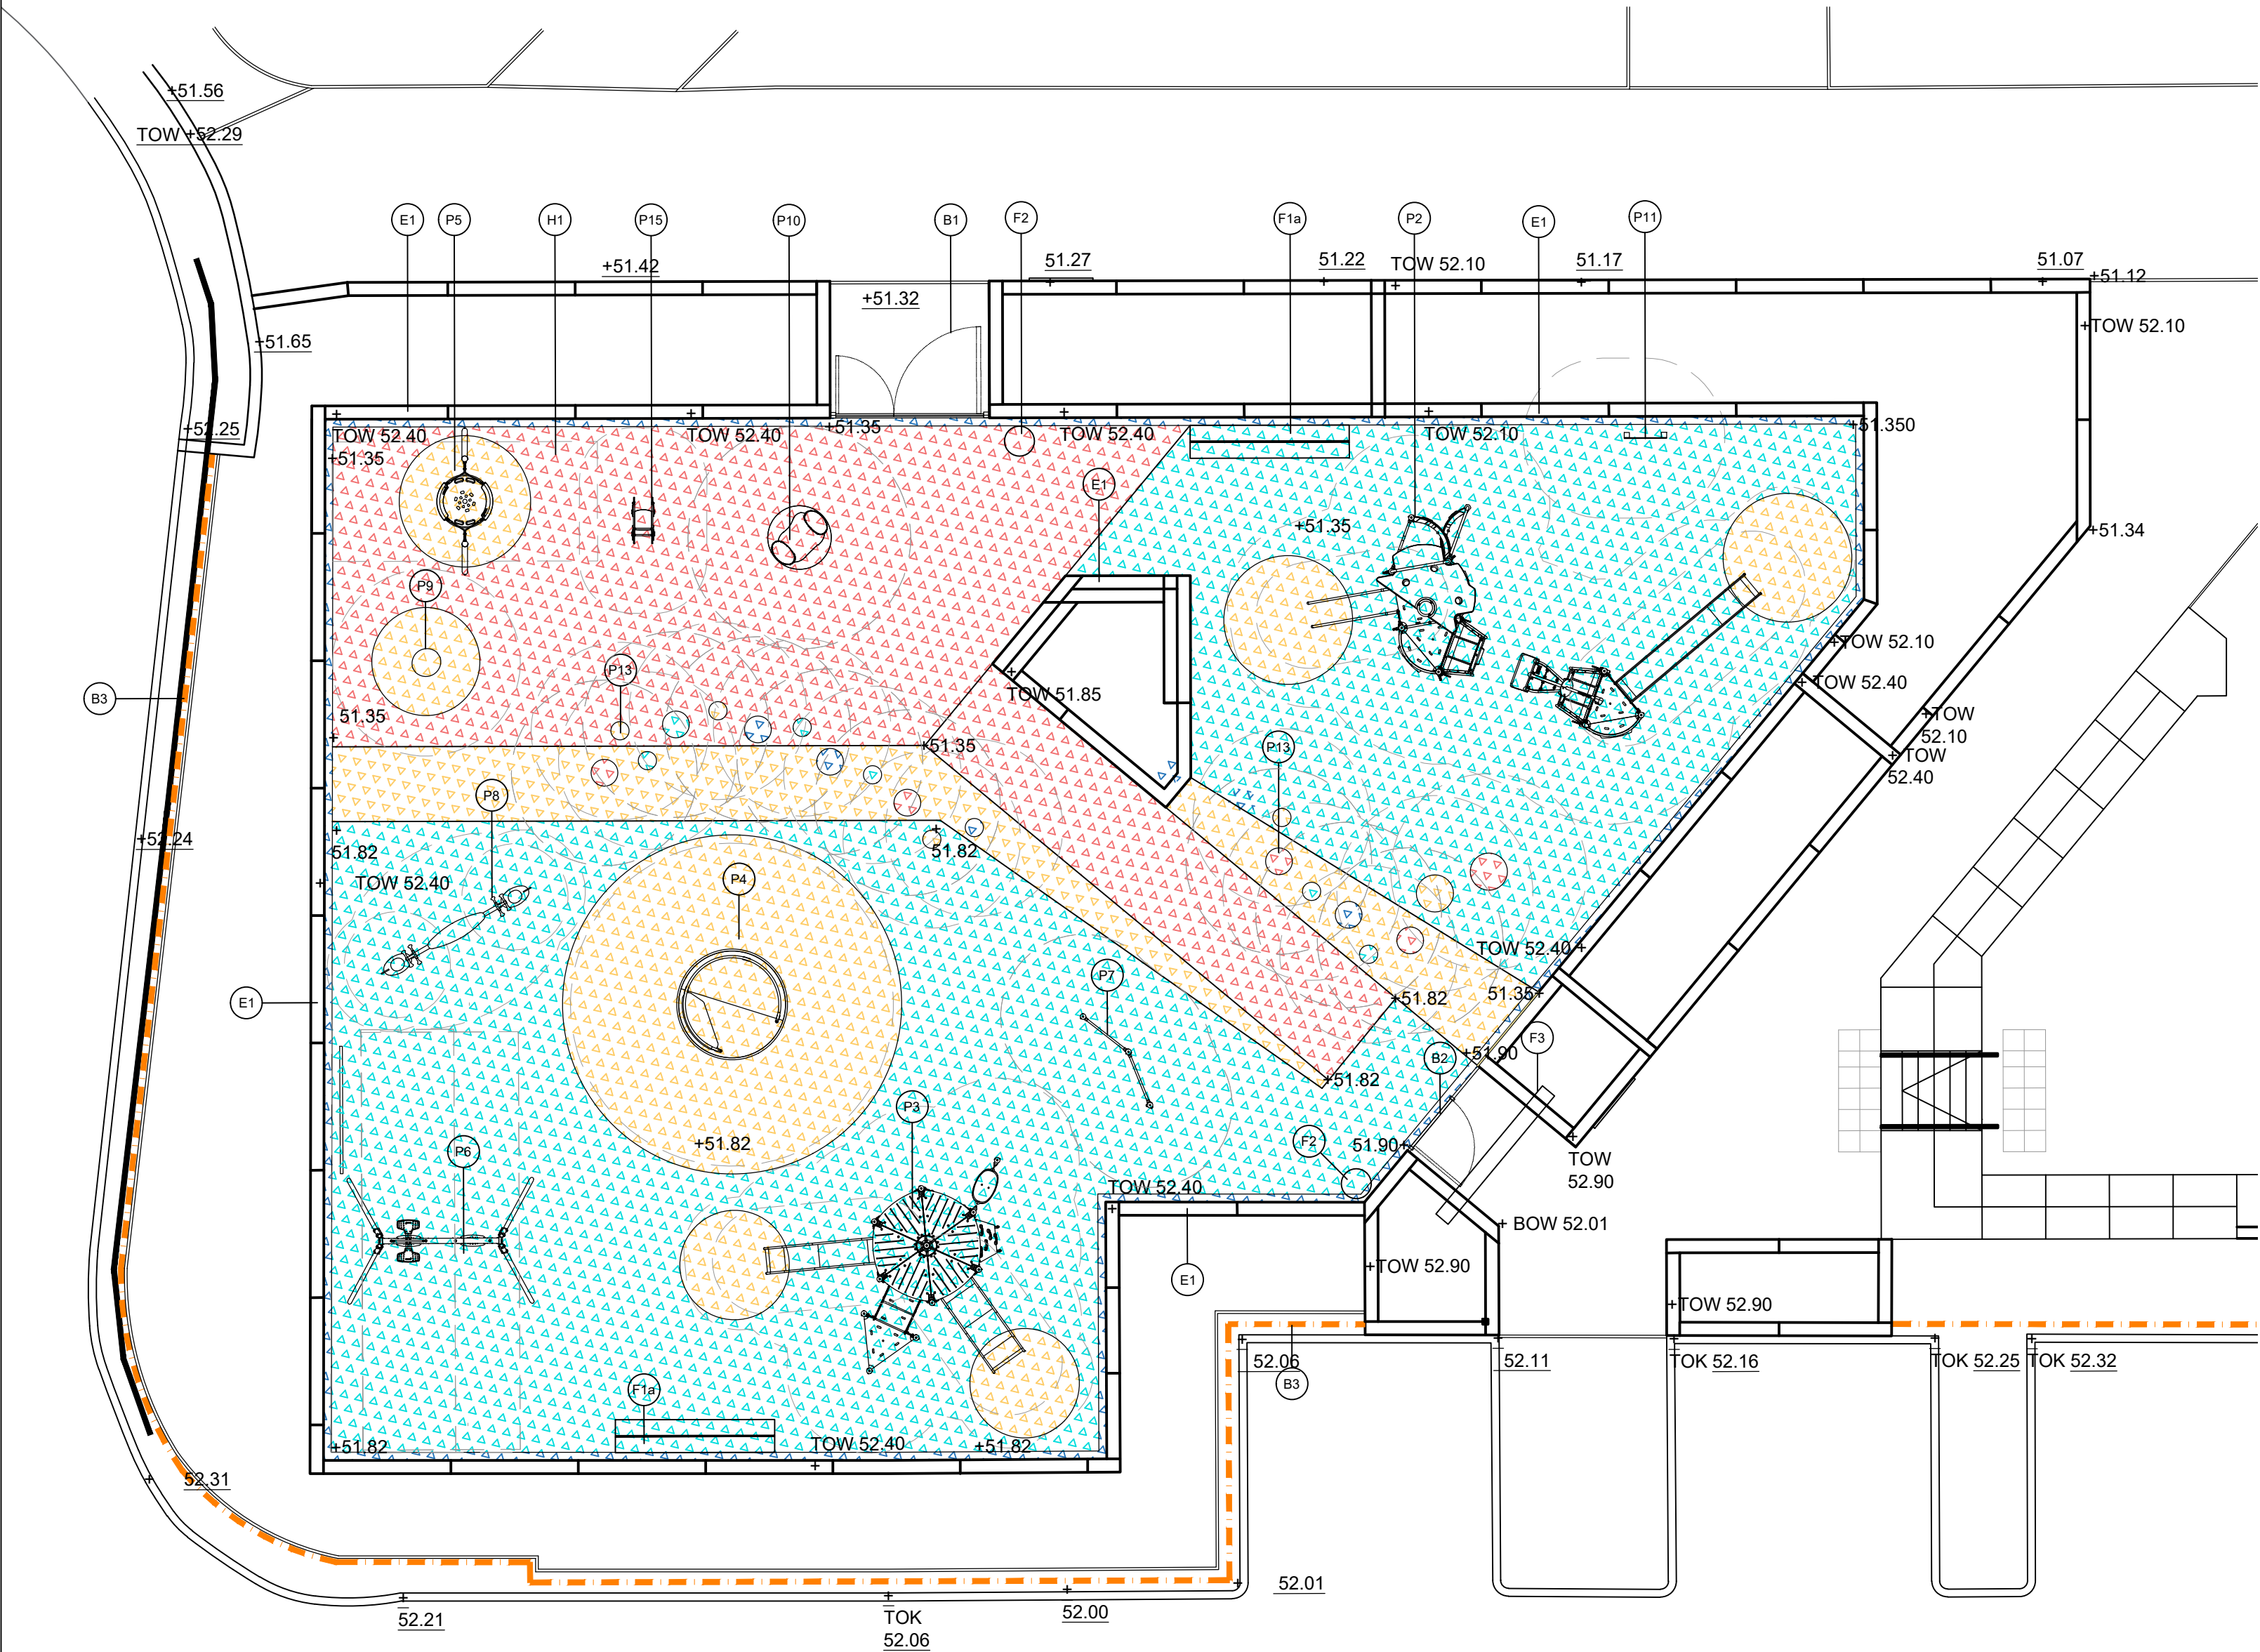

Play Area General Arrangement
1:100@A1



- Legend**
- H1 wetpour surfacing (porous).
NBS ref: Q26/360
 - B3 Metal flat top fence to
playground 1m high.
NBS ref: Q40/340

NAME AND PRODUCT REFERENCE	COLOUR	AGE RANGE & COMPONENTS
P2 Cliff rider Extreme Product reference: PCE211621-custom_20396521	Posts mid-grey powder coated, panels teal with yellow accents	Age range: 6+ Components: curved slide, cliff rider, banister bars, wall climber, play shell and pipe climber.
P3 Product reference: Mega deck with roof, PCM100832-custom_20403880	double slide - steel with yellow sides, rope - light blue, panels - teal, noughts and crosses panel - yellow, single slide - steel	Age range: 2+ Components: curly climber, xylophone music panel, tic-tac-toe play panel, rock climber, double slide, single slide, accessible stairway, hammock and play sphere.
P4 Wheelchair Carousel PCM157	Anthracite	Age range: 2+
P5 Little Spider Swing, M952-custom_20403882	Rope version - black rope	Age range: 2+
P6 Swing Duo swing seat Product reference: classic swings, 2 seat frame H.2.5m (KSW902) KSW902-custom_20403884	Standard swing seat - black. Duo swing - yellow	Age range: 2+ Components: standard swing and duo swing.
P7 Double Somersault Bars PCM802	Anthracite, as supplied	Age range: 4+
P8 Seesaw ELE400022	Teal	Age range: 3+
P9 Bowl spinner ELE400024	Teal	Age range: 4+
P10 Wetpour Tunnel Product reference: SUR18390-347	Yellow and teal	Age range: 0-7
P11 Product reference: Play Panel 1 - Maze, PCM004121	Texmade (teal)	Age range: 1-6
P13 Wetpour half sphere stepping stones 3 no. large - 695mm dia. 8 no medium - 500mm dia. 10 no small - 345mm dia.	Pink, teal, yellow and blue/black. Colours chosen to contrast the surrounding wetpour colour for visual distinction.	Age range: 0-12
P15 Dune buggy M170	Yellow	Age range: 1+
F1a Bespoke timber bench - two beam, recycled heartwood, with ppc metal frame. 3m length with back and arm rests.	Natural, as supplied	
F2 Litter bin. Product reference: Topsy Jubilee Litter Bin. Bin volume 125 litres.	Black, as supplied	
F3 Reclaimed metal arch.	Colour tbc.	
B1 Double leaf gate for pedestrians and maintenance access. Prosafe hydraulic self-closing gate. Hot dip galvanised and powder coated.	Pedestrian gate to be RAL 1018 (yellow).	
B2 Single leaf pedestrian gate. Prosafe hydraulic self-closing gate. Hot dip galvanised and powder coated.	RAL 1018 (yellow).	
B3 Playground fence. Galvanised steel flat top fencing, 1m high.	Galvanised steel.	
E1 Timber sleeper retaining walls. Grade A European Oak. Height of wall: 580mm high to western side of play area, and 1050mm high to eastern side.	Natural - as supplied.	
Refer to Play Equipment schedule SH-0004 for further details.		

Rev	Date	Drawn	Description	Notes
A	30.10.25	KRA	Issued for discharge of planning condition 4	Do not scale from drawings unless by agreement with HTA. Use figured dimensions only. Check all dimensions on site prior to commencing the works. Drawing to be read in conjunction with other relevant consultant information.
A	11.12.25	RBL	Springer and Csaaw equipment changed due to being discontinued by supplier	
B	18.12.25	RBL	legend added for surfacing and fence	This drawing is the copyright of HTA Design LLP and must not be copied or reproduced in part, or in whole, without the express permission of HTA Design LLP. Drawing to be read in conjunction with specification.

Legend

Play Area General Arrangement
drawing title
Reading Borough Council
Dee Park Open Space
client / project

RBC-DPR_HTA-L_DR_0905
drawing number

1:100
scale @ A1

RBC-DPR
project number

B
revision
KRA
originated by

PLANNING
status

HTA Design LLP
www.hta.co.uk
London | Edinburgh | Manchester | Bristol

