



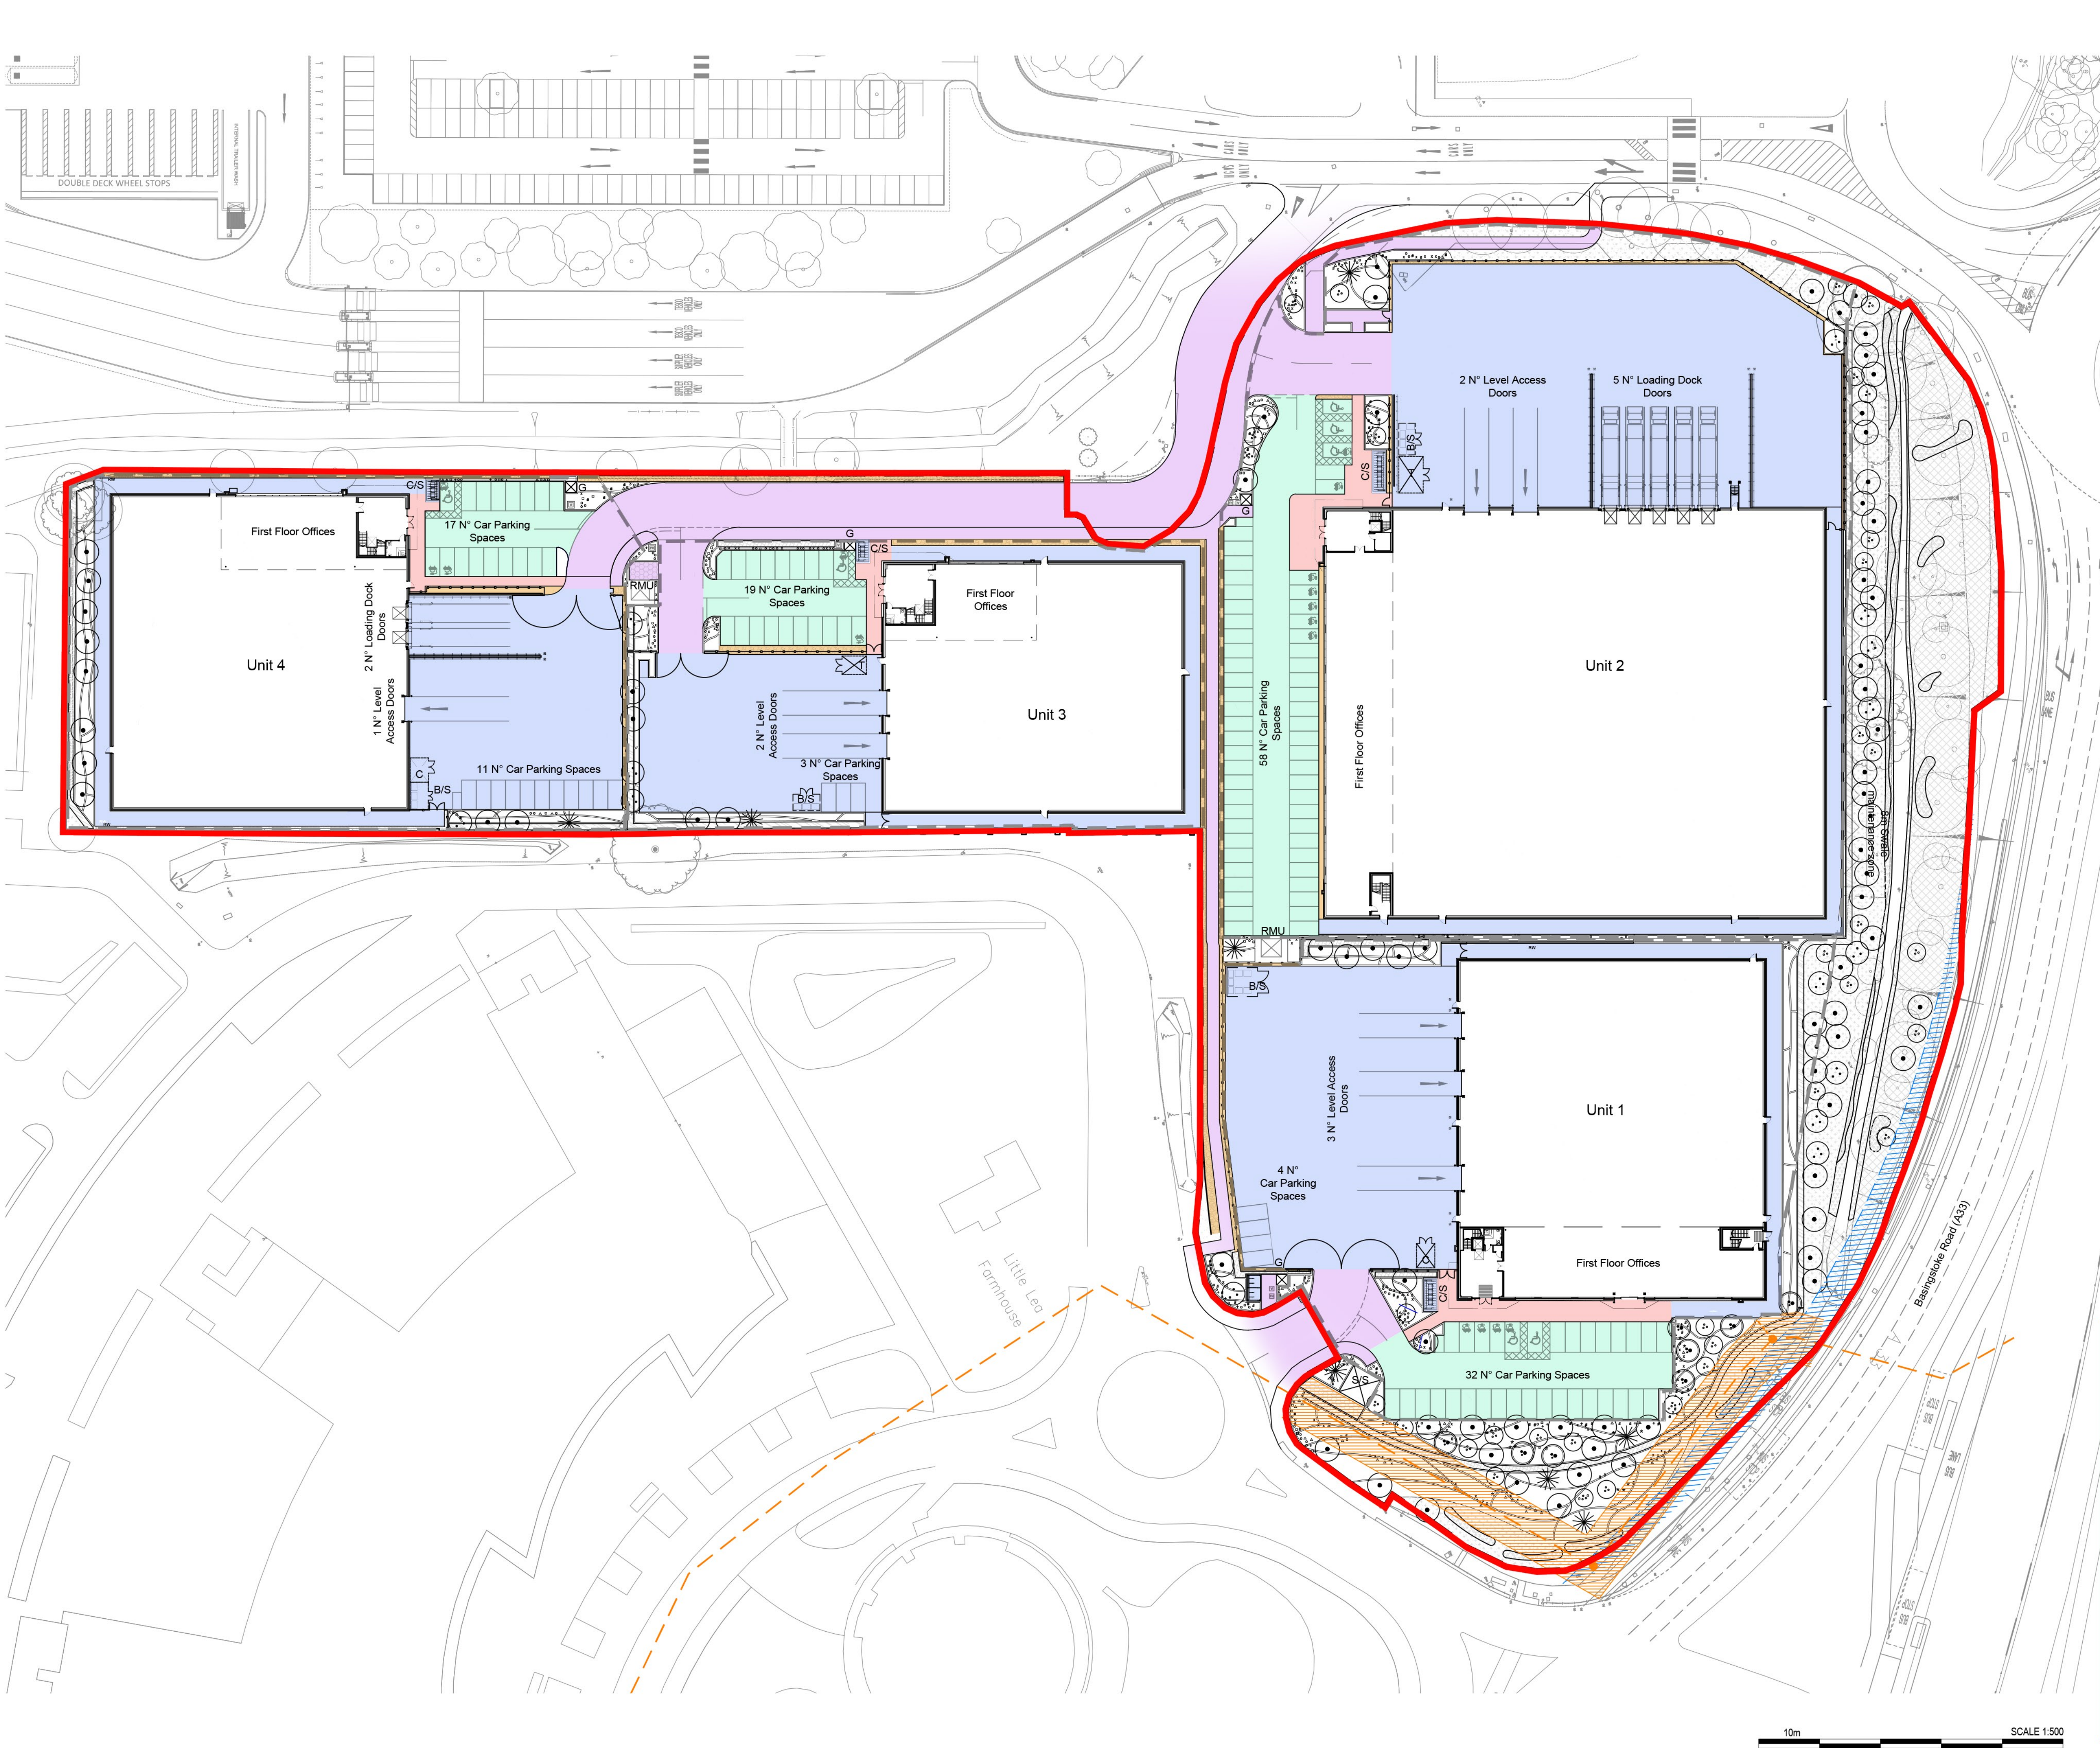

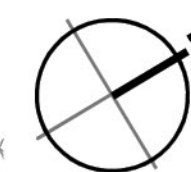

Key

Site application Boundary

Plot Boundary

Foul Sewer Easement (4m easement)

Highway Safety Easement

Building Frontage & Main Entrances

Car Park Aisles & Parking Bays

Services Yards & Perimeter Building Paths

Infrastructure Roads

Gravel Edges

High quality concrete block paving
Marshall's modal textured or similar equal and approved.
Colours: 30% Light Cream Granite
30% Light Granite
30% Oatmeal Granite
Colours to be distributed evenly and randomly.
Size: 300 x 100mm x 60mm laid in a half lapped staggered bond. Refer to paving detail 1219-403.

High quality permeable concrete block paving.
Marshall's Modal Priora Permeable, or similar equal and approved.
Colour: Anthracite Granite
Refer to typical paving detail 1219-403.

Brushed concrete to engineers detail and specification.

Asphalt to access roads refer to engineers details.

Loose gravel chippings supplied by CED Natural stone or similar equal and approved. 6mm diameter liad to 50mm depth.
Colour: Silver Grey Granite

rev

amendments

by

ckd

date

Reading International Logistics Park

Proposed Site Layout - External Finishes

LOD 3

LOI 3

GRAFTONGATE

Magrock

UMC

ARCHITECTS

RIBA PoW Stage:
Document Suitability:
Drawn / Checked:
Date:
Scale:
UMC Project Number:

4 - Technical Design
S2
LF / LF
07.04.2025
1:500
23545

Document Reference:
23545 - UMC - SI01 - SI - DR - A

4 - Technical Design
S2
LF / LF
07.04.2025
1:500
23545
Drawing no:
0202
Revision:
P07

PLANNING

THIS DRAWING IS TO BE USED FOR THE STATED PURPOSE ONLY AND SHOULD NOT BE USED FOR ANY OTHER

10m

SCALE 1:500