





SCALE 1:500 0 12.5 25 37.5 50m
SCALE 1:1 0 10 20 30 40 50 60 70 80 90 100mm

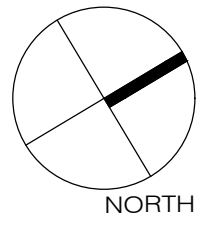



COPYRIGHT RESERVED

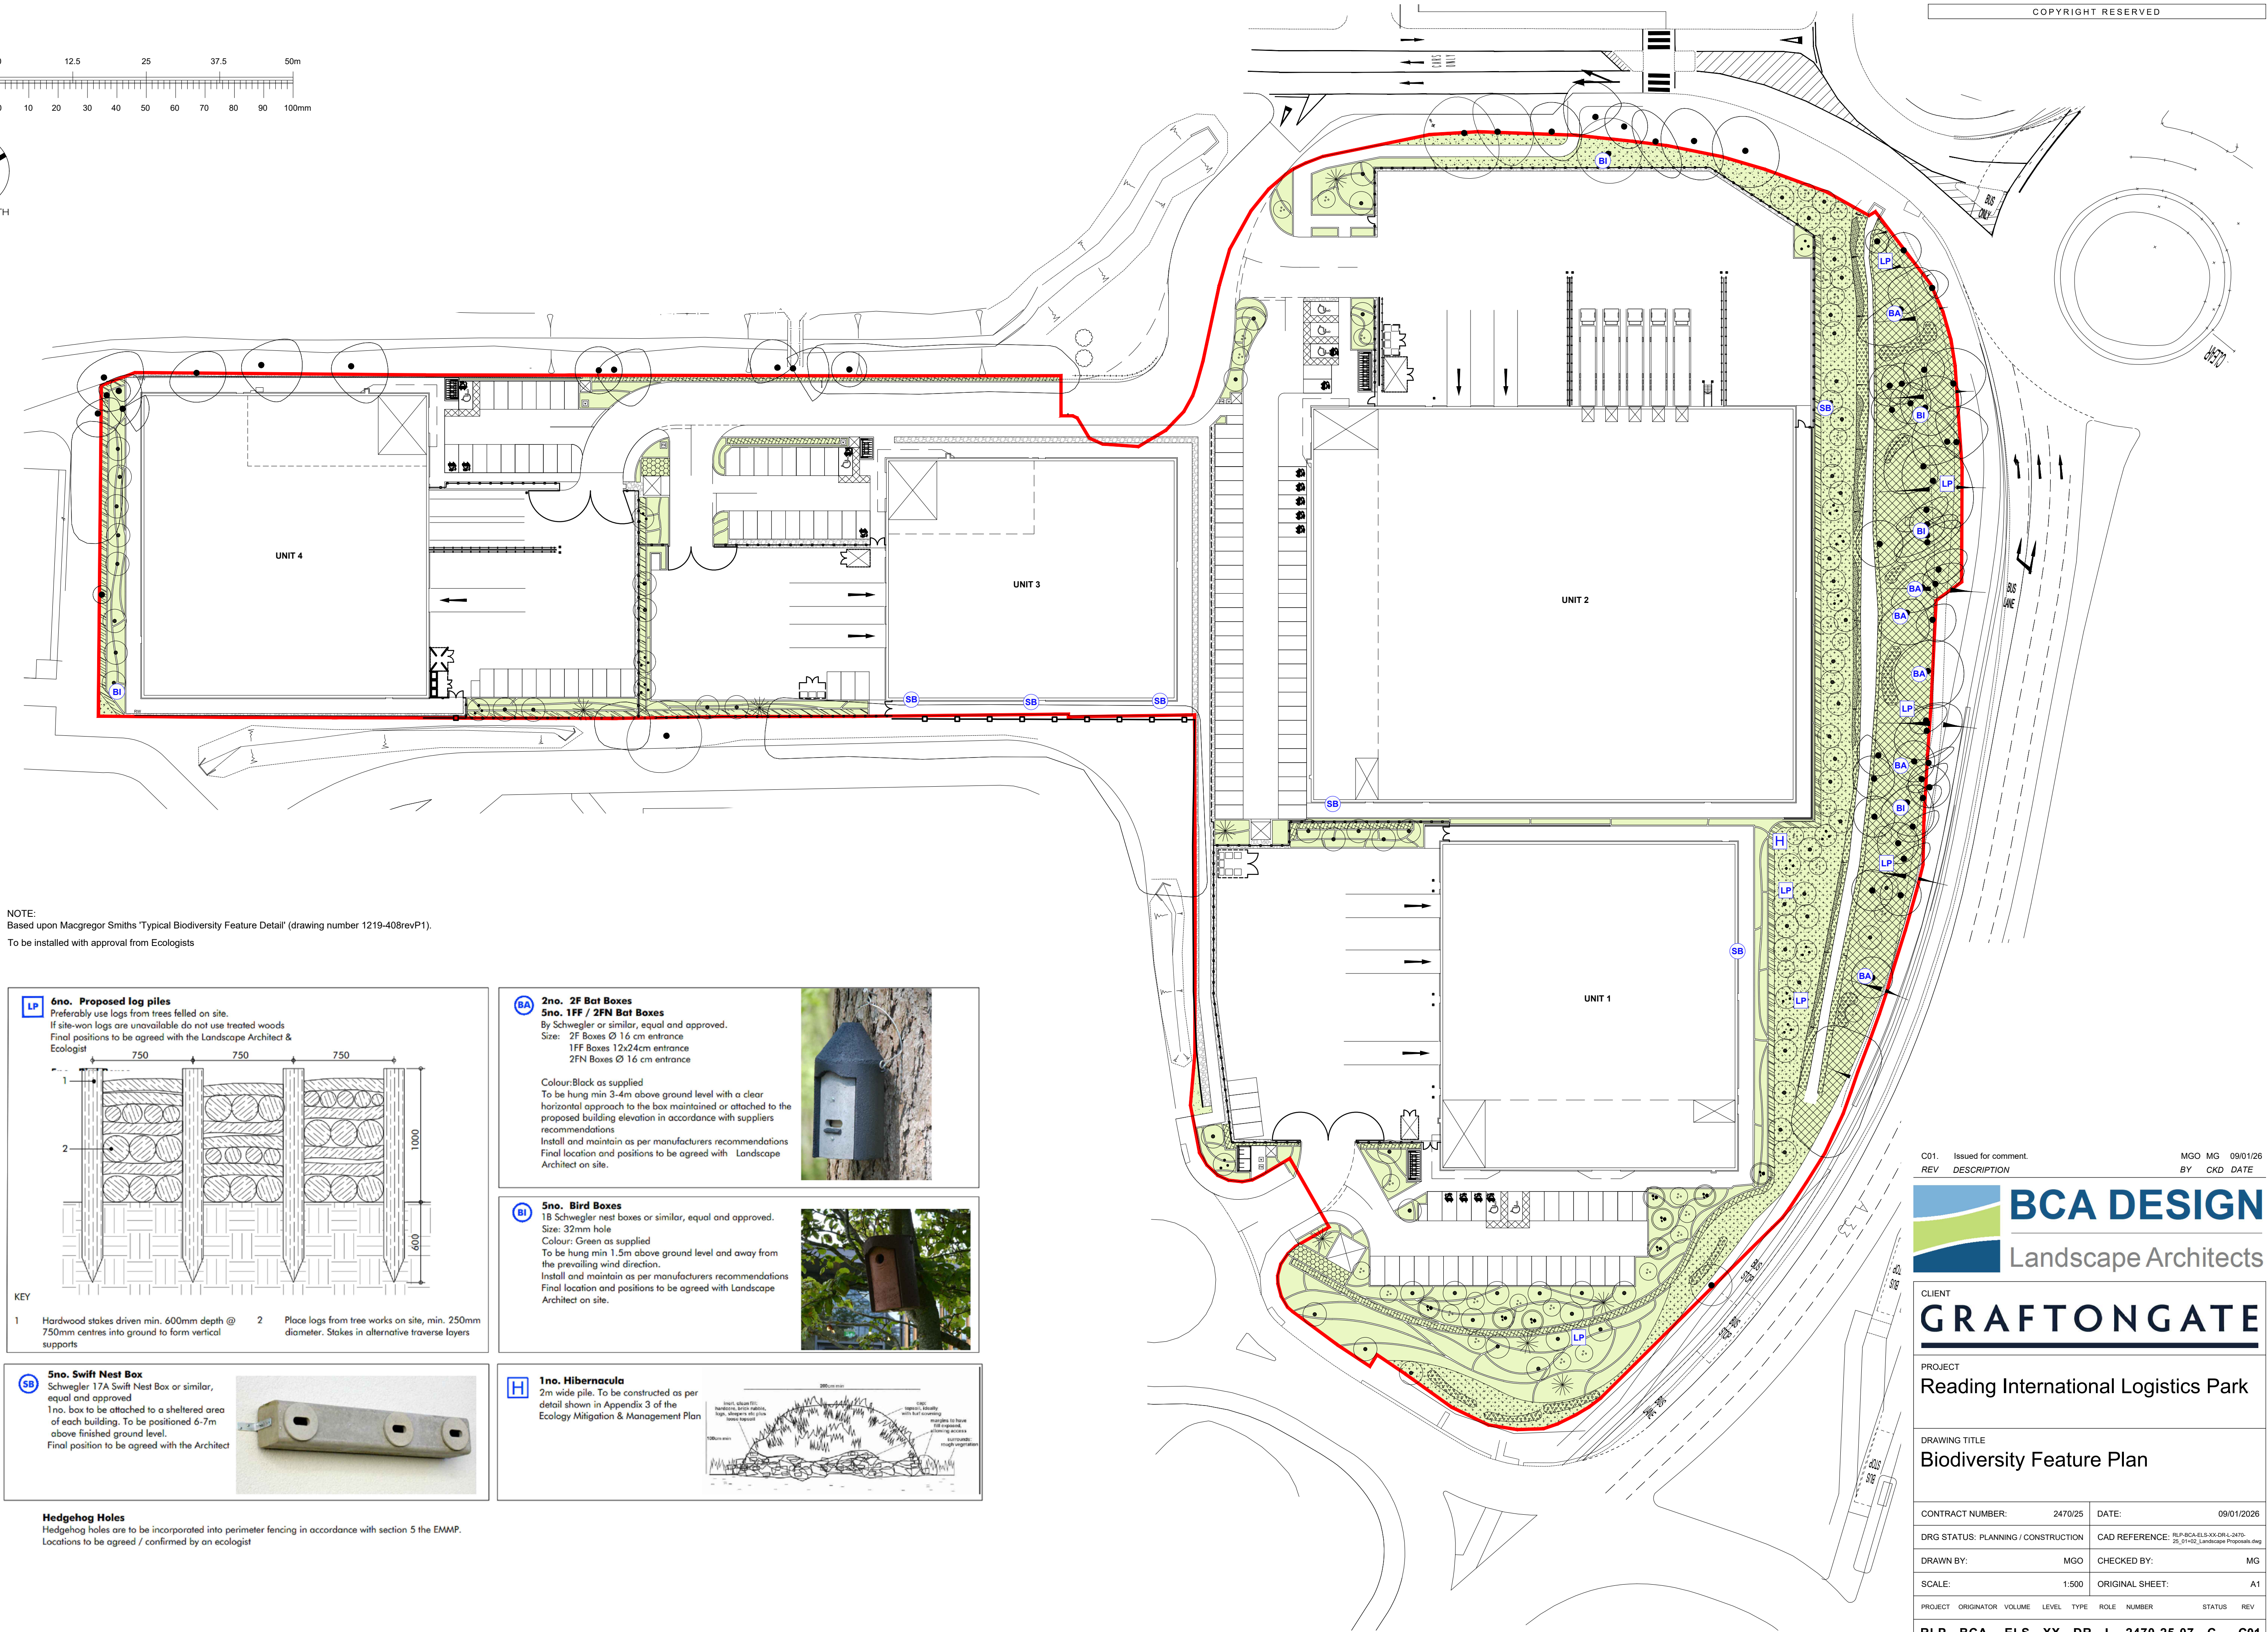

NOTE:
Based upon Macgregor Smiths 'Typical Biodiversity Feature Detail' (drawing number 1219-408revP1).
To be installed with approval from Ecologists

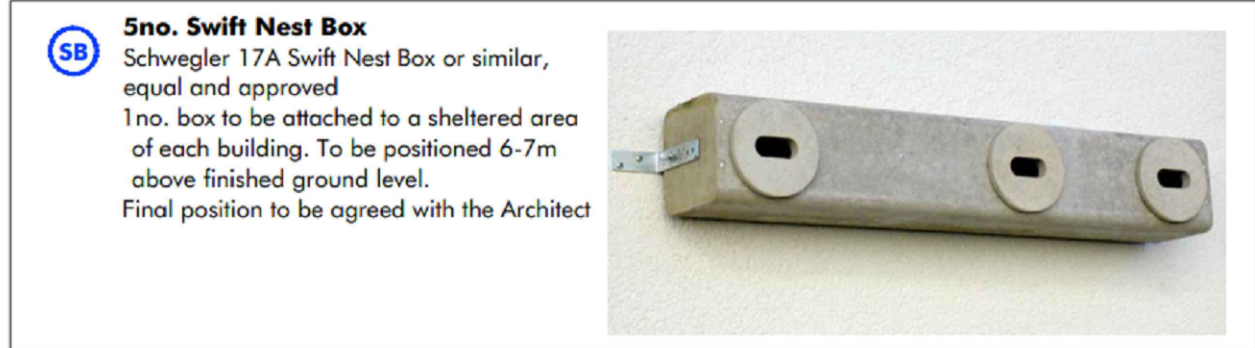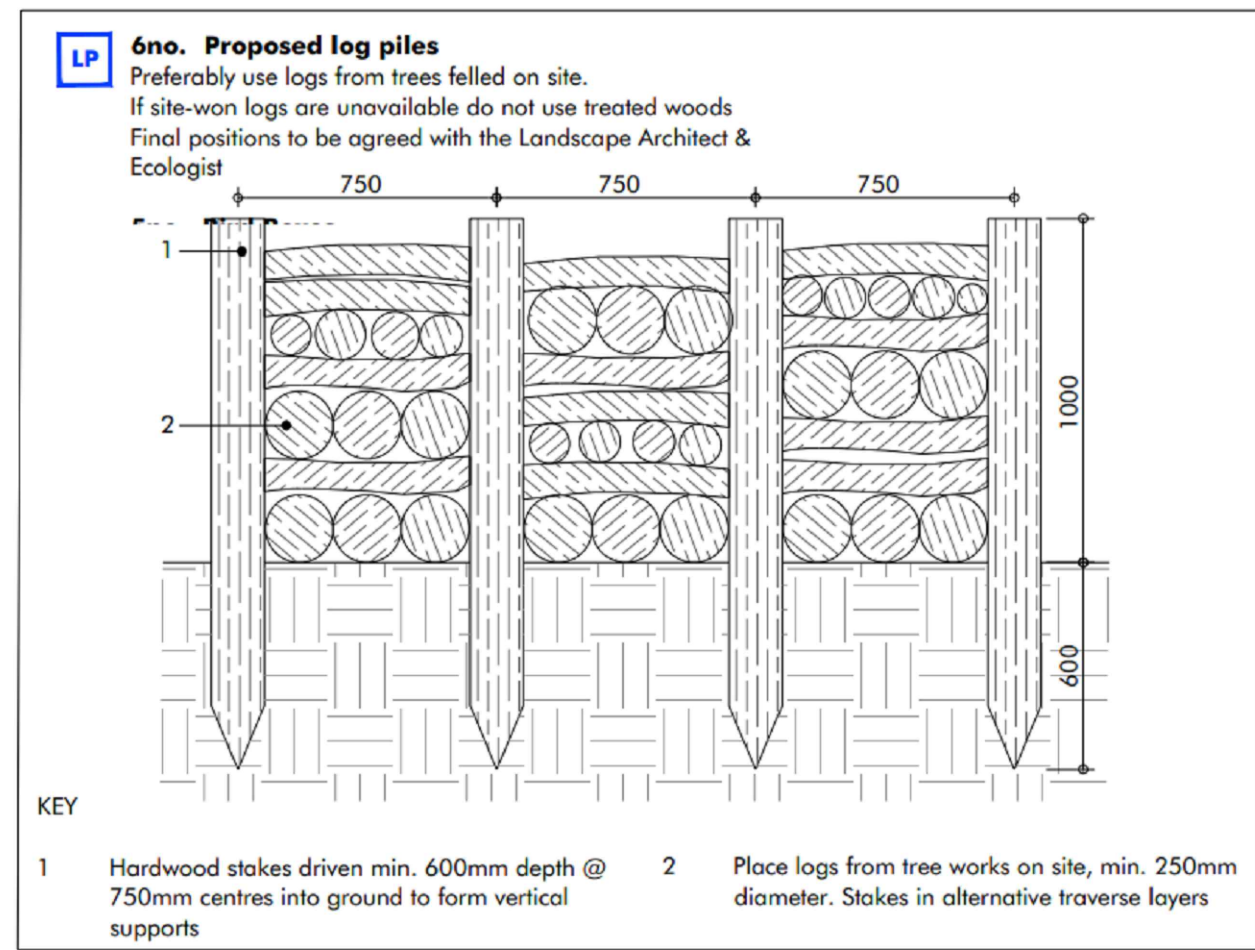

Hedgehog Holes
Hedgehog holes are to be incorporated into perimeter fencing in accordance with section 5 the EMMP.
Locations to be agreed / confirmed by an ecologist

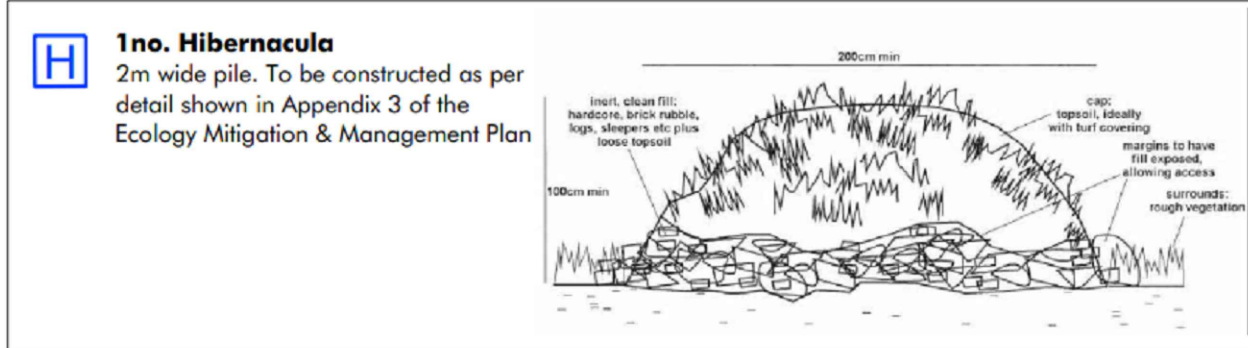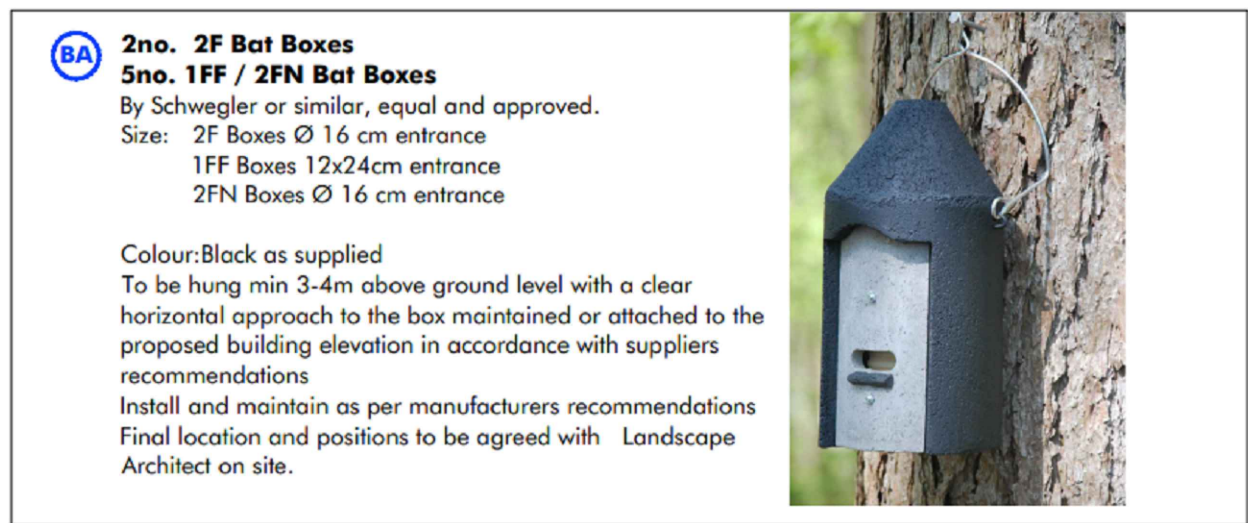

C01. Issued for comment. MGO MG 09/01/26
REV DESCRIPTION BY CKD DATE



CLIENT
GRAFTONGATE

PROJECT
Reading International Logistics Park

DRAWING TITLE
Biodiversity Feature Plan

CONTRACT NUMBER:		2470/25		DATE:		09/01/2026		
DRG STATUS: PLANNING / CONSTRUCTION				CAD REFERENCE: RLP-BCA-ELS-XX-DR-L-2470-25_01+02_Landscape Proposals.dwg				
DRAWN BY:		MGO		CHECKED BY:		MG		
SCALE:		1:500		ORIGINAL SHEET:		A1		
PROJECT	ORIGINATOR	VOLUME	LEVEL	TYPE	ROLE	NUMBER	STATUS	REV
RLP - BCA - ELS - XX - DR - L - 2470-25-07 - C - C01								

BCA Design Ltd. Studio 3, The Court, Holywell Business Park, Northfield Road, Southam, Warks.
CV47 0FS. T: +44 (0)1926 614031 E: gen@bca-landscape.com W: www.bca-landscape.com