
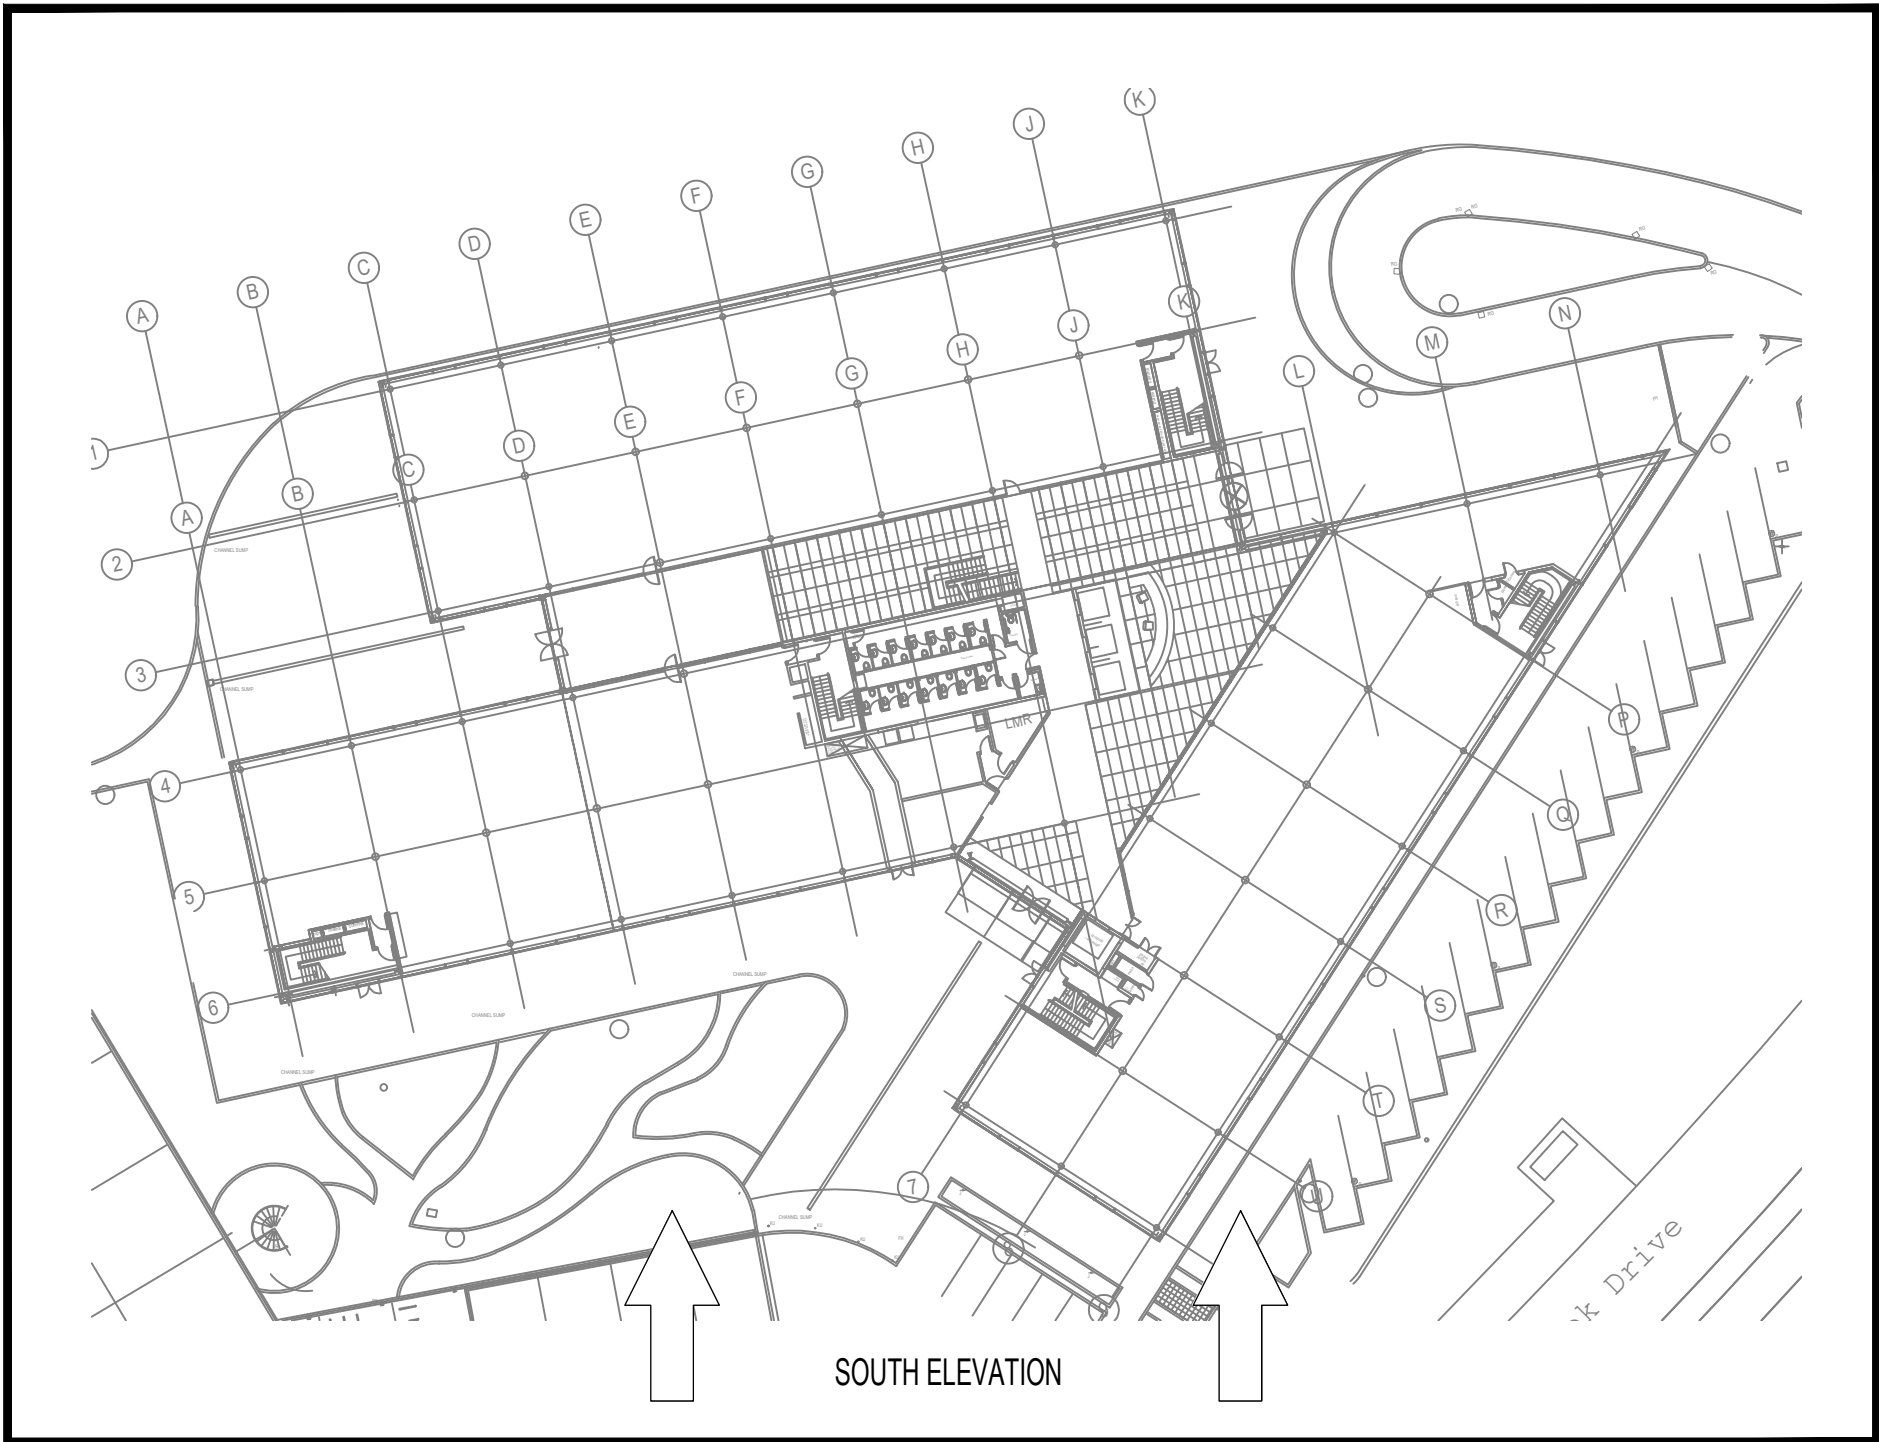


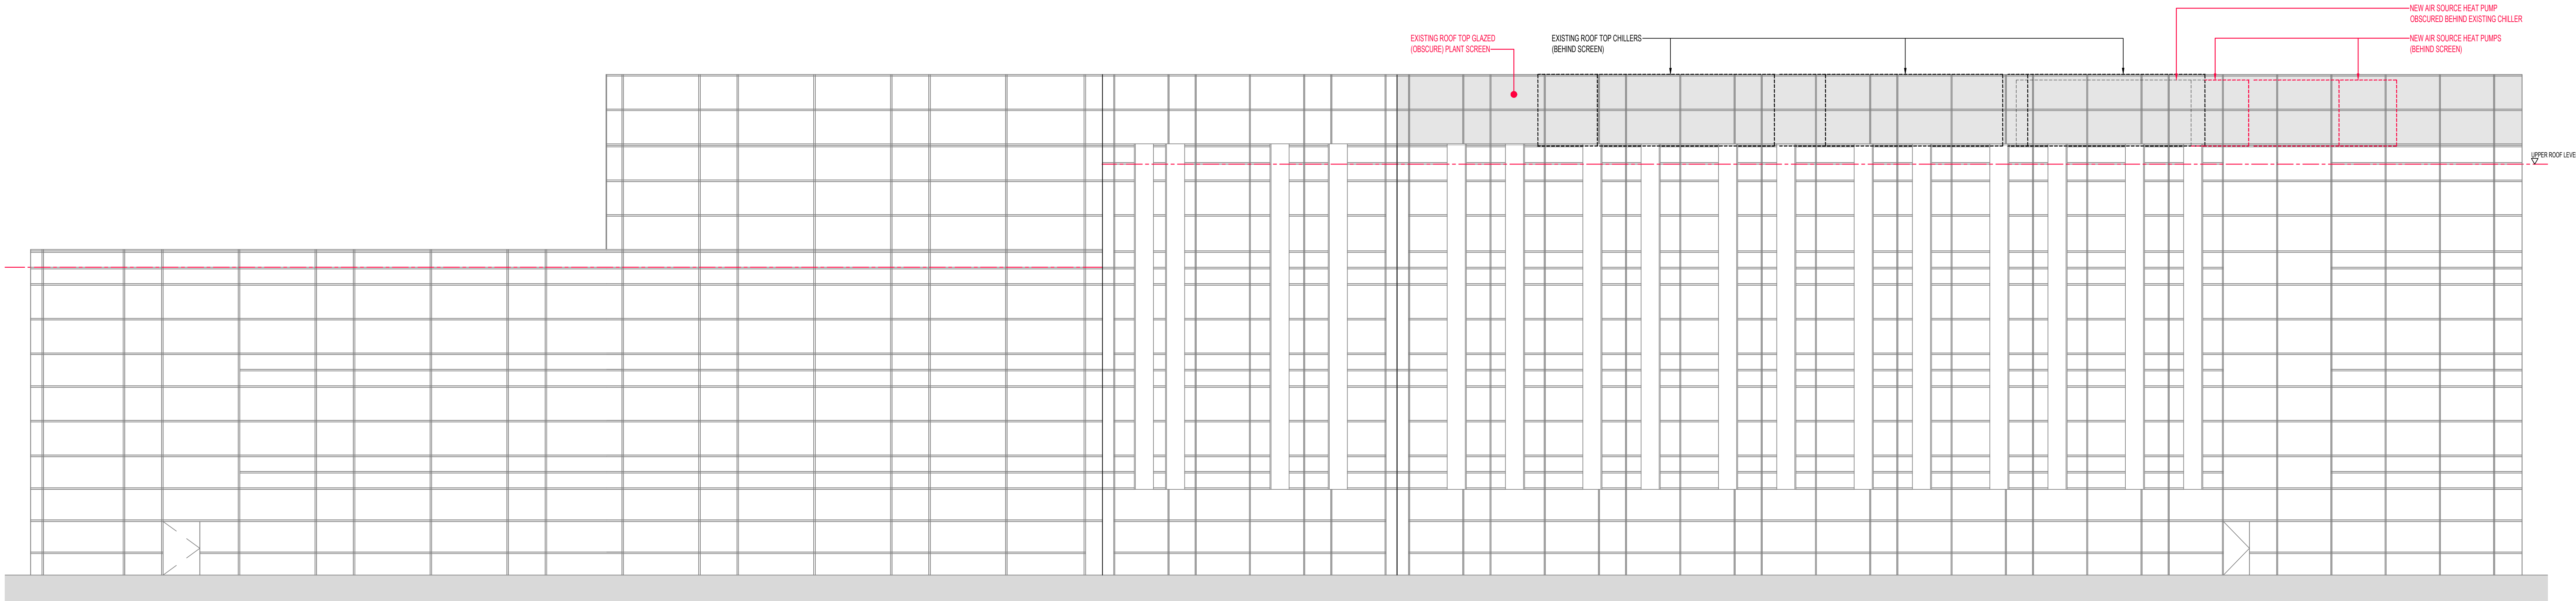

A. THIS DRAWING IS TO BE READ IN CONJUNCTION WITH ALL RELEVANT ARCHITECTS' STRUCTURAL ENGINEERS' AND / OR ENGINEERS' DRAWINGS AND SPECIFICATION.
B. THE CONTRACTOR SHALL BE RESPONSIBLE FOR THE COORDINATION OF ALL WORK WITH ALL OTHER TRADES.
C. ANY INFORMATION SHOWN ON THIS DRAWING RELATING TO FIRE AND LIFE SAFETY SYSTEMS IS INDICATIVE AND TO BE DEVELOPED AS PART OF THE RELEVANT SPECIALIST CONTRACTORS' DESIGN.

GENERAL NOTES

01	AMENDED TO SUIT PLANNING CONSULTANTS COMMENTS	JAN '26
02	ISSUED FOR PLANNING	DEC '25

Rev	Description	Date
-----	-------------	------

Issue Status

PLANNING

Client

MAPLETREE (UK) MANAGEMENT LTD

FURNESS GREEN PARTNERSHIP

BUILDING SERVICES & ENVIRONMENTAL ENGINEERING CONSULTANTS
71 LEONARD STREET (FIRST FLOOR), LONDON, EC2A 4GS
(020) 3589 3898 www.furnessgreen.com info@furnessgreen.com



Project

100 BROOK DRIVE
GREEN PARK - DECARBONISATION

Title

PROPOSED MECHANICAL SERVICES
ELEVATION 2 (SOUTH)

Drawn	Checked	Date	Scale
-------	---------	------	-------

K.C.	G.B.	DEC '25	1:100@A0
------	------	---------	----------

Job No	Page No	Rev
--------	---------	-----

1136	50-XX-101	01
------	-----------	----