


- Key
- Demise
 - Proposed Management Office
 - Blue Badge Parking
 - Service Parking

Proposed Parking Spaces				
Level	1	2	3	Total
Standard Bays	75	79	257	411
Standard EV Bays	3	3	-	6
Service Bays	5	-	-	5
Parent & Child Bays	-	9	-	9
Accessible Bays	7	-	5	12
Blue Badge Bays	3	3	3	9
Accessible/Blue Badge EV Bays	1	-	-	1
Total Parking Bays	94	94	265	453

Hexagon Parking - Basement Level:
5 x spaces

P2	Planning Addendum - Amendments to Car Park and Ground Floor	25/11/24	BS	DB
P1	Planning Addendum - Response to Highways	06/11/24	BS	DB
Rev	Description	Date	Dr by	App by
original by BS		date created 23/04/24	approved by DB	

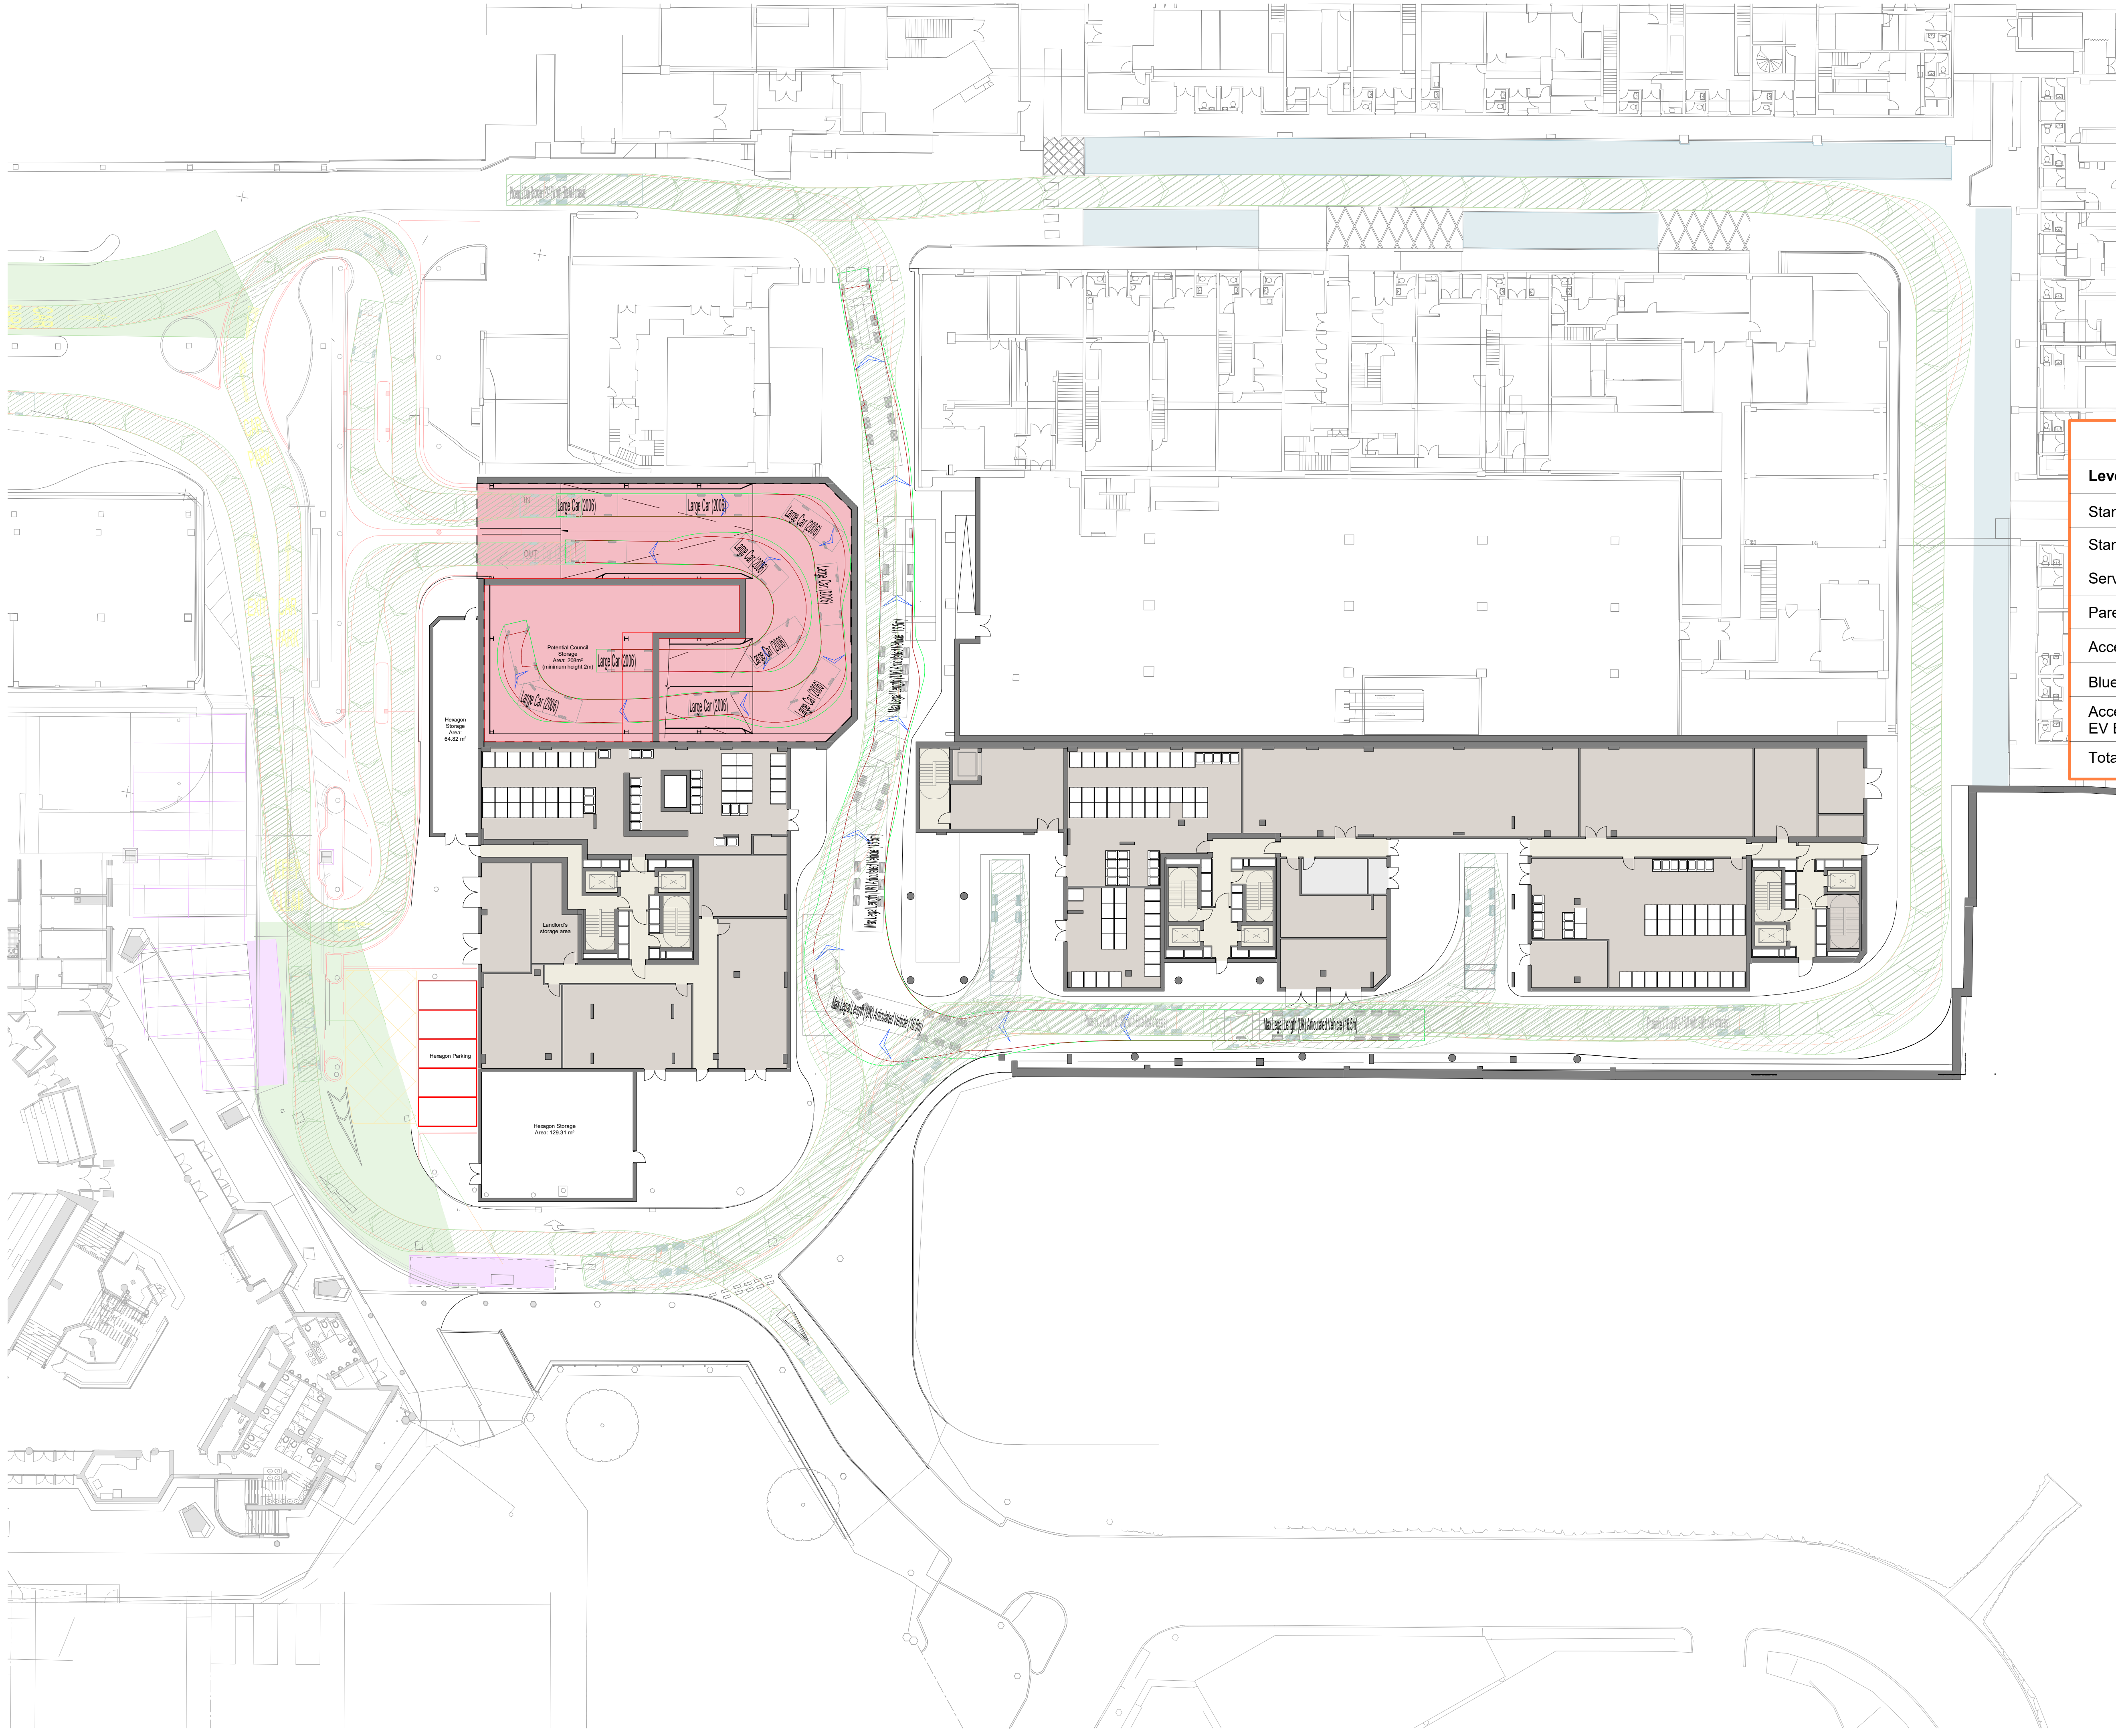

AHR Architects Ltd
5th Floor
55 Princess Street
Manchester
M2 4EW
United Kingdom

T +44(0)161 8287900
E manchester@ahr.co.uk
www.ahr.co.uk

client name	McLaren (Broad Street Mall) Ltd and UREF III LP		
project	Broad Street Mall Residential		
drawing	Option 1 - Car Park Demise - Basement		
computer file	1/0.32.11/DEM_Profile_Folder_redacted/bethany.stewart/Documents/Ref_Apartment_bethany.stewart.rvt	plot date	17/02/2023
project number	2022.00307.000	scale	As indicated@A1
drawing number	BSM-AHR-ZZ-B1-DR-A-08934	rev	P2
		issue status	S2
This drawing is to be read in conjunction with all related drawings. All dimensions must be checked and verified on site before commencing any work or producing shop drawings. The originator should be notified immediately of any discrepancy. This drawing is copyright and remains the property of AHR.			