

Copyright Reserved

The Contractor shall verify and be responsible for all dimensions. DO NOT scale the drawing
- any errors or omissions shall be reported to Stantec without delay.
The Copyrights to all designs and drawings are the property of Stantec. Reproduction or
use for any purpose other than that authorized by Stantec is forbidden.

Notes

UTILITIES NOTE: The position of any existing public or private sewers, utility services,
plant or apparatus shown on this drawing is believed to be correct, but no warranty to this
is expressed or implied. Other such plant or apparatus may also be present but not
shown. The Contractor is therefore advised to undertake their own investigation where the
presence of any existing sewers, services, plant or apparatus may affect their operations.

P03 - REVISED BASEMENT MASTERPLAN	CE		2024.11.21
P02 - UPDATE TO VEHICLE PROFILE	CE		2024.04.16
P01 - FOR PLANNING	CE	JH	2024.01.09
Issued/Revision	By	Appd	YYYY.MM.DD
	CE	JH	2024.01.09
	Dwn.	Dsgn.	Chkd.
			YYYY.MM.DD

Issue Status

FOR INFORMATION

This document is suitable only for the
purpose noted above.
Use of this document for any other
purpose is not permitted.

Client/Project Logo

Client/Project
MCLAREN (BROAD STREET MALL) LTD


BROAD STREET MALL

READING, UK


Title
PROPOSED BASEMENT LEVEL
ARRANGEMENT SWEEP PATH ANALYSIS

11.2m REFUSE VEHICLE

Project No. 332110742	Scale AS SHOWN
Revision P03	Drawing No. 332110742/5500/003

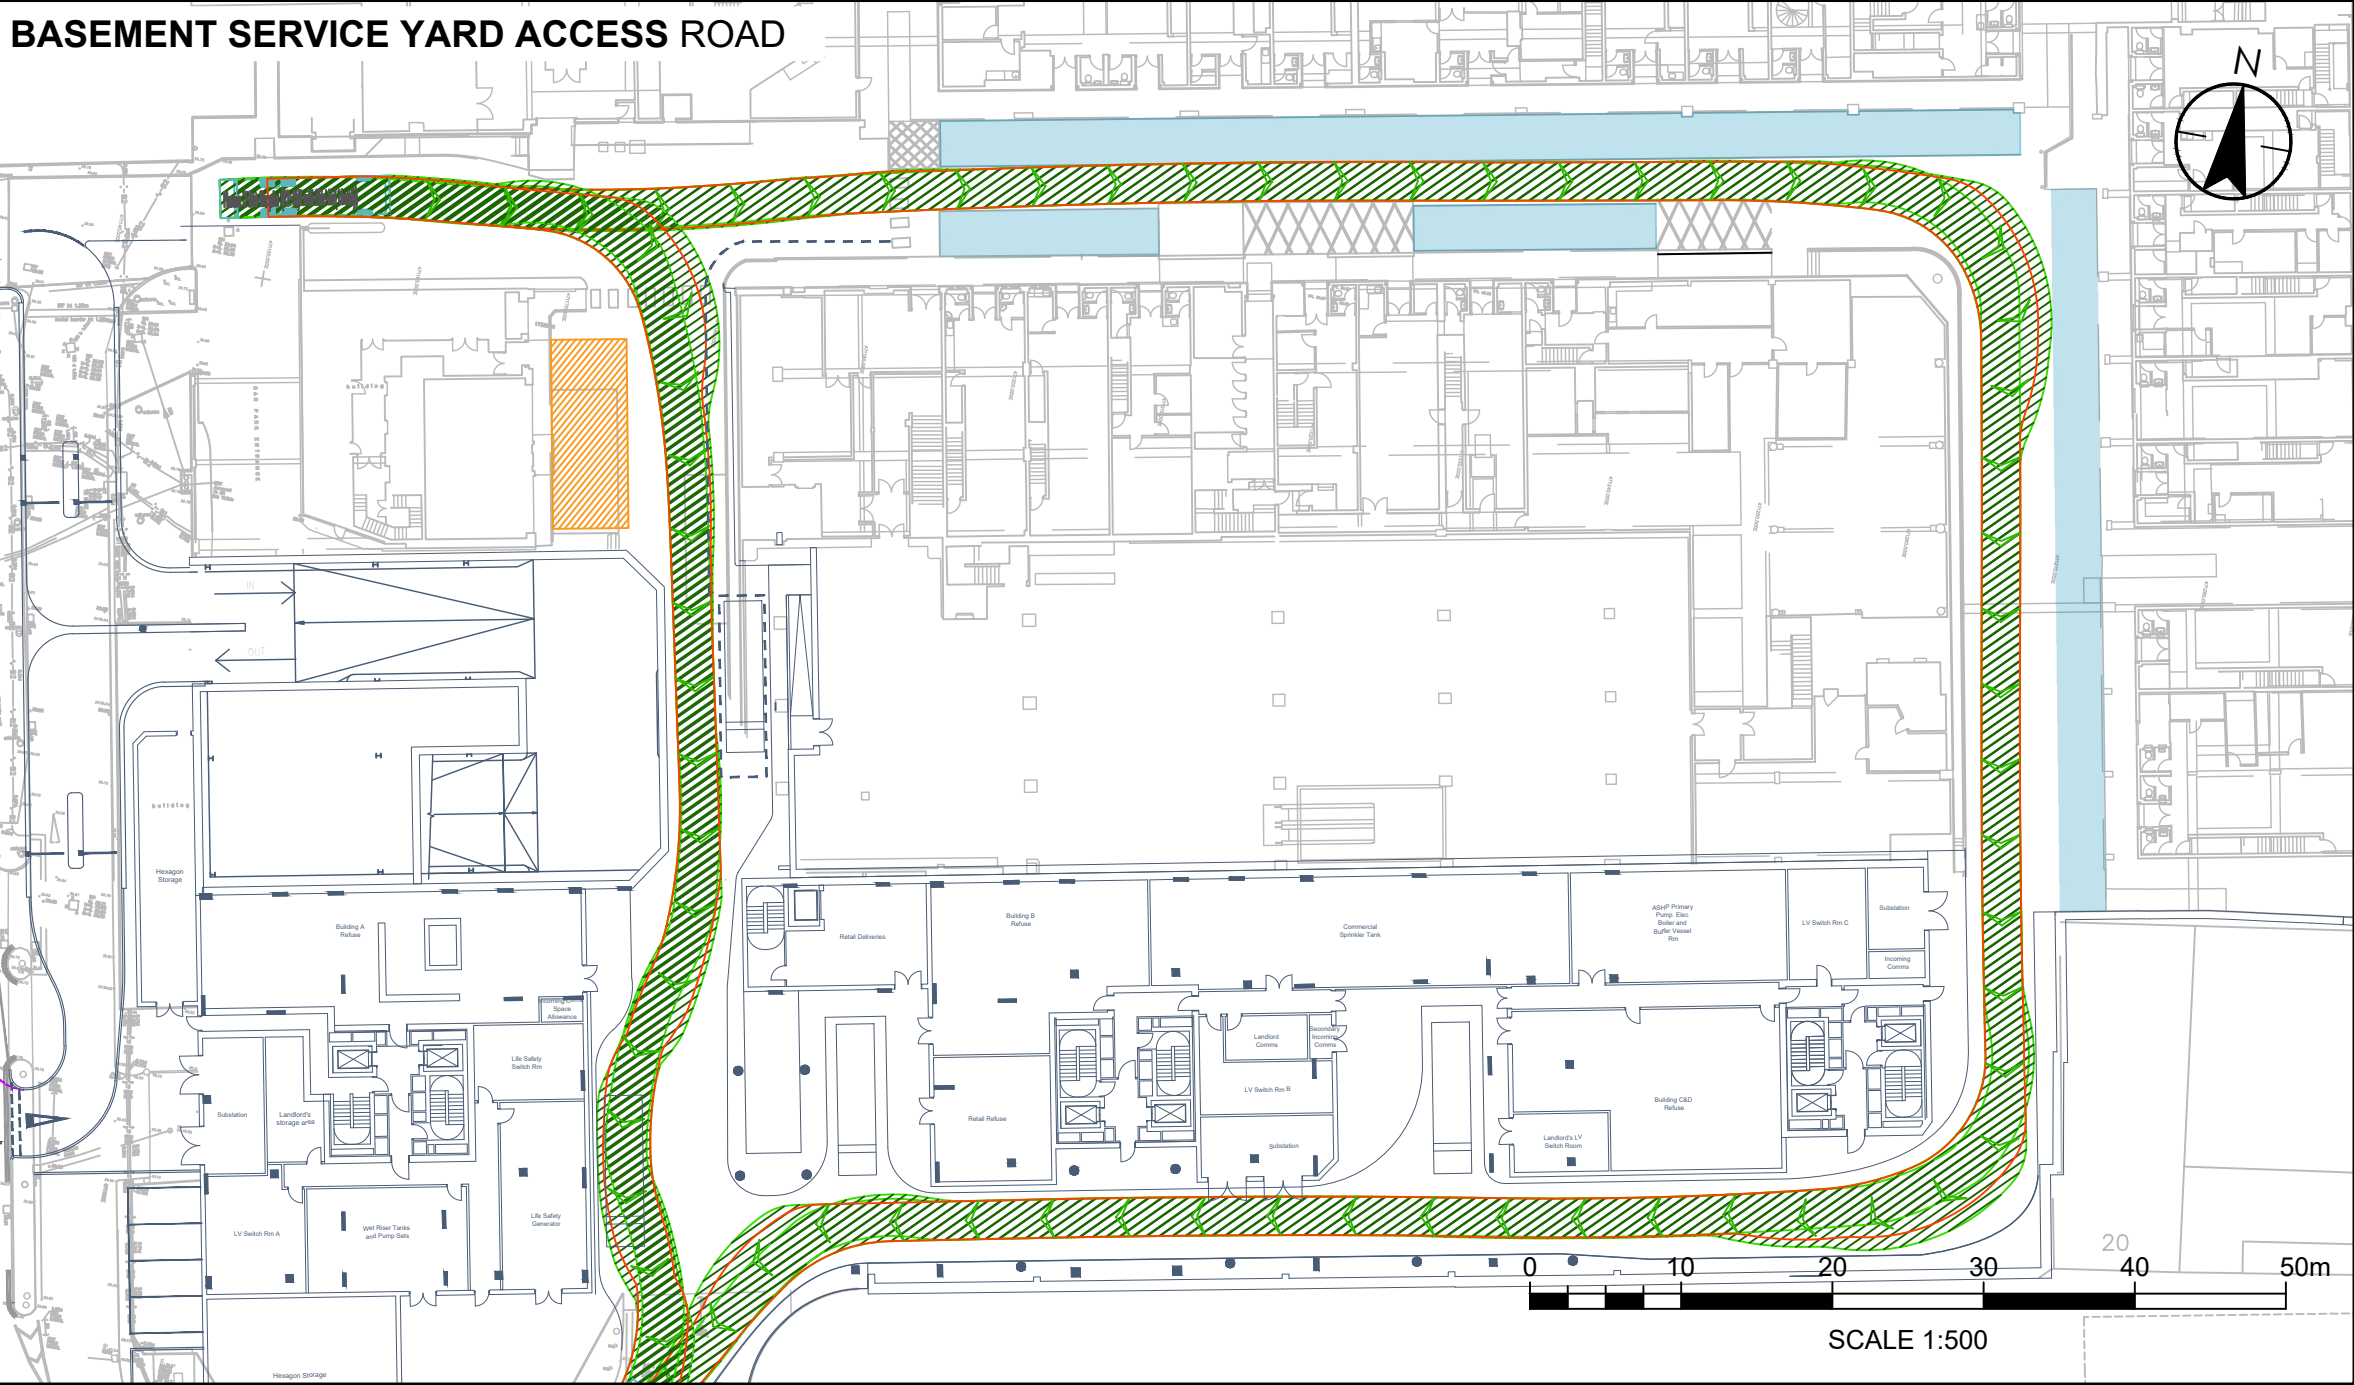

VEHICLE PROFILE

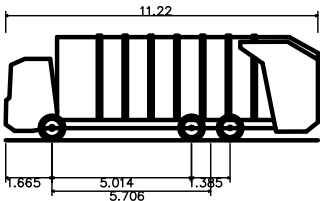

Phoenix 2 Duo Recycler (P2-15W with Elite 6x4 chassis)
Overall Length 11.220m
Overall Width 2.530m
Overall Body Height 3.756m
Min Body Ground Clearance 0.309m
Track Width 2.530m
Lock to lock time 4.00s
Kerb to Kerb Turning Radius 11.550m

