


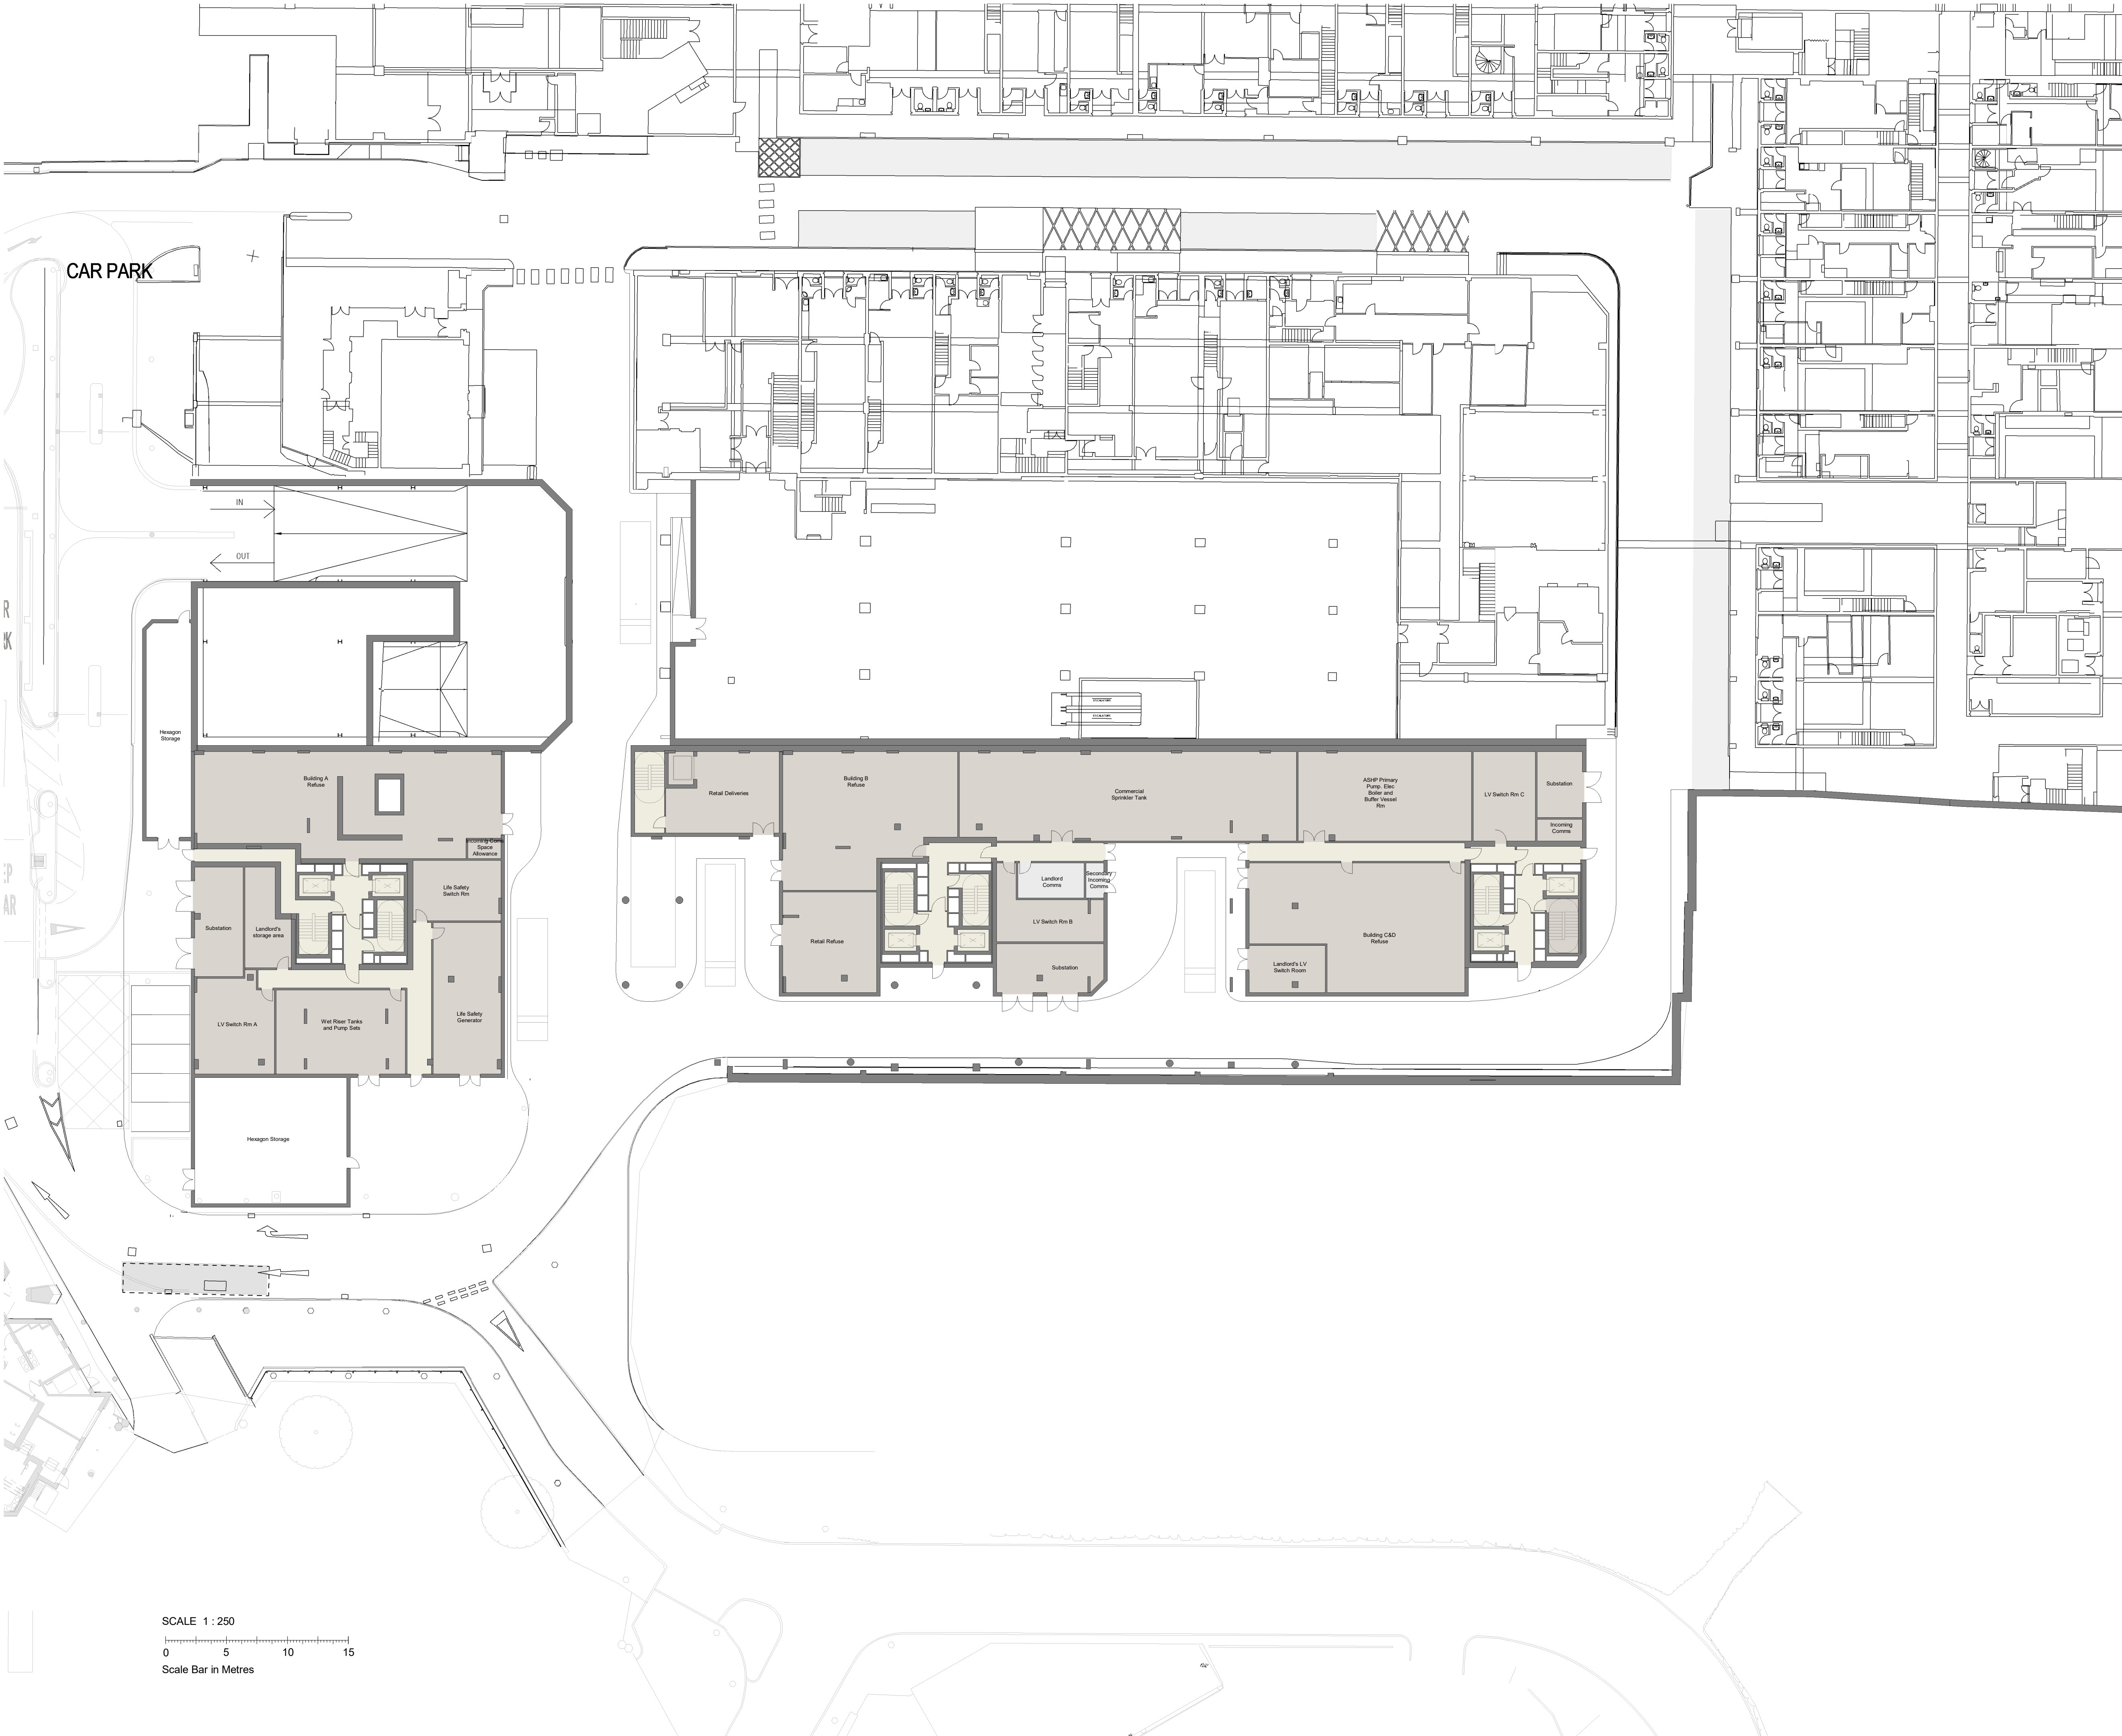

- Key
- Circulation
 - BOH
 - Comms

P4	Planning Addendum - Amendments to Car Park and Ground Floor	25/11/24	BS	DB
P3	Planning Addendum - Response to Highways	06/11/24	BS	DB
P2	Planning Addendum - Revised Drawings	07/08/24	EK	DB
P1	Planning Issue	23/01/24	BS	DB
Rev	Description	Date	Dr by	App by
original by	date created		approved by	
EK	11/12/23		DB	



AHR Architects Ltd
5th Floor
55 Princess Street
Manchester
M2 4EW
United Kingdom

T +44(0)161 8287900
E manchester@ahr.co.uk
www.ahr.co.uk

client name	McLaren (Broad Street Mall) Ltd and UREF III LP		
project	Broad Street Mall Residential		
drawing	GA Plan - Basement		
computer file	1/0.32.1.1/DEM_Profile_Folder_redactor/bethany.stewart/Documents/Ref_Apartment_FloorPlan/2023BSM-AHR-ZZ-CZ-A0-A-0001_Apartment_bethany.stewart.rvt	plot date	17/02/2023
project number	2022.00307.000	scale	1 : 250 @A1
drawing number	BSM-AHR-ZZ-B1-DR-A-08200	rev	P4
		issue status	S2

This drawing is to be read in conjunction with all related drawings. All dimensions must be checked and verified on site before commencing any work or producing shop drawings. The originator should be notified immediately of any discrepancy. This drawing is copyright and remains the property of AHR.