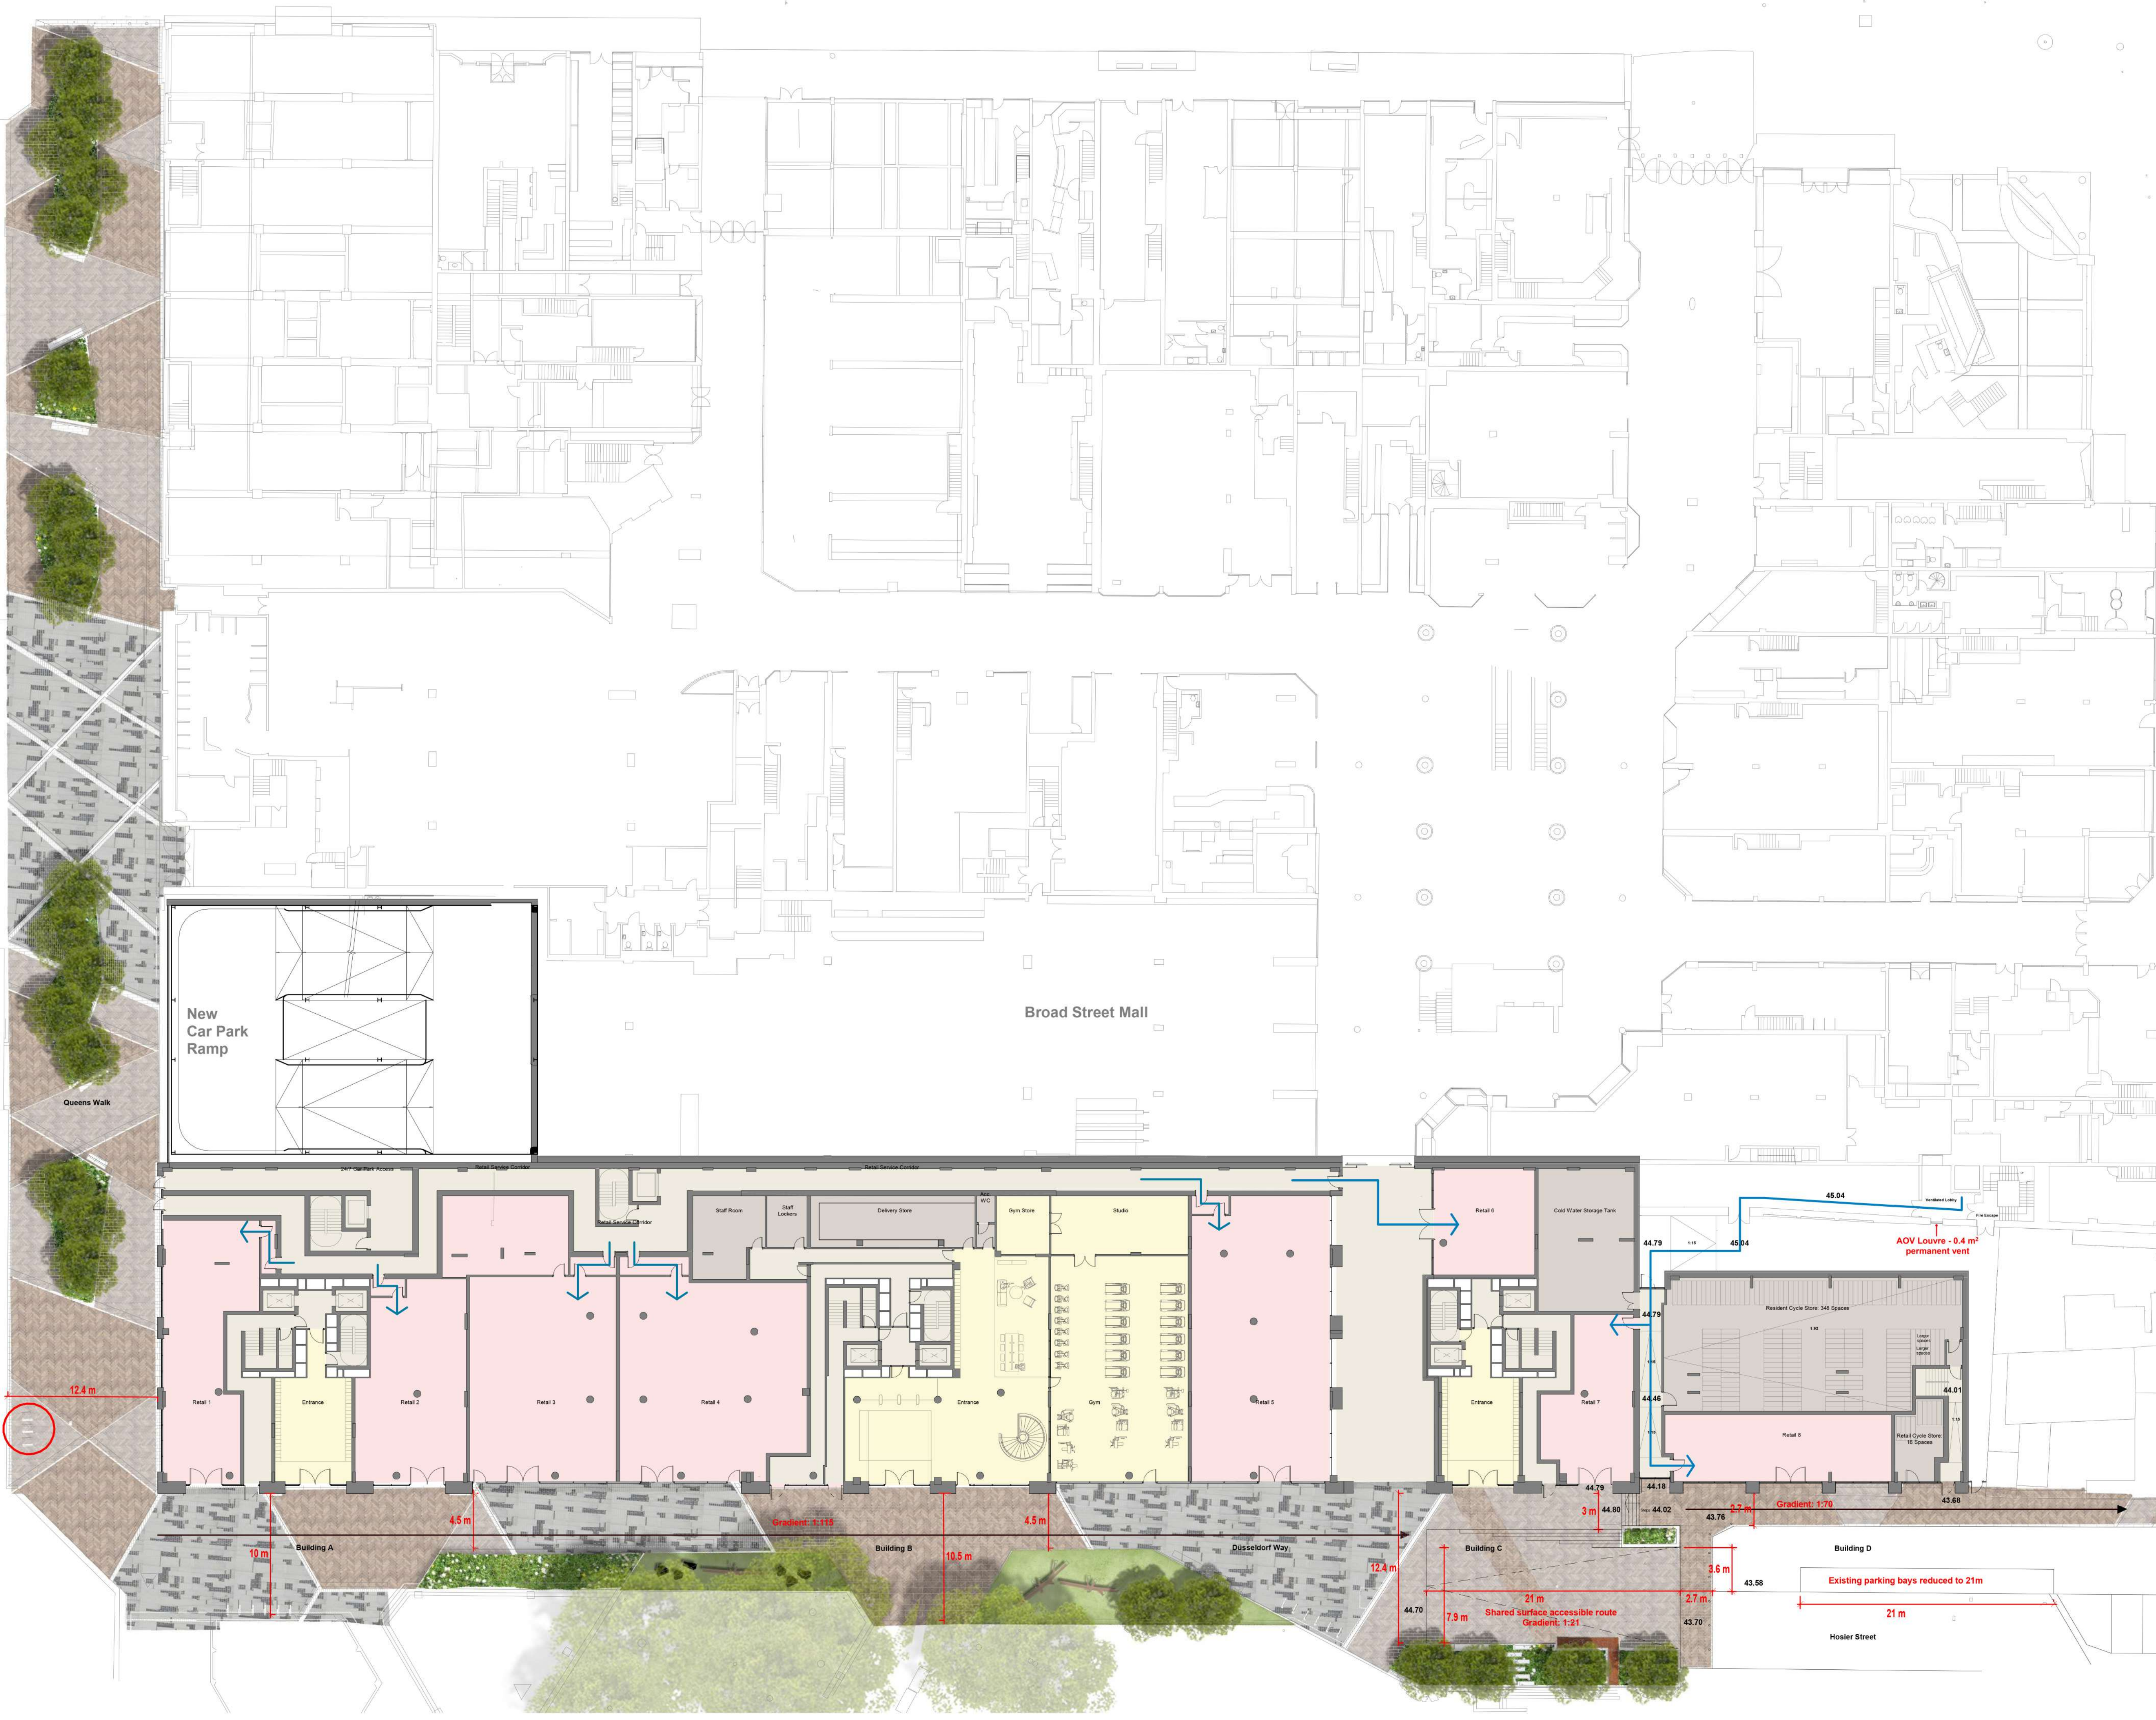


- Key**
- Amenities
 - Circulation
 - BOH
 - Retail

➔ Servicing routes for retail units

○ External cycle stands on Queens Walk to be relocated to take account of the proposed link at ground floor to the Hexbox proposals

NOTE:

Ramps indicated internally in building D corridor and fire escape to take account of difference in levels between Buildings C and D.

Additional ramp at Building D rear to take account of level differences between Building D and the existing FFL in the newly arranged BSM service corridor.

P2	Planning Addendum - Amendments to Car Park and Ground Floor	25/11/24	BS	DB
P1	Planning Addendum - Response to Highways	06/11/24	BS	DB
Rev	Description	Date	Dr by	App by
original by BS		date created 09/24/24	approved by DB	

AHR

AHR Architects Ltd
5th Floor
55 Princess Street
Manchester
M2 4EW
United Kingdom

T +44(0)161 8287900
E manchester@ahr.co.uk
www.ahr.co.uk

client name	McLaren (Broad Street Mall) Ltd and UREF III LP		
project	Broad Street Mall Residential		
drawing	Public Footway Plan		
computer file	\\10.32.1.11\CEM_Profile_Folder\redactor\barham\stewart\Documents\Redactor\barham\stewart\BSM-AHR-ZZ-00-DR-A-08985.dwg	plot date	
project number	2022.00307.000	scale	1 : 250 @A1
drawing number	BSM-AHR-ZZ-00-DR-A-08985	rev	P2
This drawing is to be read in conjunction with all related drawings. All dimensions must be checked and verified on site before commencing any work or producing shop drawings. The originator should be notified immediately of any discrepancy. This drawing is copyright and remains the property of AHR.		issue status	