



$$LFF * SF * LMF = \text{Total MF}$$

Luminaire Location Summary						
Col ID	Ref (Qty)	X	Y	Z [Height]	Angle	Dimming
1	A (1)	470871.585	173498.874	1.000	4.836	1.00
2	A (1)	470864.749	173467.330	1.000	95.194	1.00
3	A (1)	470873.912	173480.609	1.000	273.896	1.00
4	A (1)	470849.001	173465.479	1.000	98.68	1.00
5	A (1)	470847.351	173469.571	1.000	4.351	1.00
6	A (1)	470887.354	173492.767	1.000	187.903	1.00
7	A (1)	470886.543	173498.866	1.000	191.115	1.00
8	A (1)	470885.618	173485.253	1.000	187.758	1.00
9	A (1)	470866.861	173469.258	1.000	277.799	1.00
10	A (1)	470859.854	173500.047	1.000	279.477	1.00
11	A (1)	470853.578	173499.159	1.000	275.711	1.00
12	A (1)	470866.129	173501.928	1.000	275.477	1.00
13	A (1)	470876.391	173506.294	1.000	276.133	1.00
14	A (1)	470842.115	173496.335	1.000	274.901	1.00
15	A (1)	470872.024	173473.491	1.000	11.207	1.00

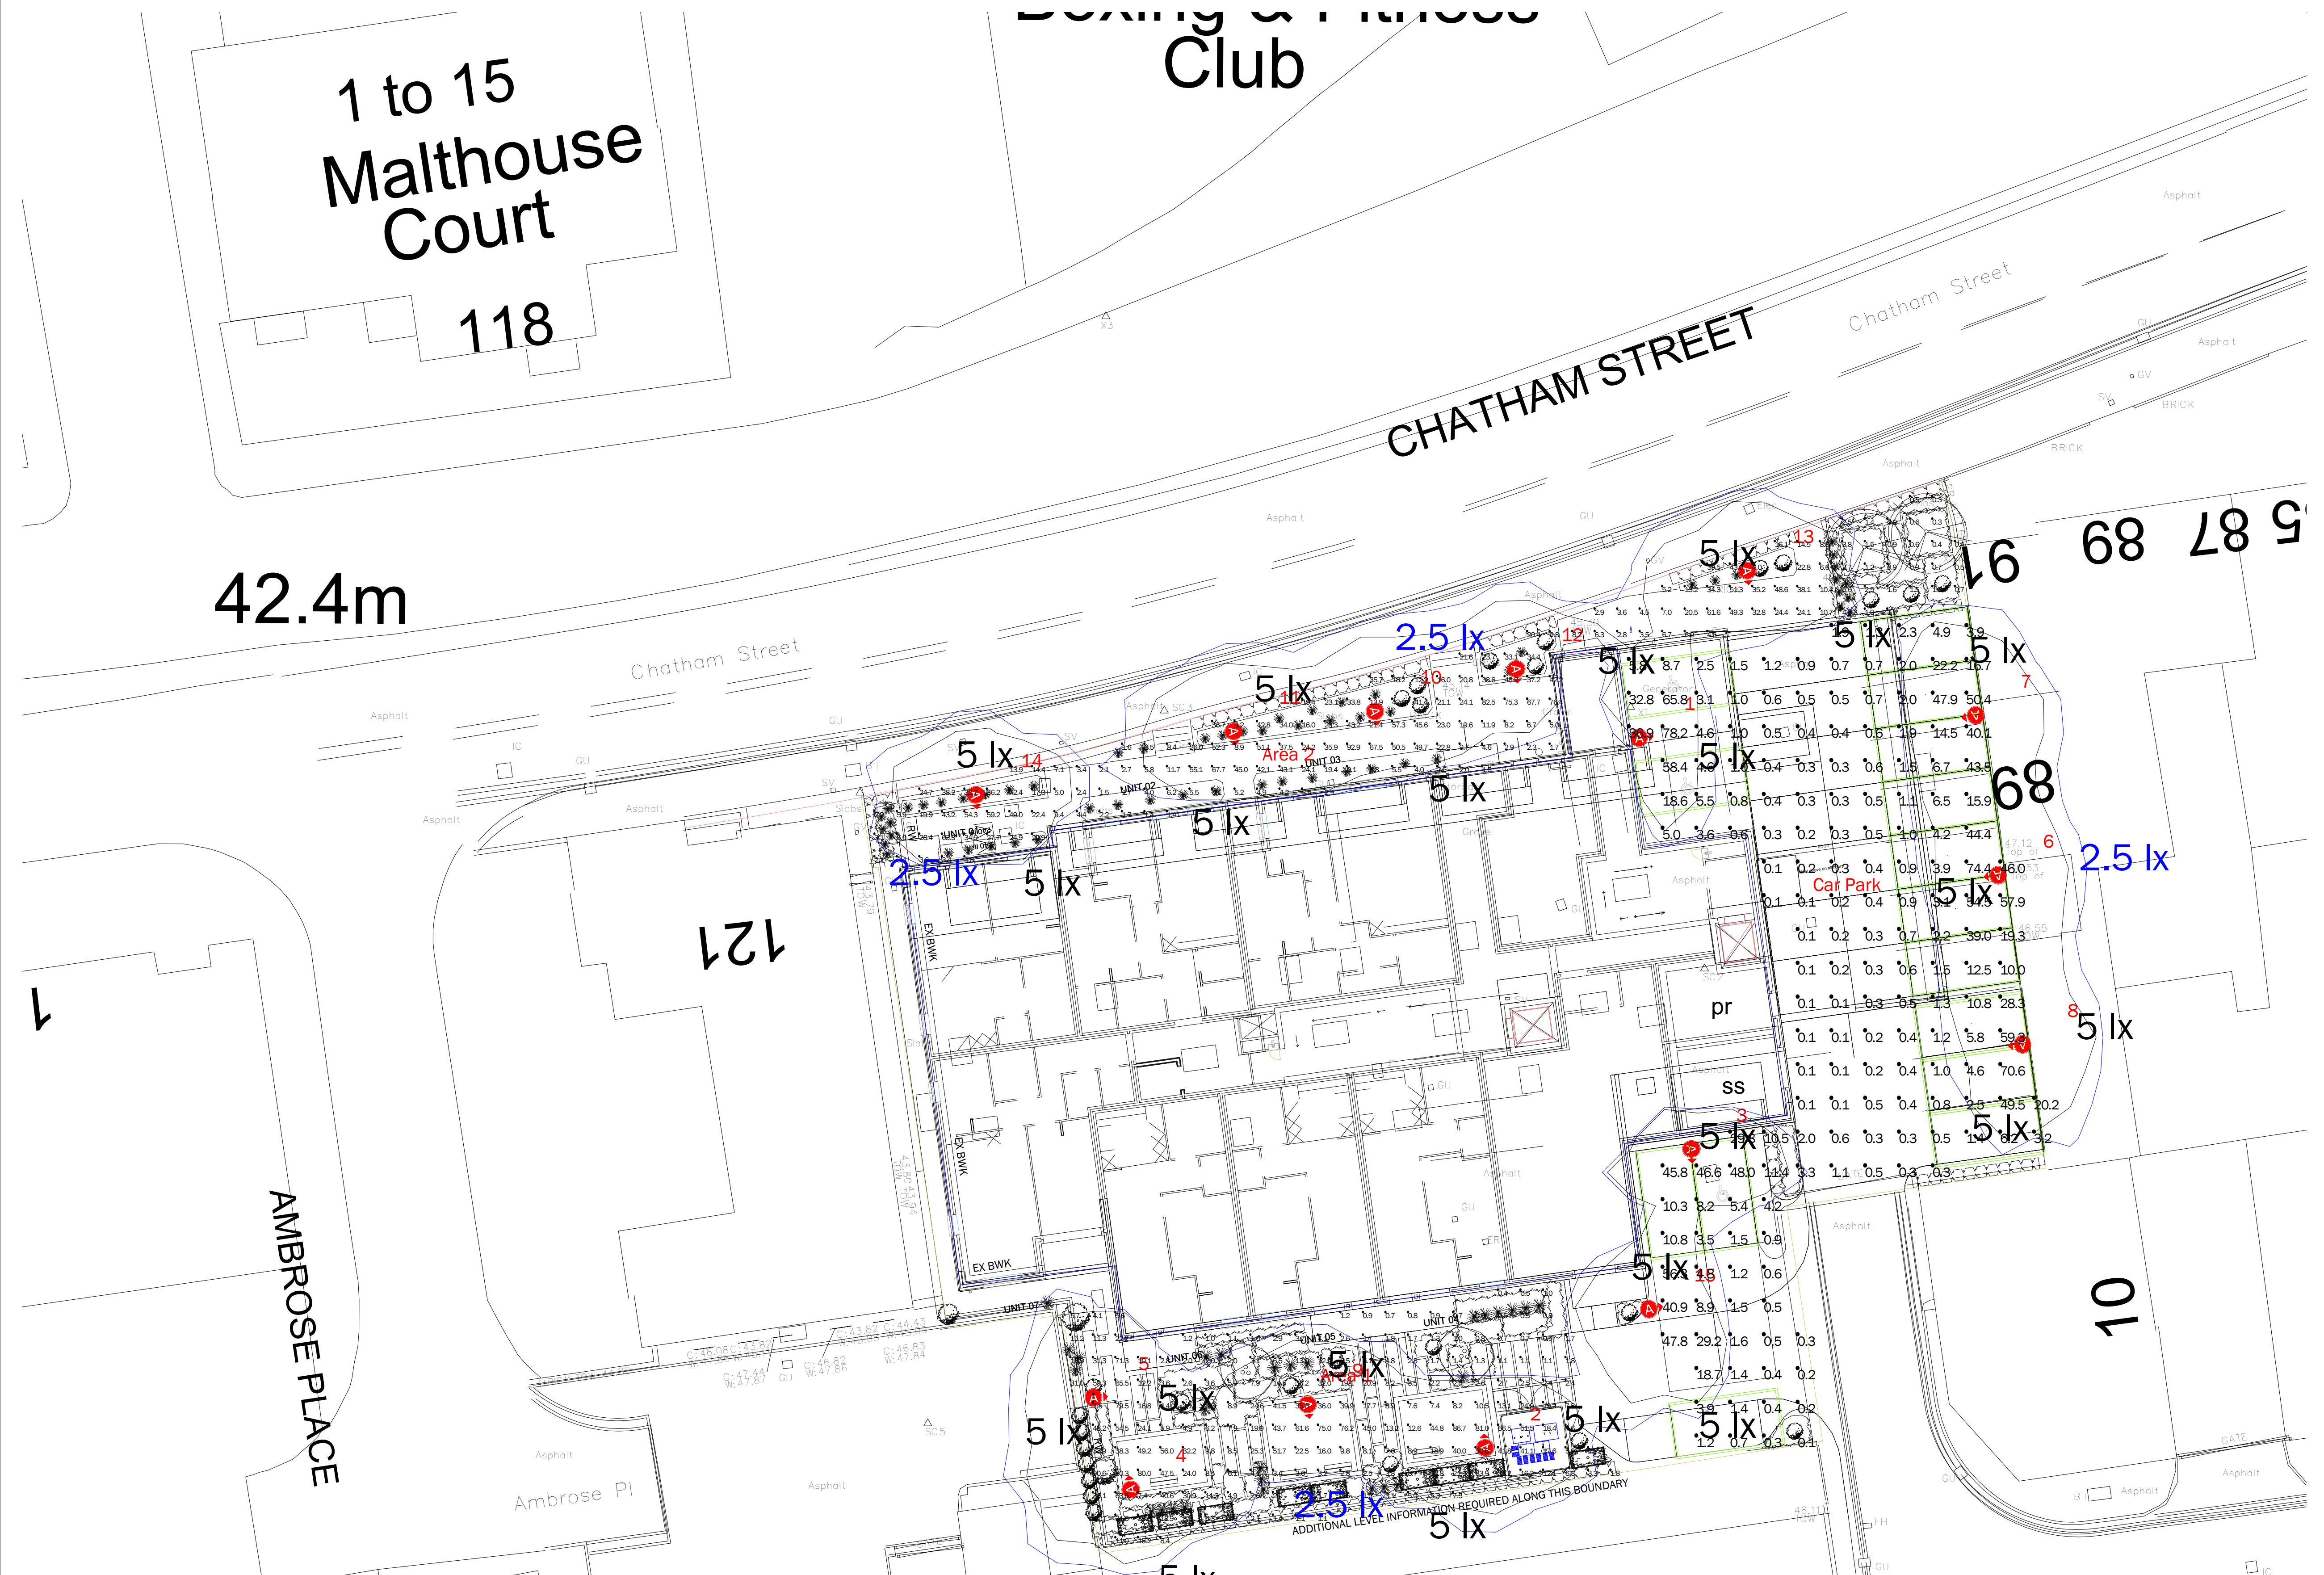

A	17/12/2022	Based on client CAD DWG
Issue:	Date:	Description:
CDM Statement:		
Please note that this proposed lighting scheme is a lighting solution that has been designed with information provided by the client. The solution does not include site, installation engineering or any risk assessment considerations		

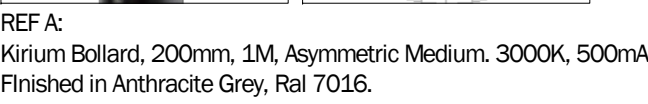

Pindar Road, Hoddesdon Herts, EN11 0DX, UK T: 01992 474600 E:info@dw Windsor.co.uk W: www.dw Windsor.com

Project: Chatham Street, Reading

Client:	Abri Group	Contact:	Daniel Waite
Project Management:	Amy Franks	Lighting Design:	Emma Gregory
All measurements in metres & lux. Do not scale from this drawing. All product images are indicative.			
Filename: 22-484-1A - 1.1 Chatham Street, Reading [Design] draftV2.AGI AG32® Version 20.9.9			
Date:	20/12/2022	Scale:	1:150 @ A1
Project Ref:	Page 1 of 1		

22-484-1A