


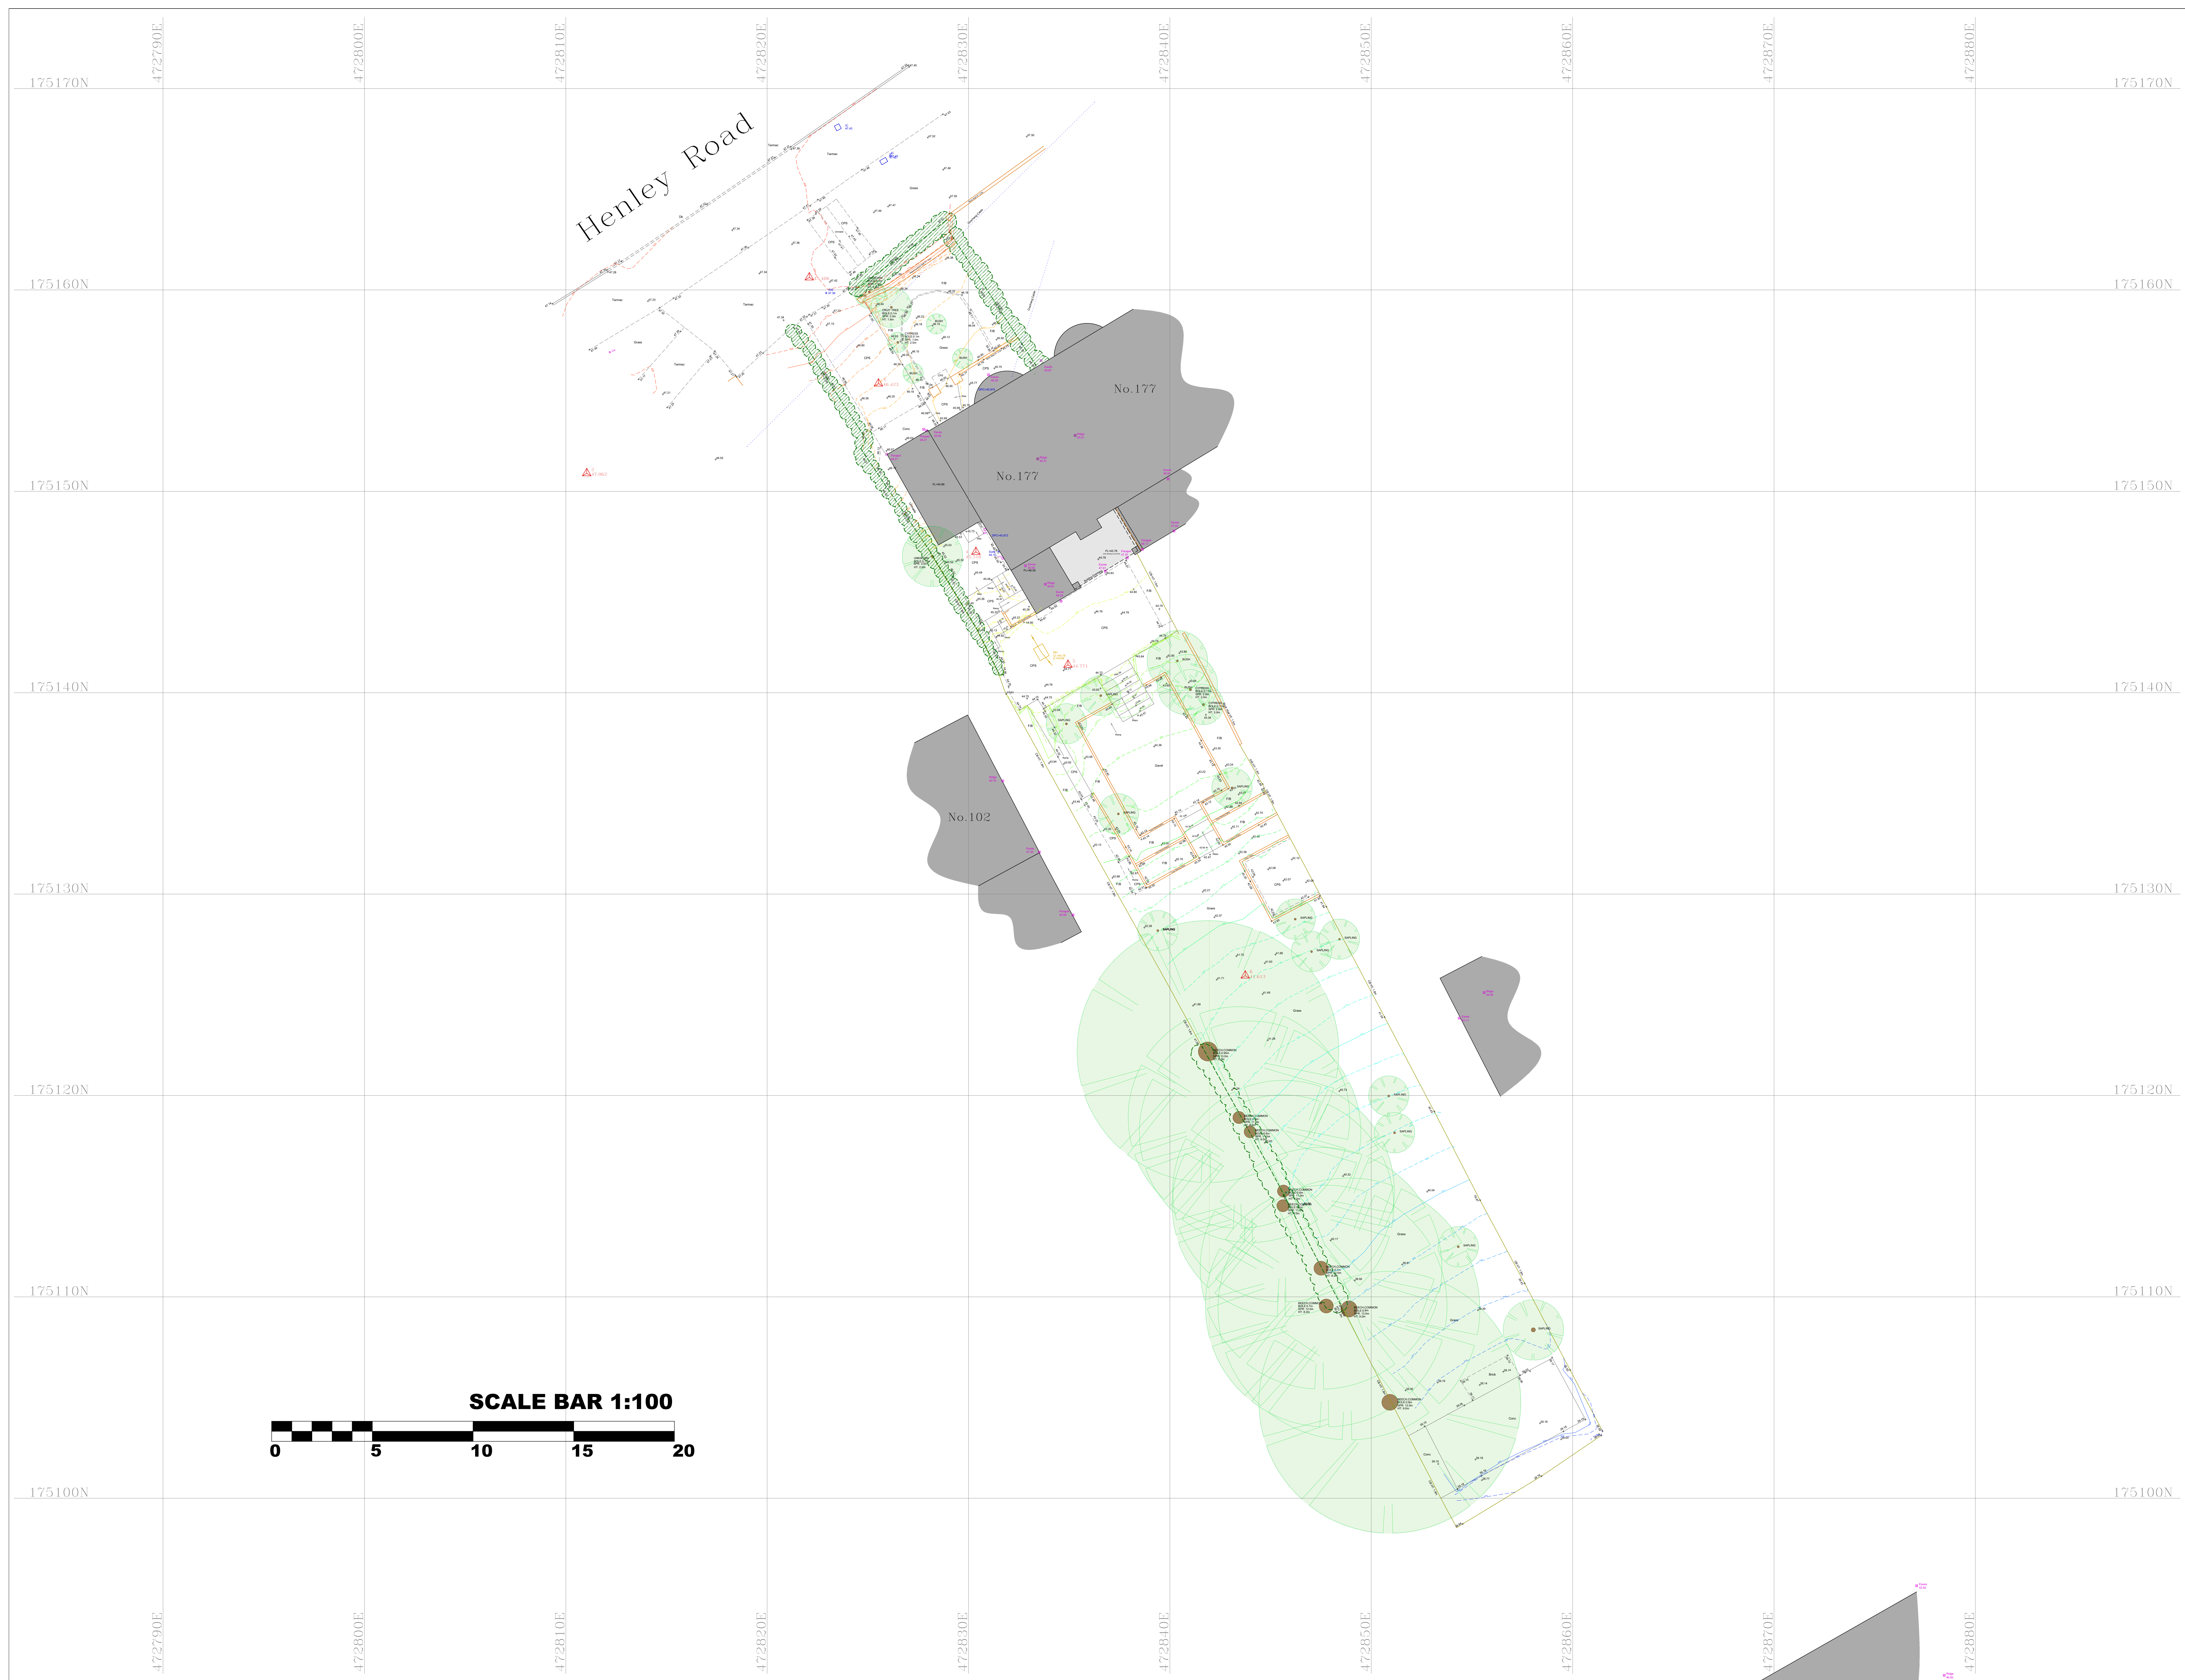


Important Information:

Any Drainage that has been investigated should be checked against statutory records to confirm details before proceeding with any design work.

We advise that an arborologist be appointed to correctly determine the species and condition of all trees surveyed prior to any design work.

All information contained in this drawing (including digital data) should be checked and verified prior to any fabrication or construction.

[illegible]

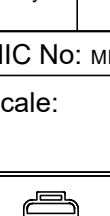North:					
Grid:		Grid is based on Ordnance Survey National Grid (Ordnance Survey is the UK's sole mapping authority) Survey has been derived on 25m x 25m square elements using the OSGrid's parameters and OSGRIDS data source			
Leveling:		Ordnance Datum			
Drawing Title:		Topographical Survey			
Site Address:		177 Henley Road Reading RG4 6LH			
Client: Mr Tom Yeulet					
Surveyor	MSM	Drawn By	MSM	Verified By	ATS
MIC No: MCM86004			Rev:001		
Scale:		1:100m @ A0		Date: 18.01.2025	
			MIC SURVEYS LTD 1 Henley Road Ealing, Reading Berkshire, RG4 7EE T: 01189 668760 C: 07590 58502 info@mic-surveys.co.uk www.mic-surveys.co.uk		