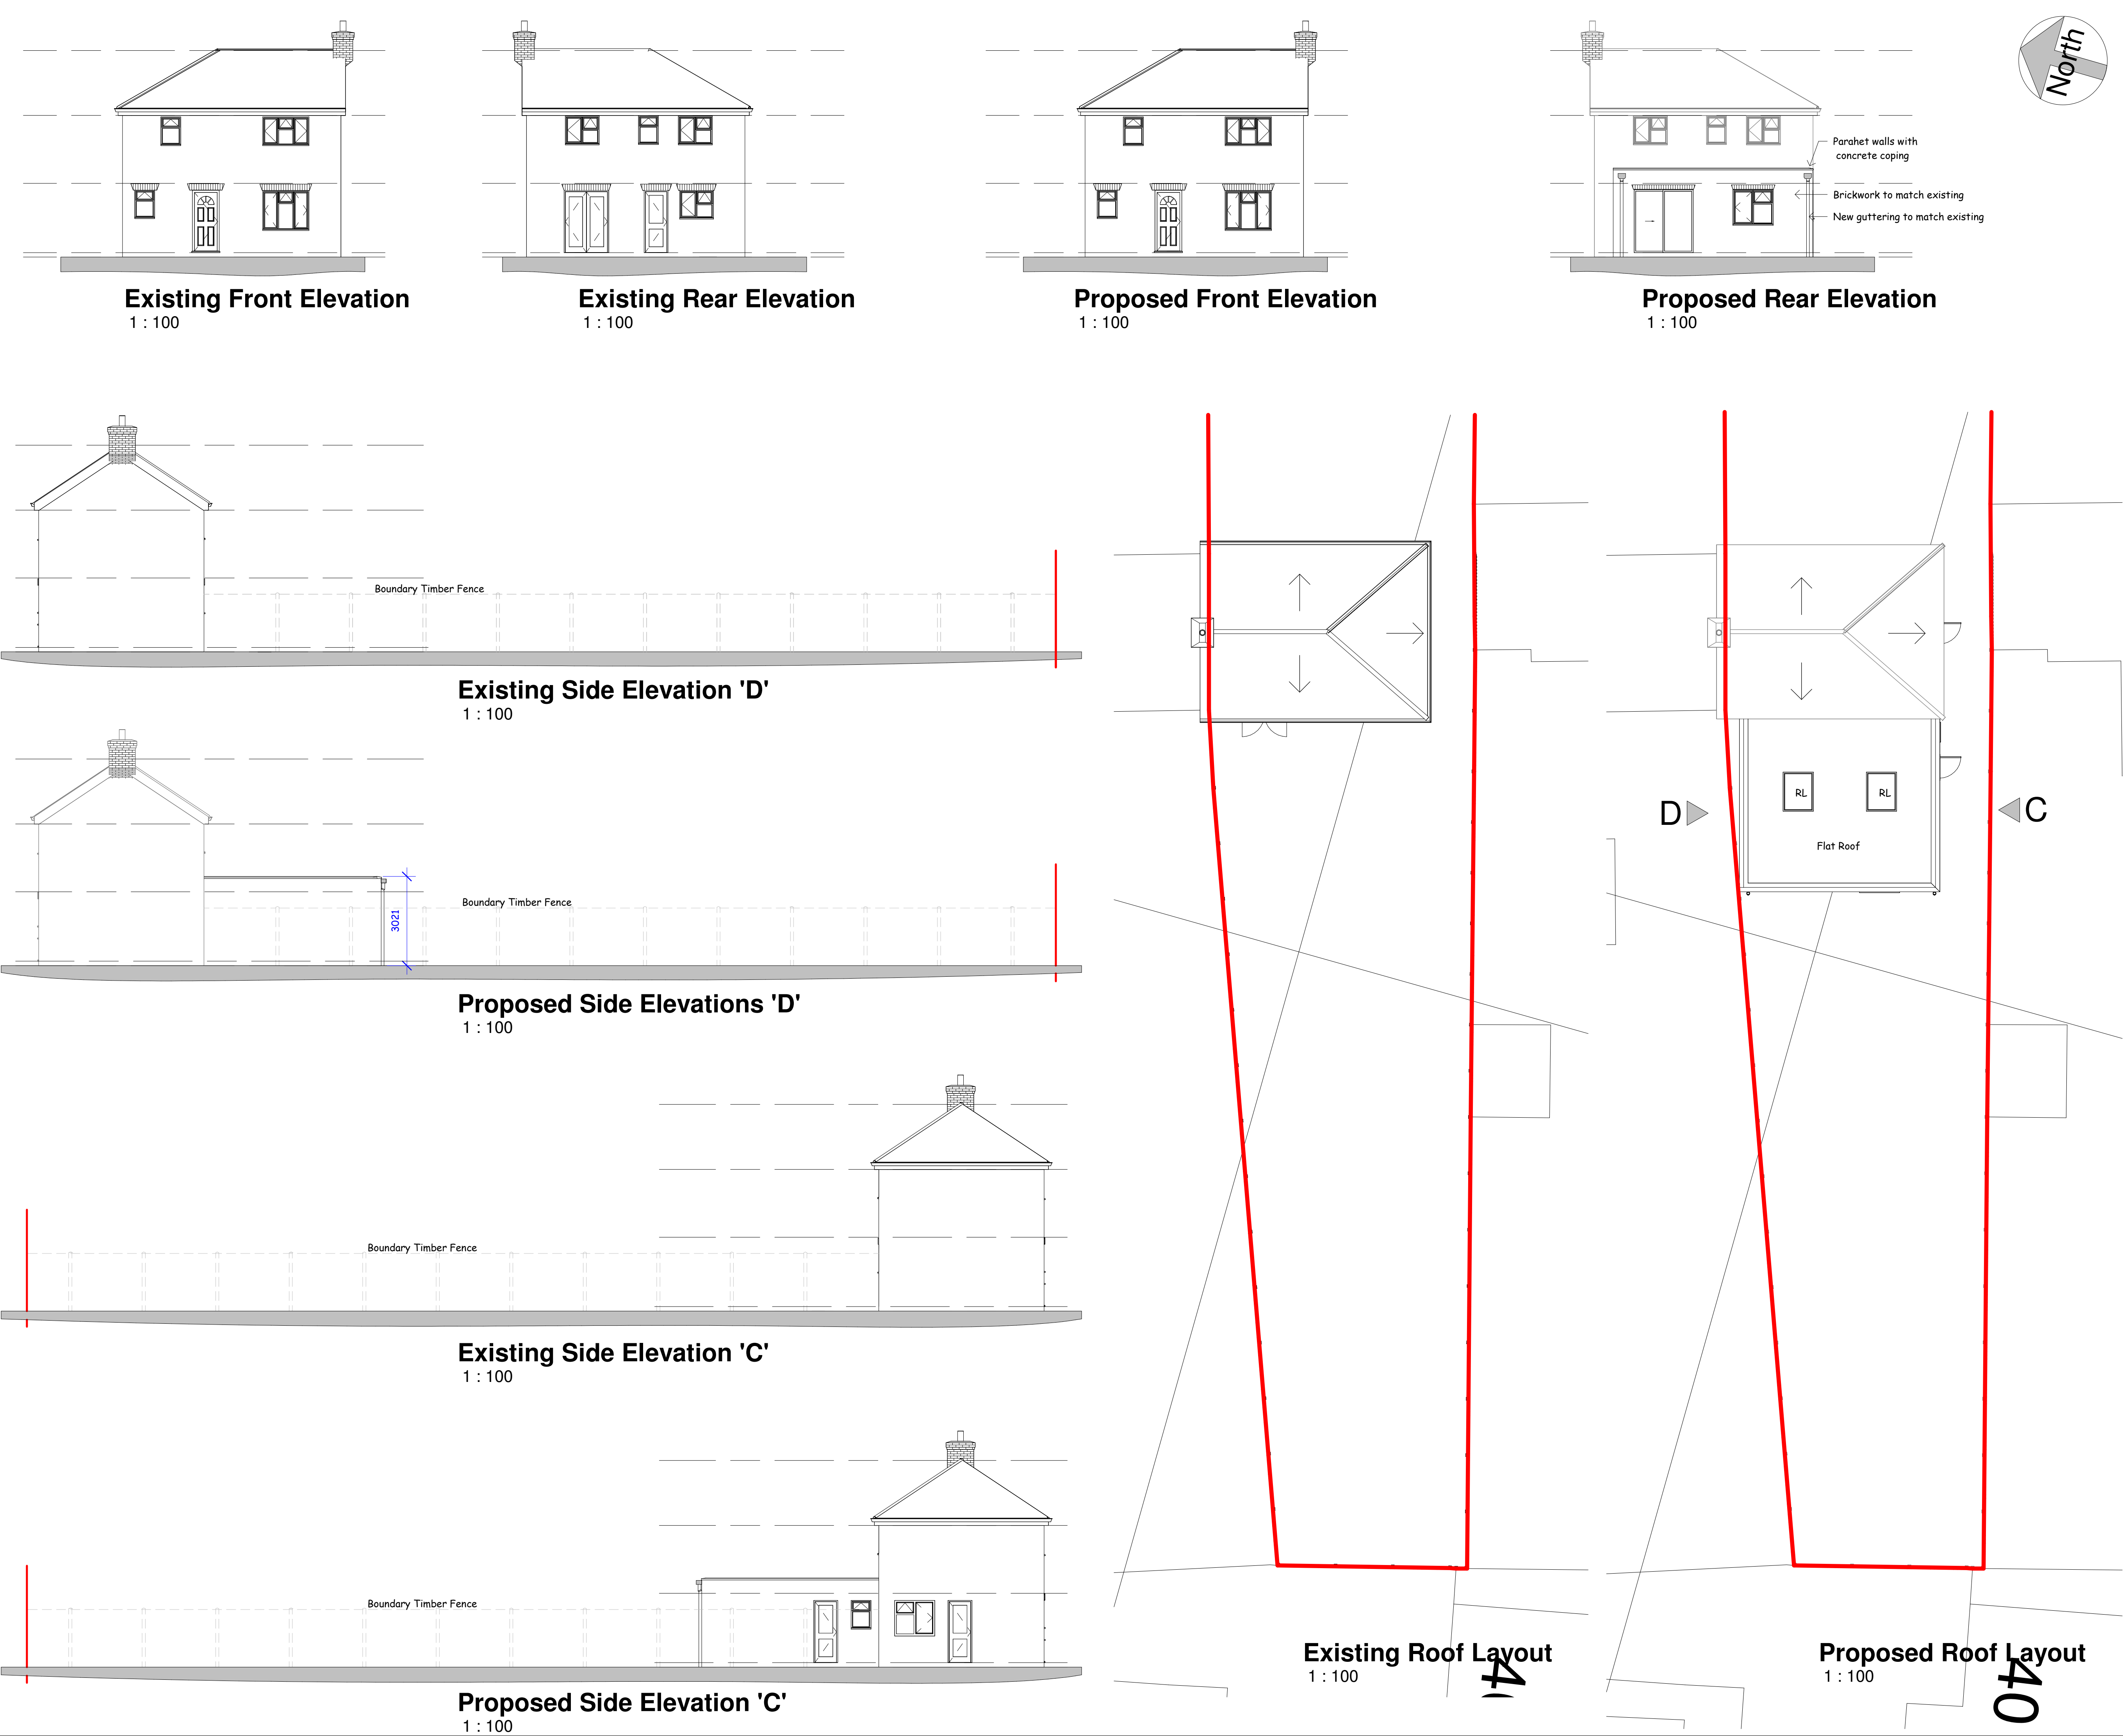


PLAN | DESIGN | BUILD
JCENG SOLUTIONS
tel:0118 348 6230 mob:07411070270
email:info@jcengsolutions.com
web:www.jcengsolutions.com

NOTES:

The Contractors are required to verify all dimensions, drainage runs, and site conditions prior to the commencement of works. Any errors, omissions, or discrepancies must be reported immediately to JCENG Solutions. All works must comply with current Building Regulations, British Standards, relevant Codes of Practice, and Local Authority requirements. No alterations or modifications are to be made to this drawing without the prior written consent of JCENG Solutions.

This drawing remains the property of JCENG Solutions and is issued on the strict condition that it shall not be reproduced, disclosed, or copied, in whole or in part, to any unauthorised party without prior written permission

1:200 0 2 4 6 8 10m

1:100 0 1 2 3 4 5 6 7 8m

1:50 0 1 2 3 4m

Site boundary
Beam /Lintels
Dormer
RL
IC - Inspection Chamber
MH - Man hole
Soil vent pipe (svp)
Rainwater pipe (rwp)
Level

New cavity wall
Existing structure to be unaffected
Stud partition wall

REV	DATE	DESCRIPTION
-----	------	-------------

CLIENT ADDRESS

46 Merton Rd S
Reading, RG2 8AX

TITLE

Existing and Proposed
Elevation & Roof Layout

CLIENT

Mr. Bajwa

DRAWN BY
JC

CHECKED BY
RB

DATE
12.12.25

SCALE (@ A1)
As indicated

PROJECT NUMBER
203

DRAWING NUMBER
PP-203-RG-01

REV